

- Notes
1. Do not scale from this drawing.
 2. Drawing to be printed in colour.
 3. All dimensions in metres unless otherwise stated.
 4. All levels are in meters Above Ordnance Datum (mAOD).



Legend

Red Line Boundary

Proposed underground cable route

Drawing sheet number

01

 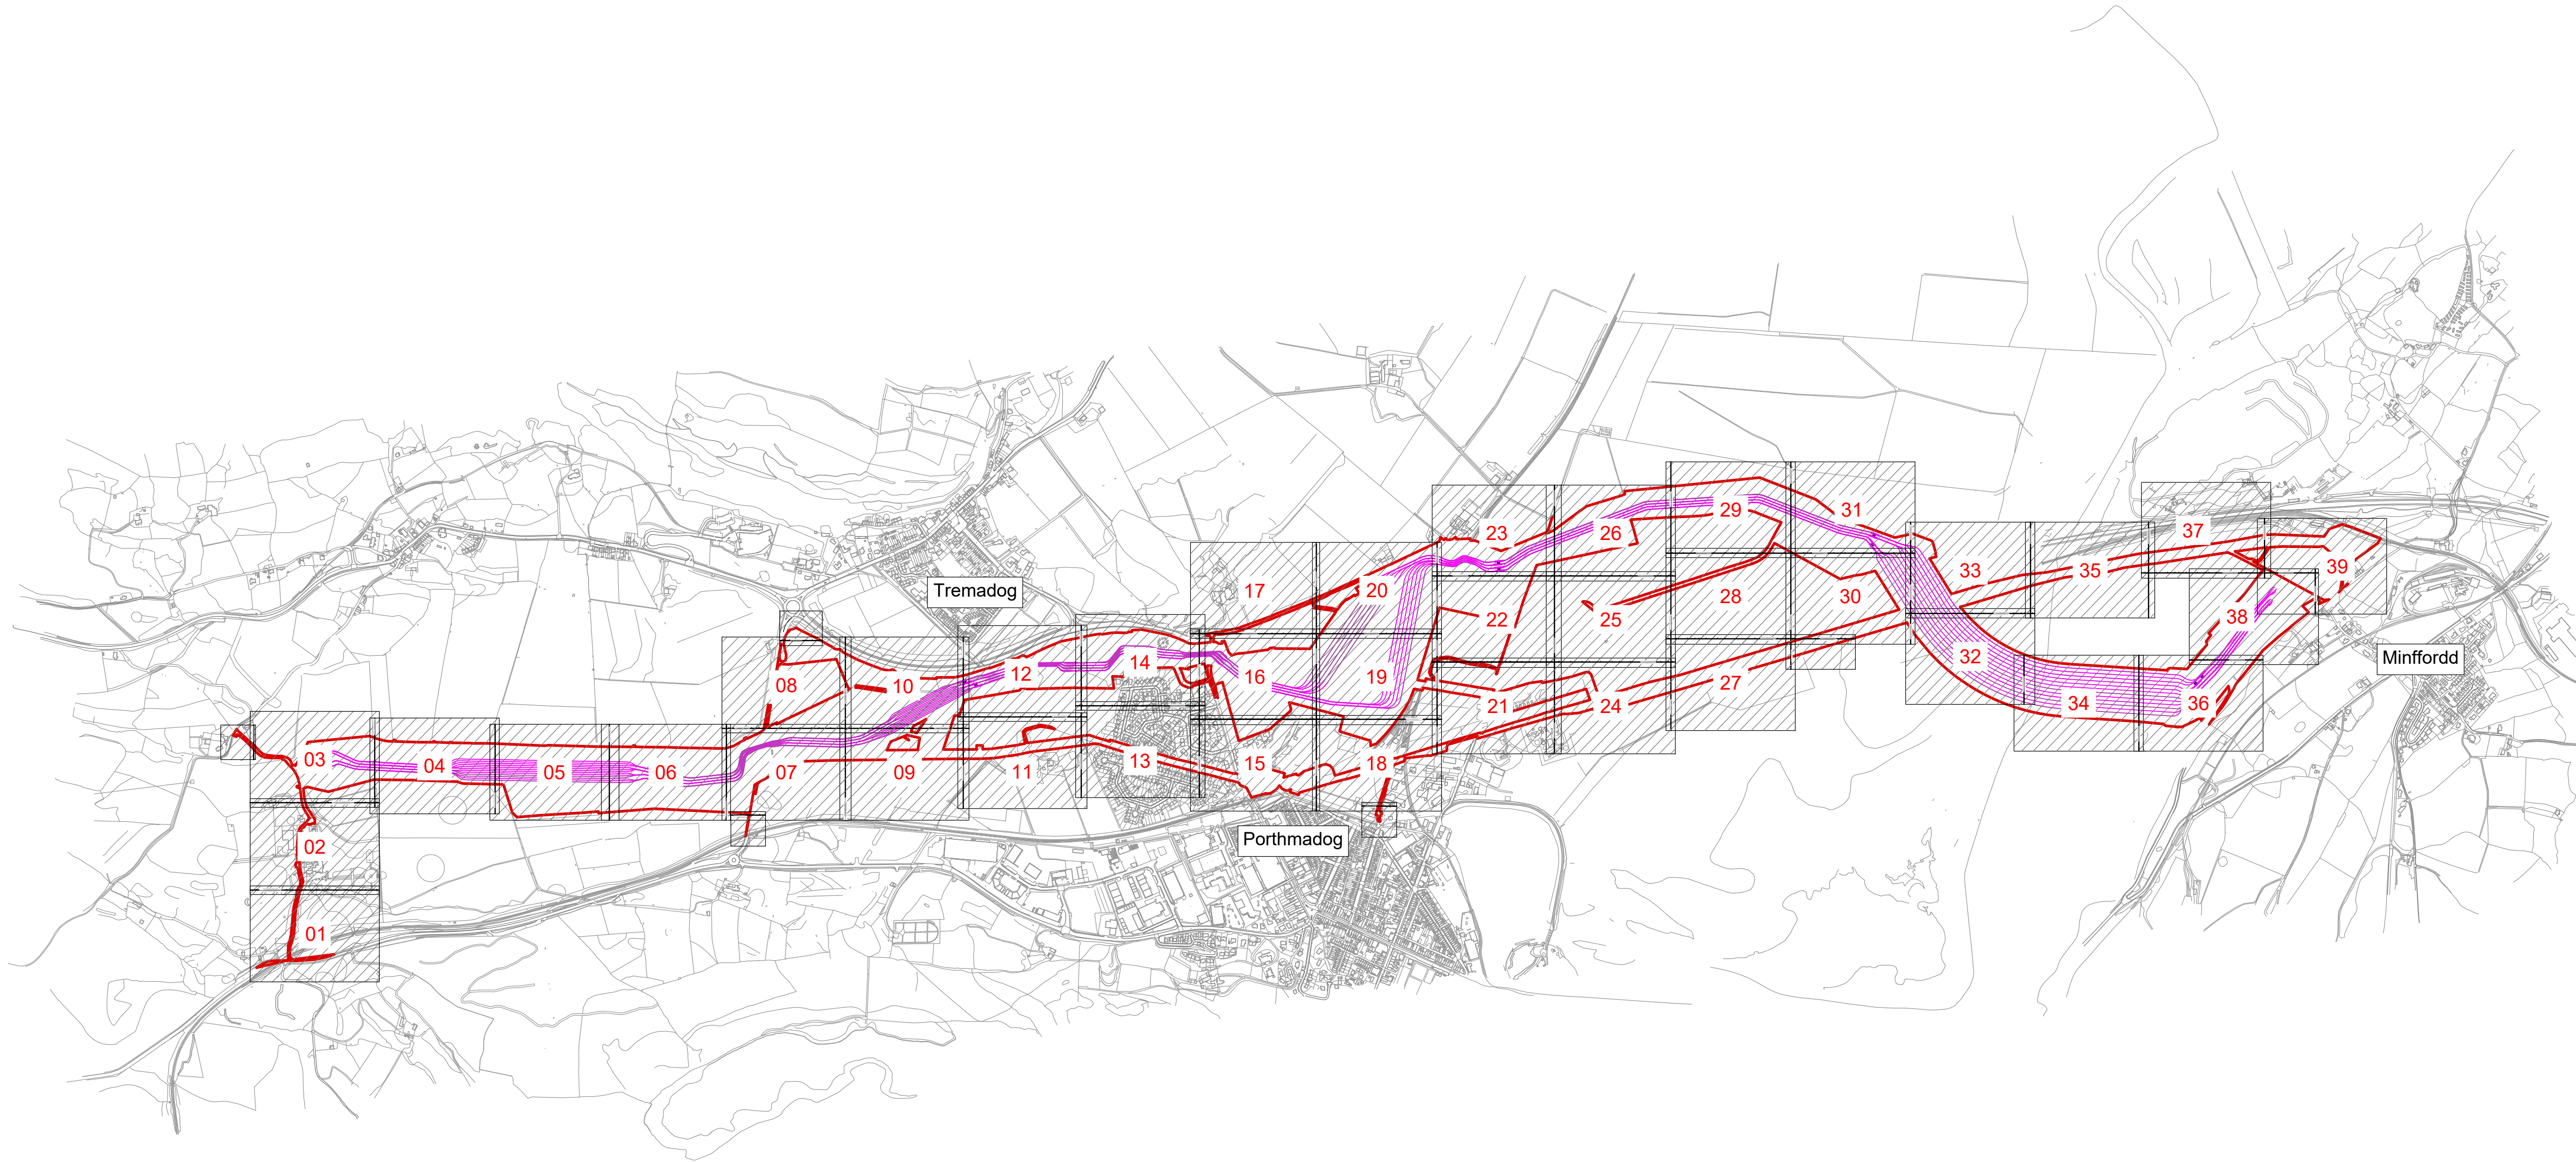

MURPHY

WORLD-CLASS INFRASTRUCTURE

J. MURPHY & SONS LTD

Hiview House, Highgate Road, London NW5 1TN

nationalgrid

National Grid

National Grid plc, Warwick Technology Park, Gallows Hill, Warwick, CV34 6DA

ARUP

8 Fitzroy Street London
W1T 4BJ, United Kingdom
Tel +44(0)20 7636 1531 Fax +44(0)20 7580 3924
www.arup.com

E	01/12/25	RA	RB	GT	Issued for Planning
D	10/11/25	RA	RB	GT	Issued for Planning
C	12/09/25	RA	RB	GT	Updated following NG comments
B	07/08/25	BA	RB	GT	Updated following NG comments
A	11/06/25	BA	GT	GT	Issued For Planning
ISSUE	DATE	DRAWN	CHECKED	APPROVED	REMARKS

Issued for Planning

Dwg Title:
Planning Drawings
Temporary Site Plan Location and Key Plan

Site: Glaslyn Cable Uprating

Originator
Dwg No: GLAS-ARUP-70-XX-DR-X-9050

NG Investment
No:

NG
Dwg No:

Scale: 1:10000

Originators
Proj.Ref: 295280-00

Sheet No:
1

Total No.
of Sheets
1

Issue:
E


A1
100%

CAD

© Crown copyright and database rights 2023 Ordnance Survey 0100031673

This document is issued for the party which commissioned it and for specific purposes connected with the captioned project only. It should not be relied upon by any other party or used for any other purpose. We accept no responsibility for the consequences of this document being relied upon by any other party, or being used for any other purpose, or containing any error or omission which is due to an error or omission in data supplied to us by other parties.

Dwg Title:
Planning Drawings
Temporary Site Plan Location and Key Plan

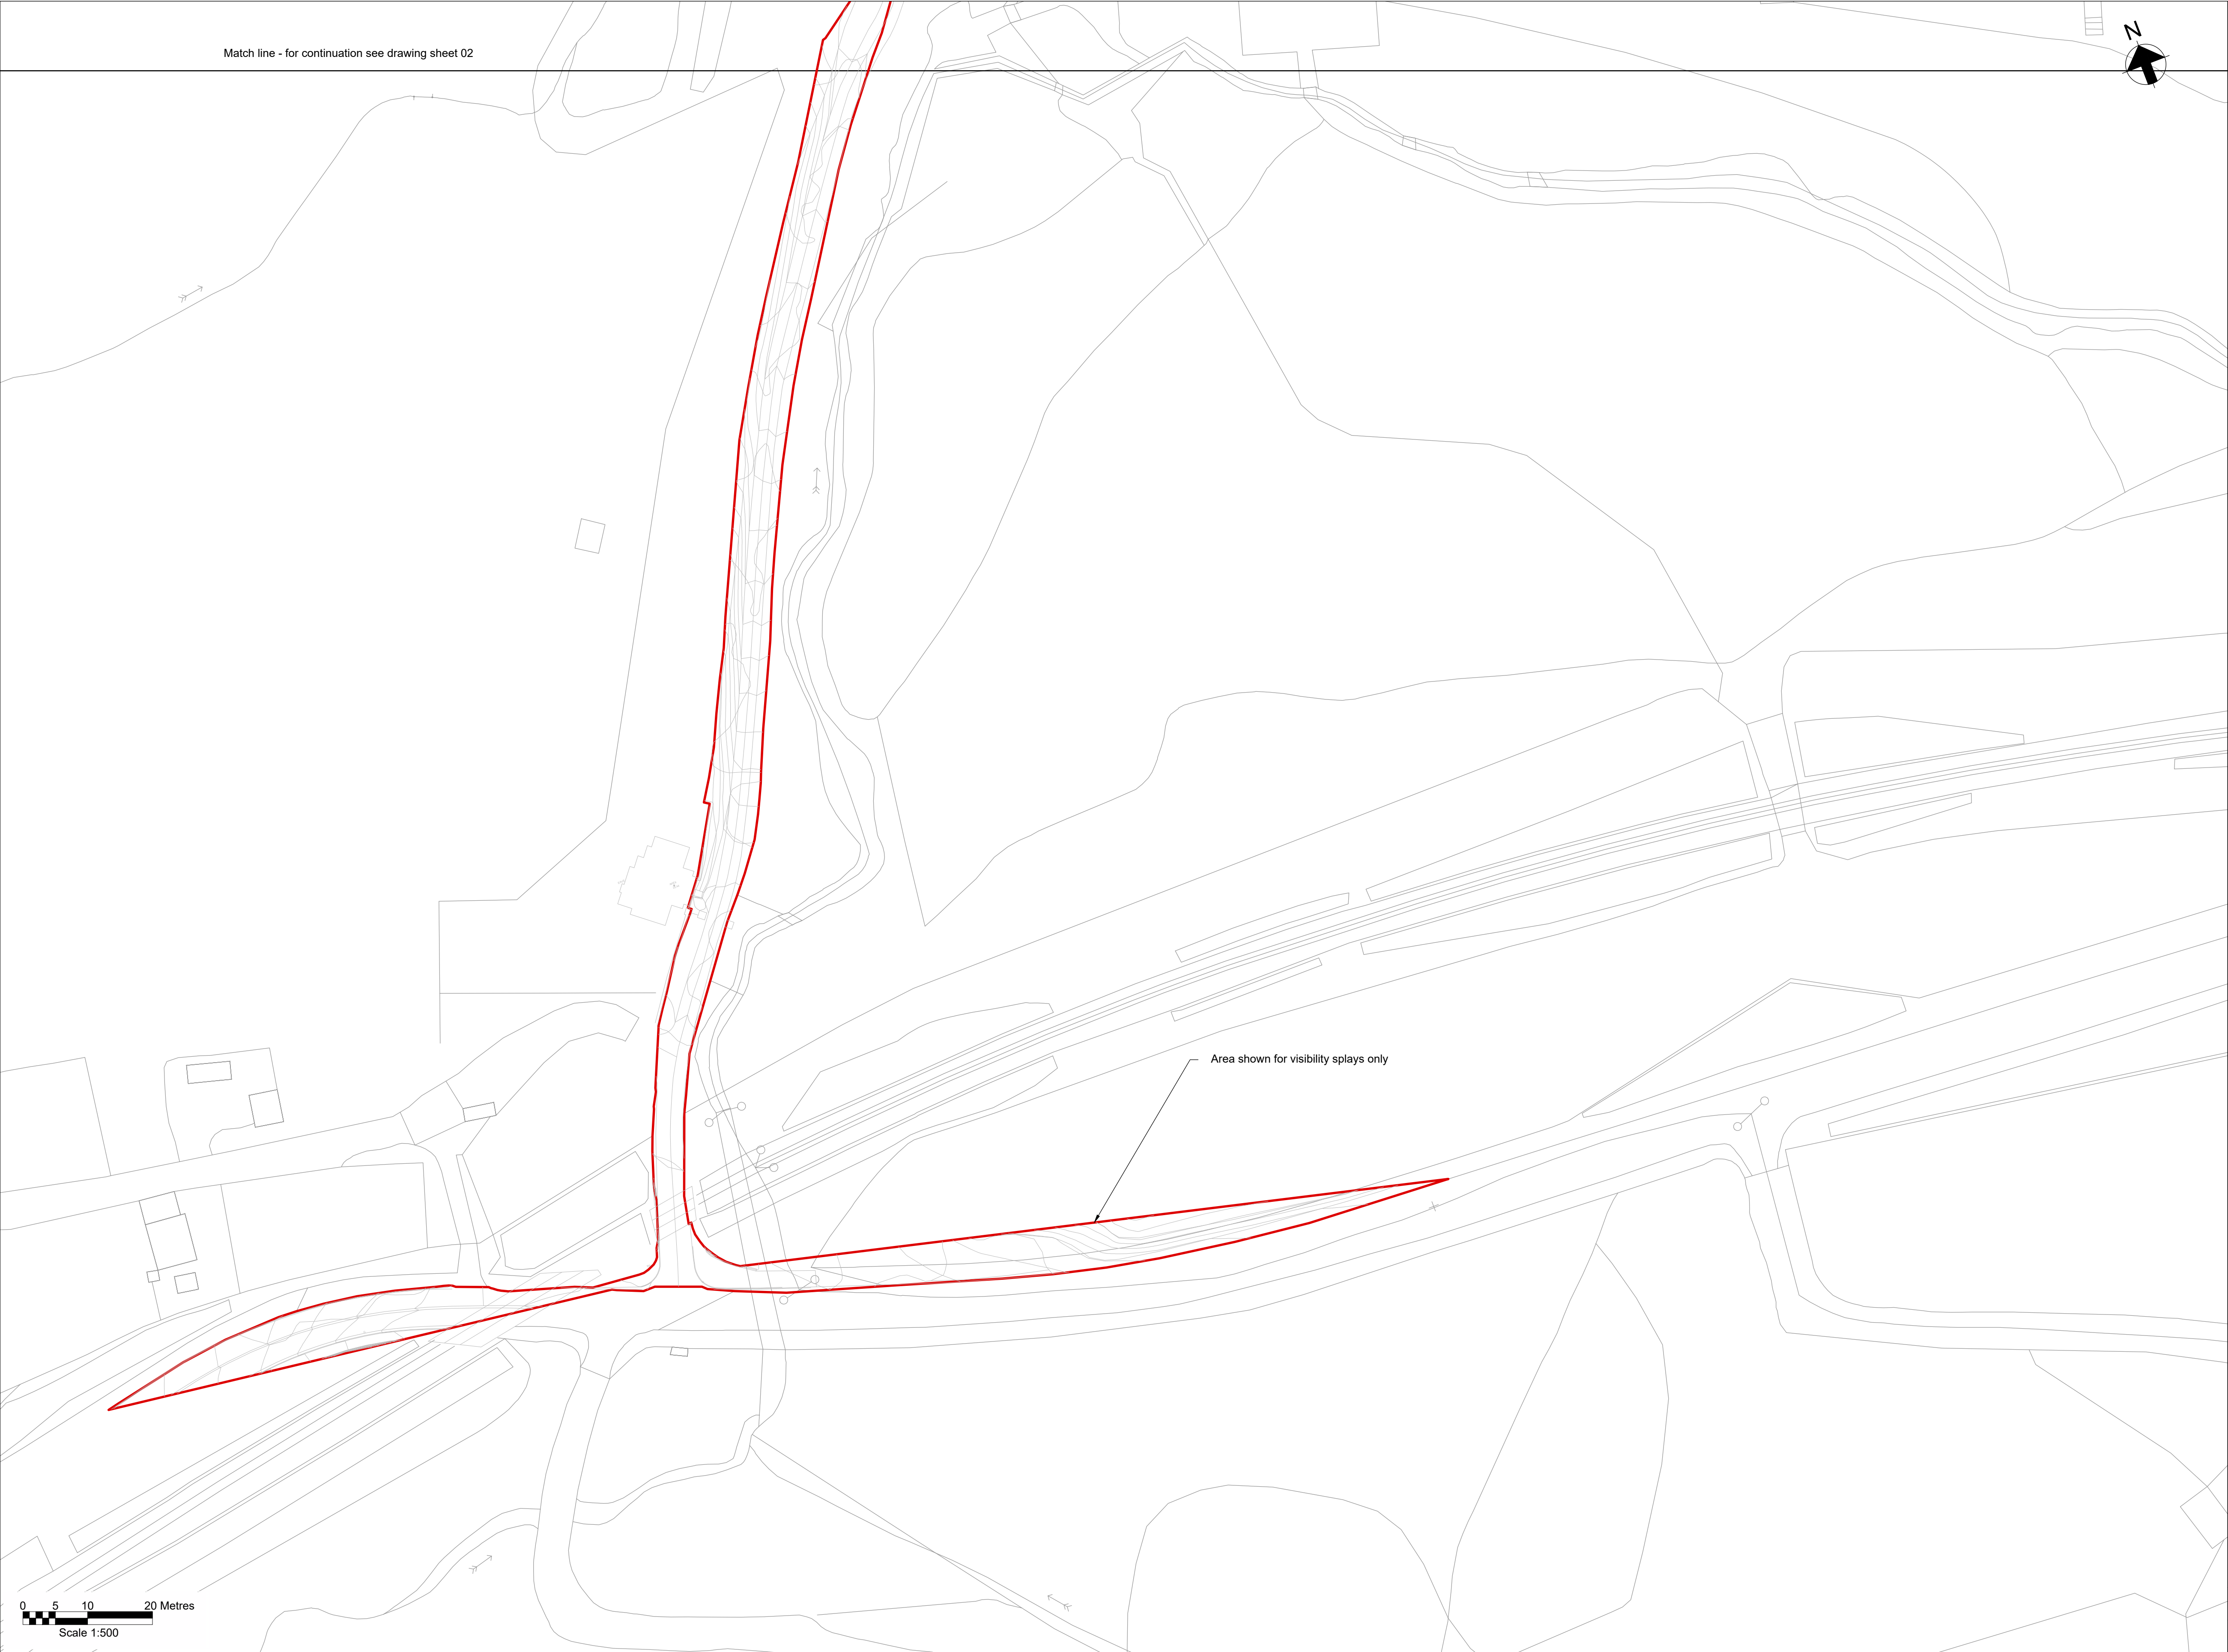


Key Plan

Notes

- Do not scale from this drawing.
- Drawing to be printed in colour.
- All dimensions in metres unless otherwise stated.
- All levels are in meters Above Ordnance Datum (mAOD).

Legend

Red Line Boundary	
Construction working areas and associated activities	
Decommissioning Works Areas	
Existing structures to be removed	
Existing trees and vegetation	
Existing watercourse	
Existing overhead cables	
Proposed underground cable route (Only shown for context)	
Proposed access road and embankment (1:3 slope unless noted otherwise)	
Proposed works compounds	
Proposed stripped topsoil stockpiles	
Temporary post & wire fencing	
Temporary mesh fencing	
Temporary post & rail fencing	
Temporary stock proof fencing	
Temporary gate	
NG existing 400kV cable (underground)	
SPEN existing 132kV cable (underground)	
Proposed Ø450mm inspection chamber	
Proposed gully with grid type cover	
Proposed permanent drain headwall outfall	
Proposed temporary drain headwall outfall	
Bridges to be removed	
Street furniture to be removed	
Posts to be removed	
Road signs to be removed	
Gates to be removed	
Fences to be removed	
Ditches cleared	
Stone walls to be removed	
Kerbs to be removed	
Concrete to be removed	
Vegetation to be cleared	
Trees to be removed	
Large stones to be removed	
Railway to be removed	

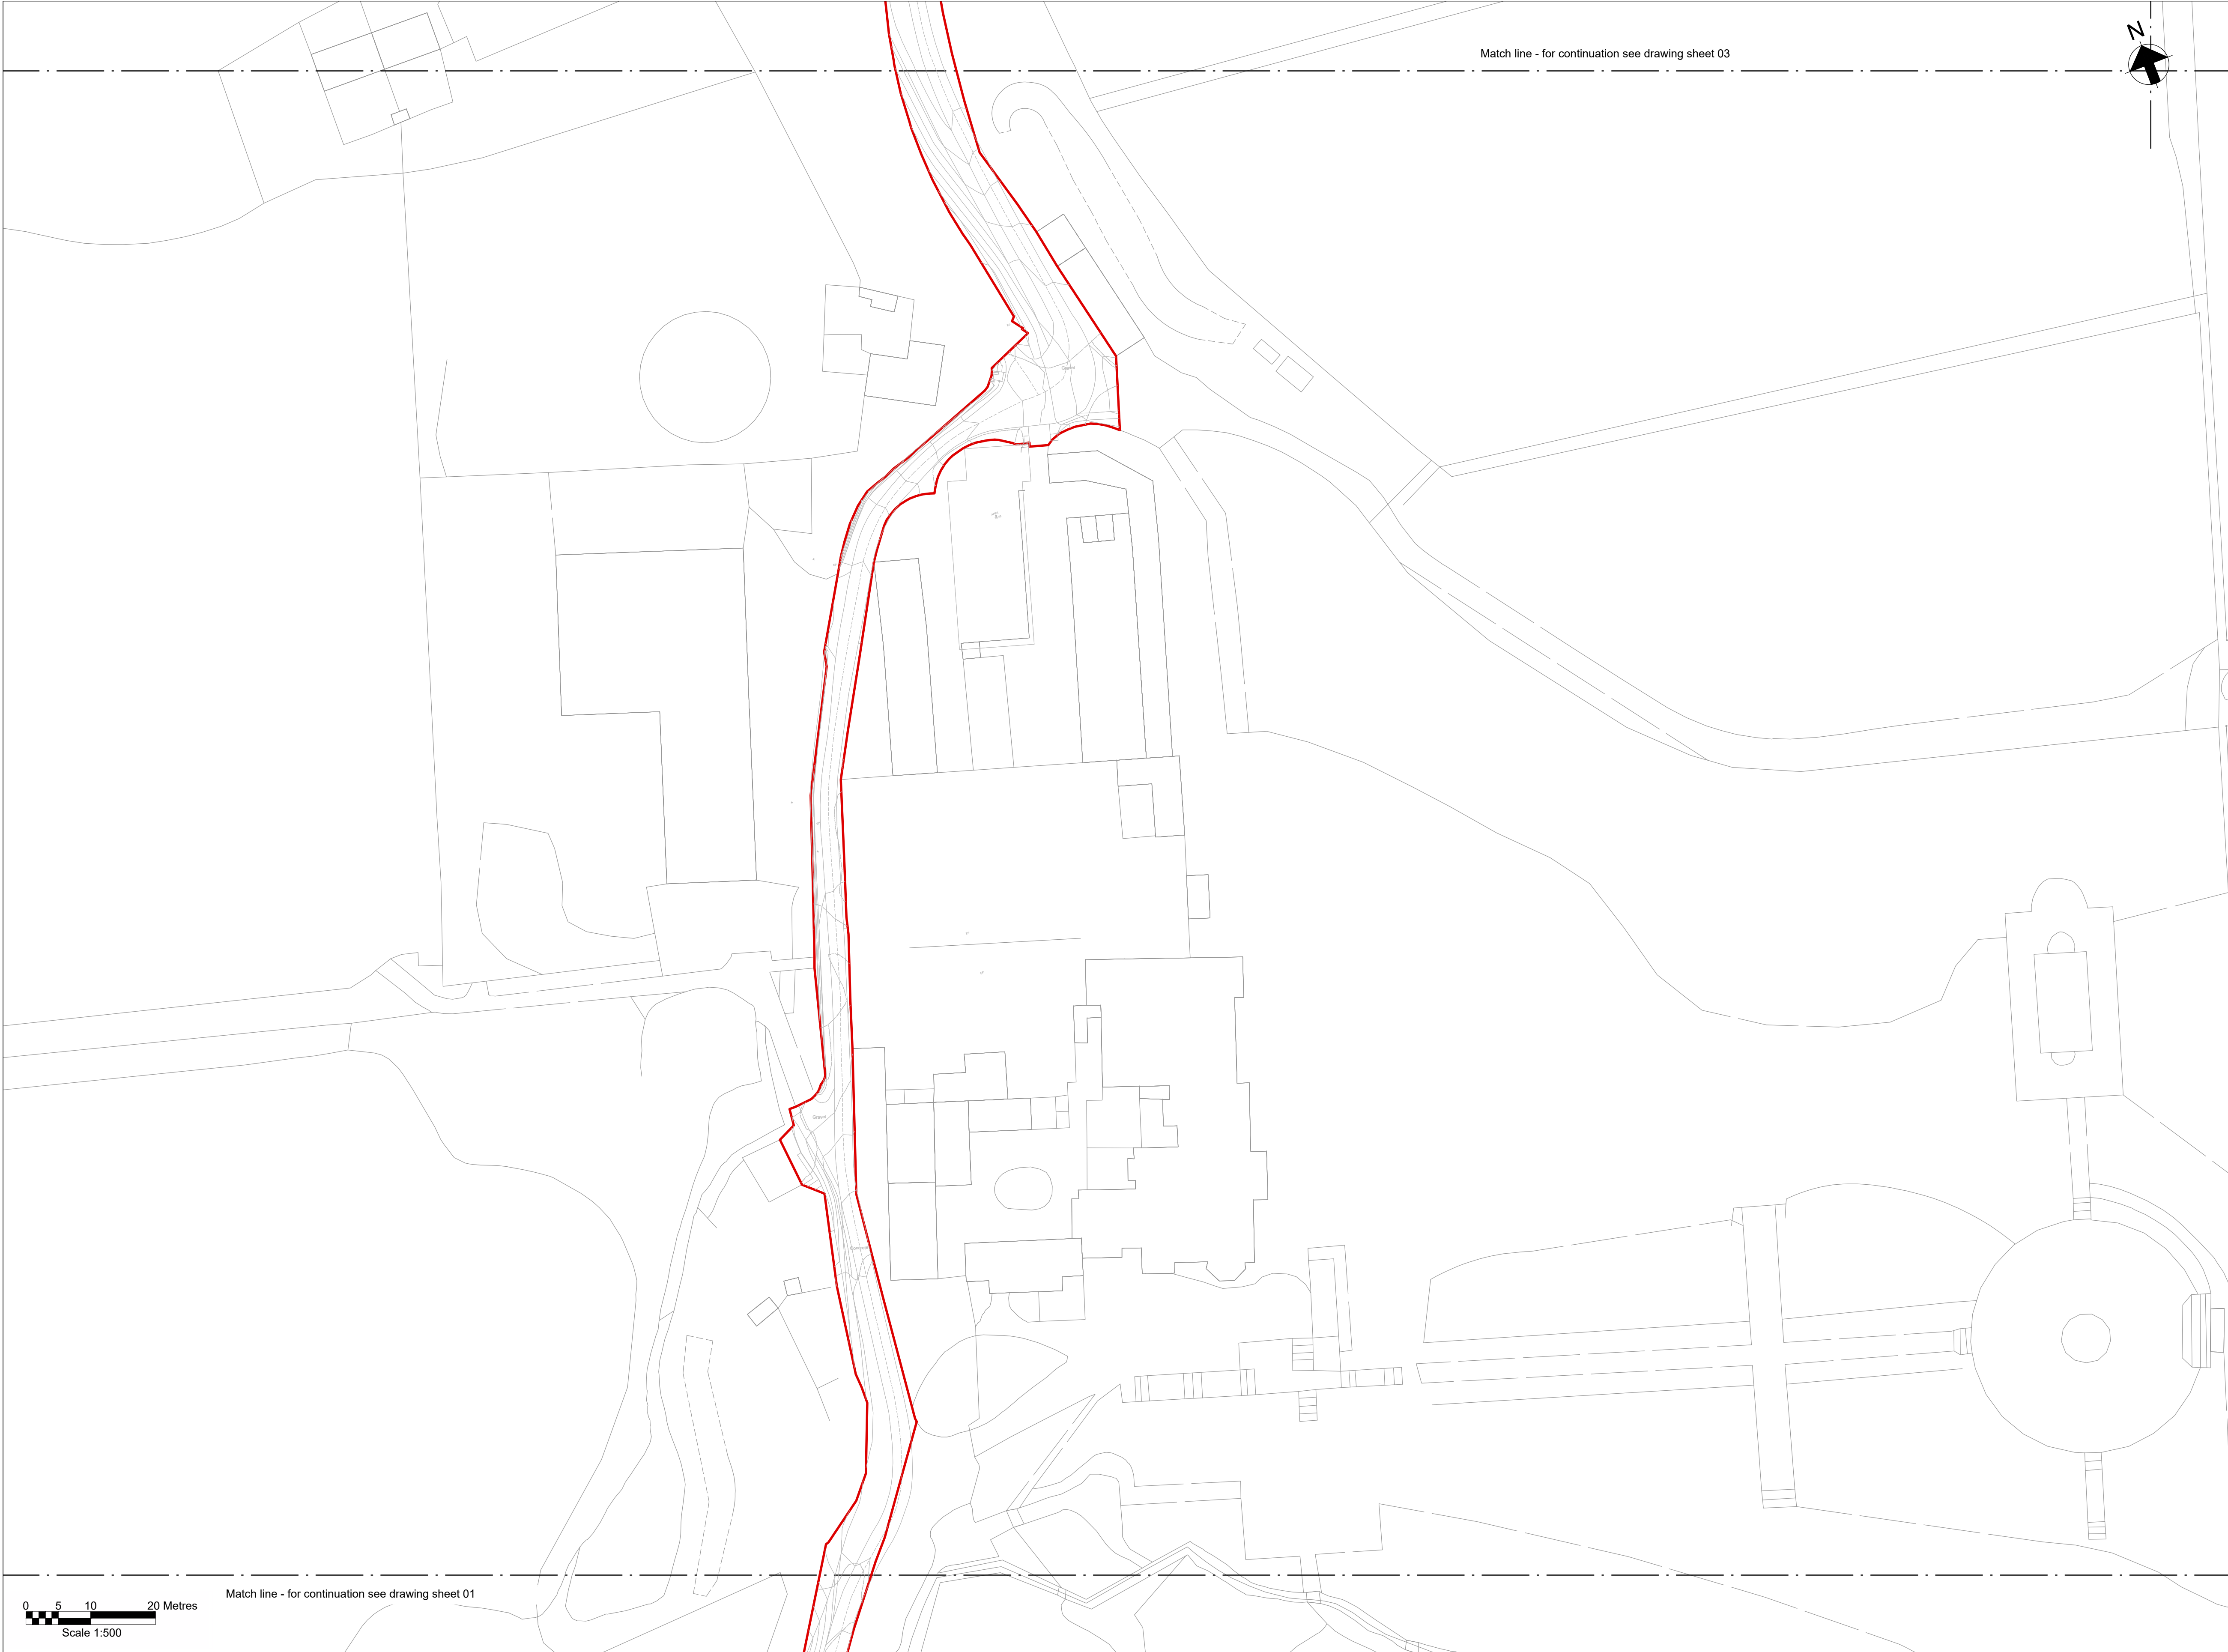


Key Plan

Notes

- Do not scale from this drawing.
- Drawing to be printed in colour.
- All dimensions in metres unless otherwise stated.
- All levels are in meters Above Ordnance Datum (mAOD).

Legend

Red Line Boundary	
Construction working areas and associated activities	
Decommissioning Works Areas	
Existing structures to be removed	
Existing trees and vegetation	
Existing watercourse	
Existing overhead cables	
Proposed underground cable route (Only shown for context)	
Proposed access road and embankment (1:3 slope unless noted otherwise)	
Proposed works compounds	
Proposed stripped topsoil stockpiles	
Temporary post & wire fencing	
Temporary mesh fencing	
Temporary post & rail fencing	
Temporary stock proof fencing	
Temporary gate	
NG existing 400kV cable (underground)	
SPEN existing 132kV cable (underground)	
Proposed Ø450mm inspection chamber	
Proposed gully with grid type cover	
Proposed permanent drain headwall outfall	
Proposed temporary drain headwall outfall	
Bridges to be removed	
Street furniture to be removed	
Posts to be removed	
Road signs to be removed	
Gates to be removed	
Fences to be removed	
Ditches cleared	
Stone walls to be removed	
Kerbs to be removed	
Concrete to be removed	
Vegetation to be cleared	
Trees to be removed	
Large stones to be removed	
Railway to be removed	

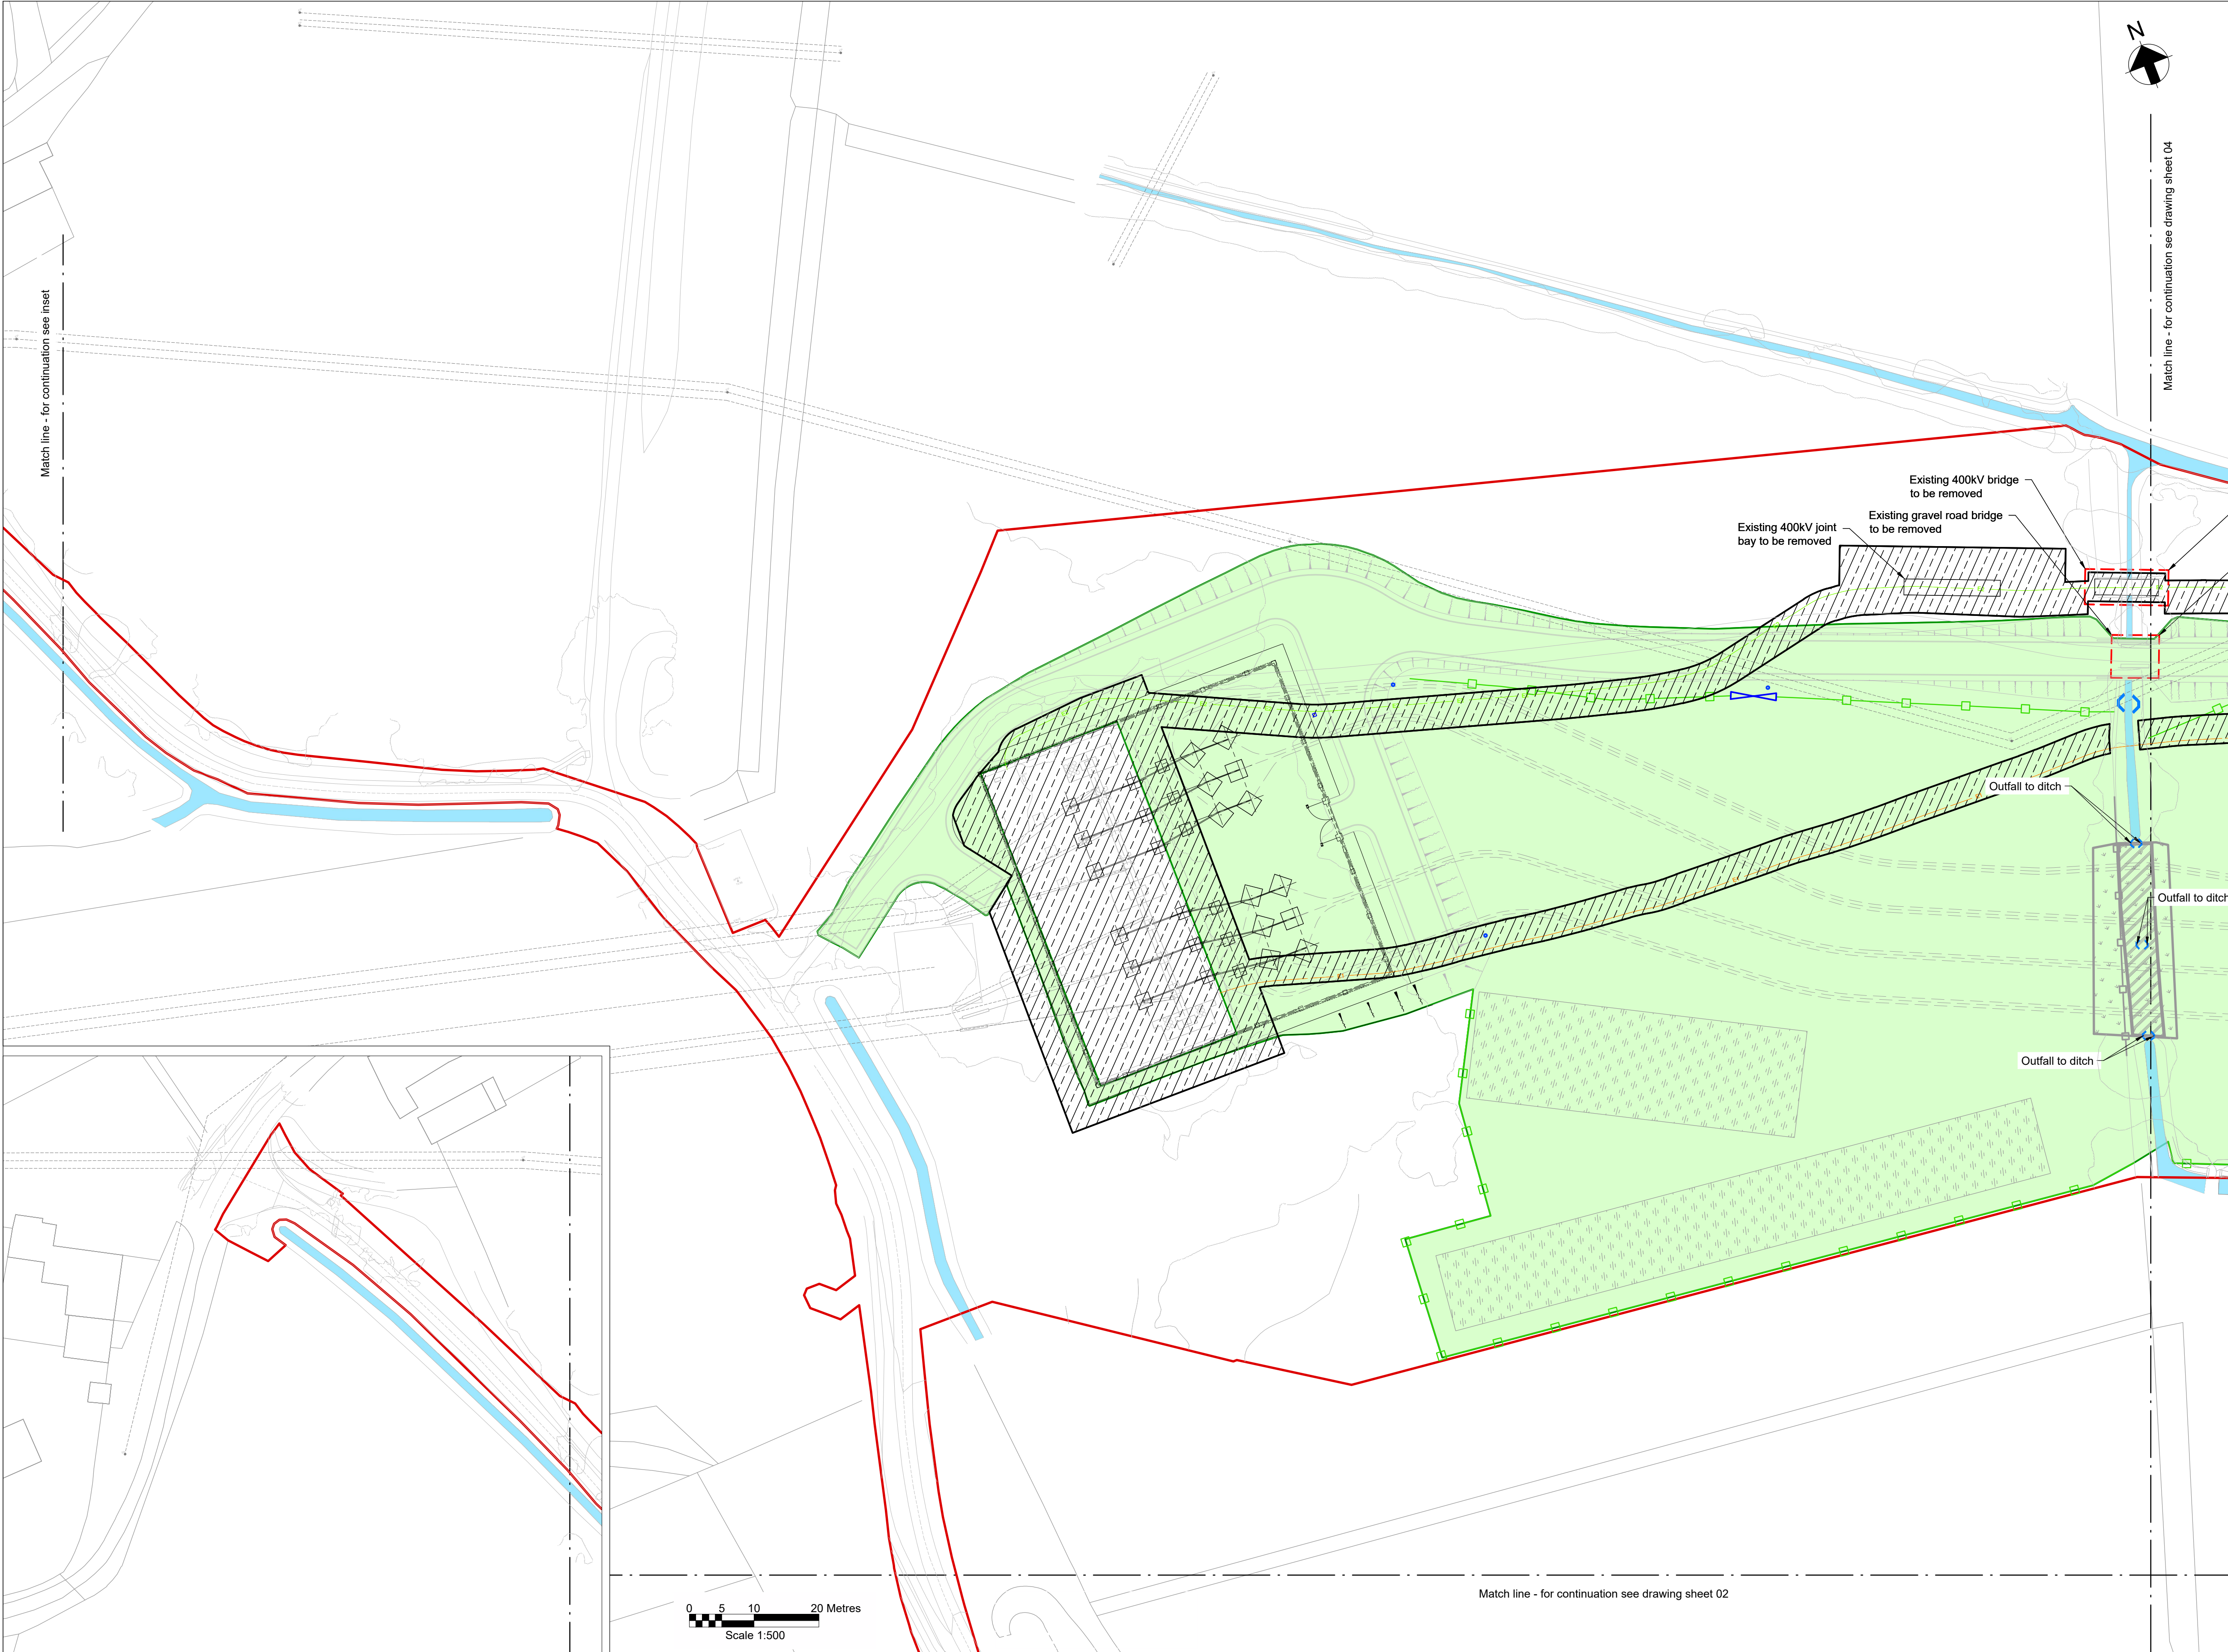


Key Plan

Notes

- Do not scale from this drawing.
- Drawing to be printed in colour.
- All dimensions in metres unless otherwise stated.
- All levels are in meters Above Ordnance Datum (mAOD).

Legend

- Red Line Boundary
- Construction working areas and associated activities
- Decommissioning Works Areas
- Existing structures to be removed
- Existing trees and vegetation
- Existing watercourse
- Existing overhead cables
- Proposed underground cable route (Only shown for context)
- Proposed access road and embankment (1:3 slope unless noted otherwise)
- Proposed works compounds
- Proposed stripped topsoil stockpiles
- Temporary post & wire fencing
- Temporary mesh fencing
- Temporary post & rail fencing
- Temporary stock proof fencing
- Temporary gate
- NG existing 400kV cable (underground)
- SPEN existing 132kV cable (underground)
- Proposed Ø450mm inspection chamber
- Proposed gully with grid type cover
- Proposed permanent drain headwall outfall
- Proposed temporary drain headwall outfall
- Bridges to be removed
- Street furniture to be removed
- Posts to be removed
- Road signs to be removed
- Gates to be removed
- Fences to be removed
- Ditches cleared
- Stone walls to be removed
- Kerbs to be removed
- Concrete to be removed
- Vegetation to be cleared
- Trees to be removed
- Large stones to be removed
- Railway to be removed

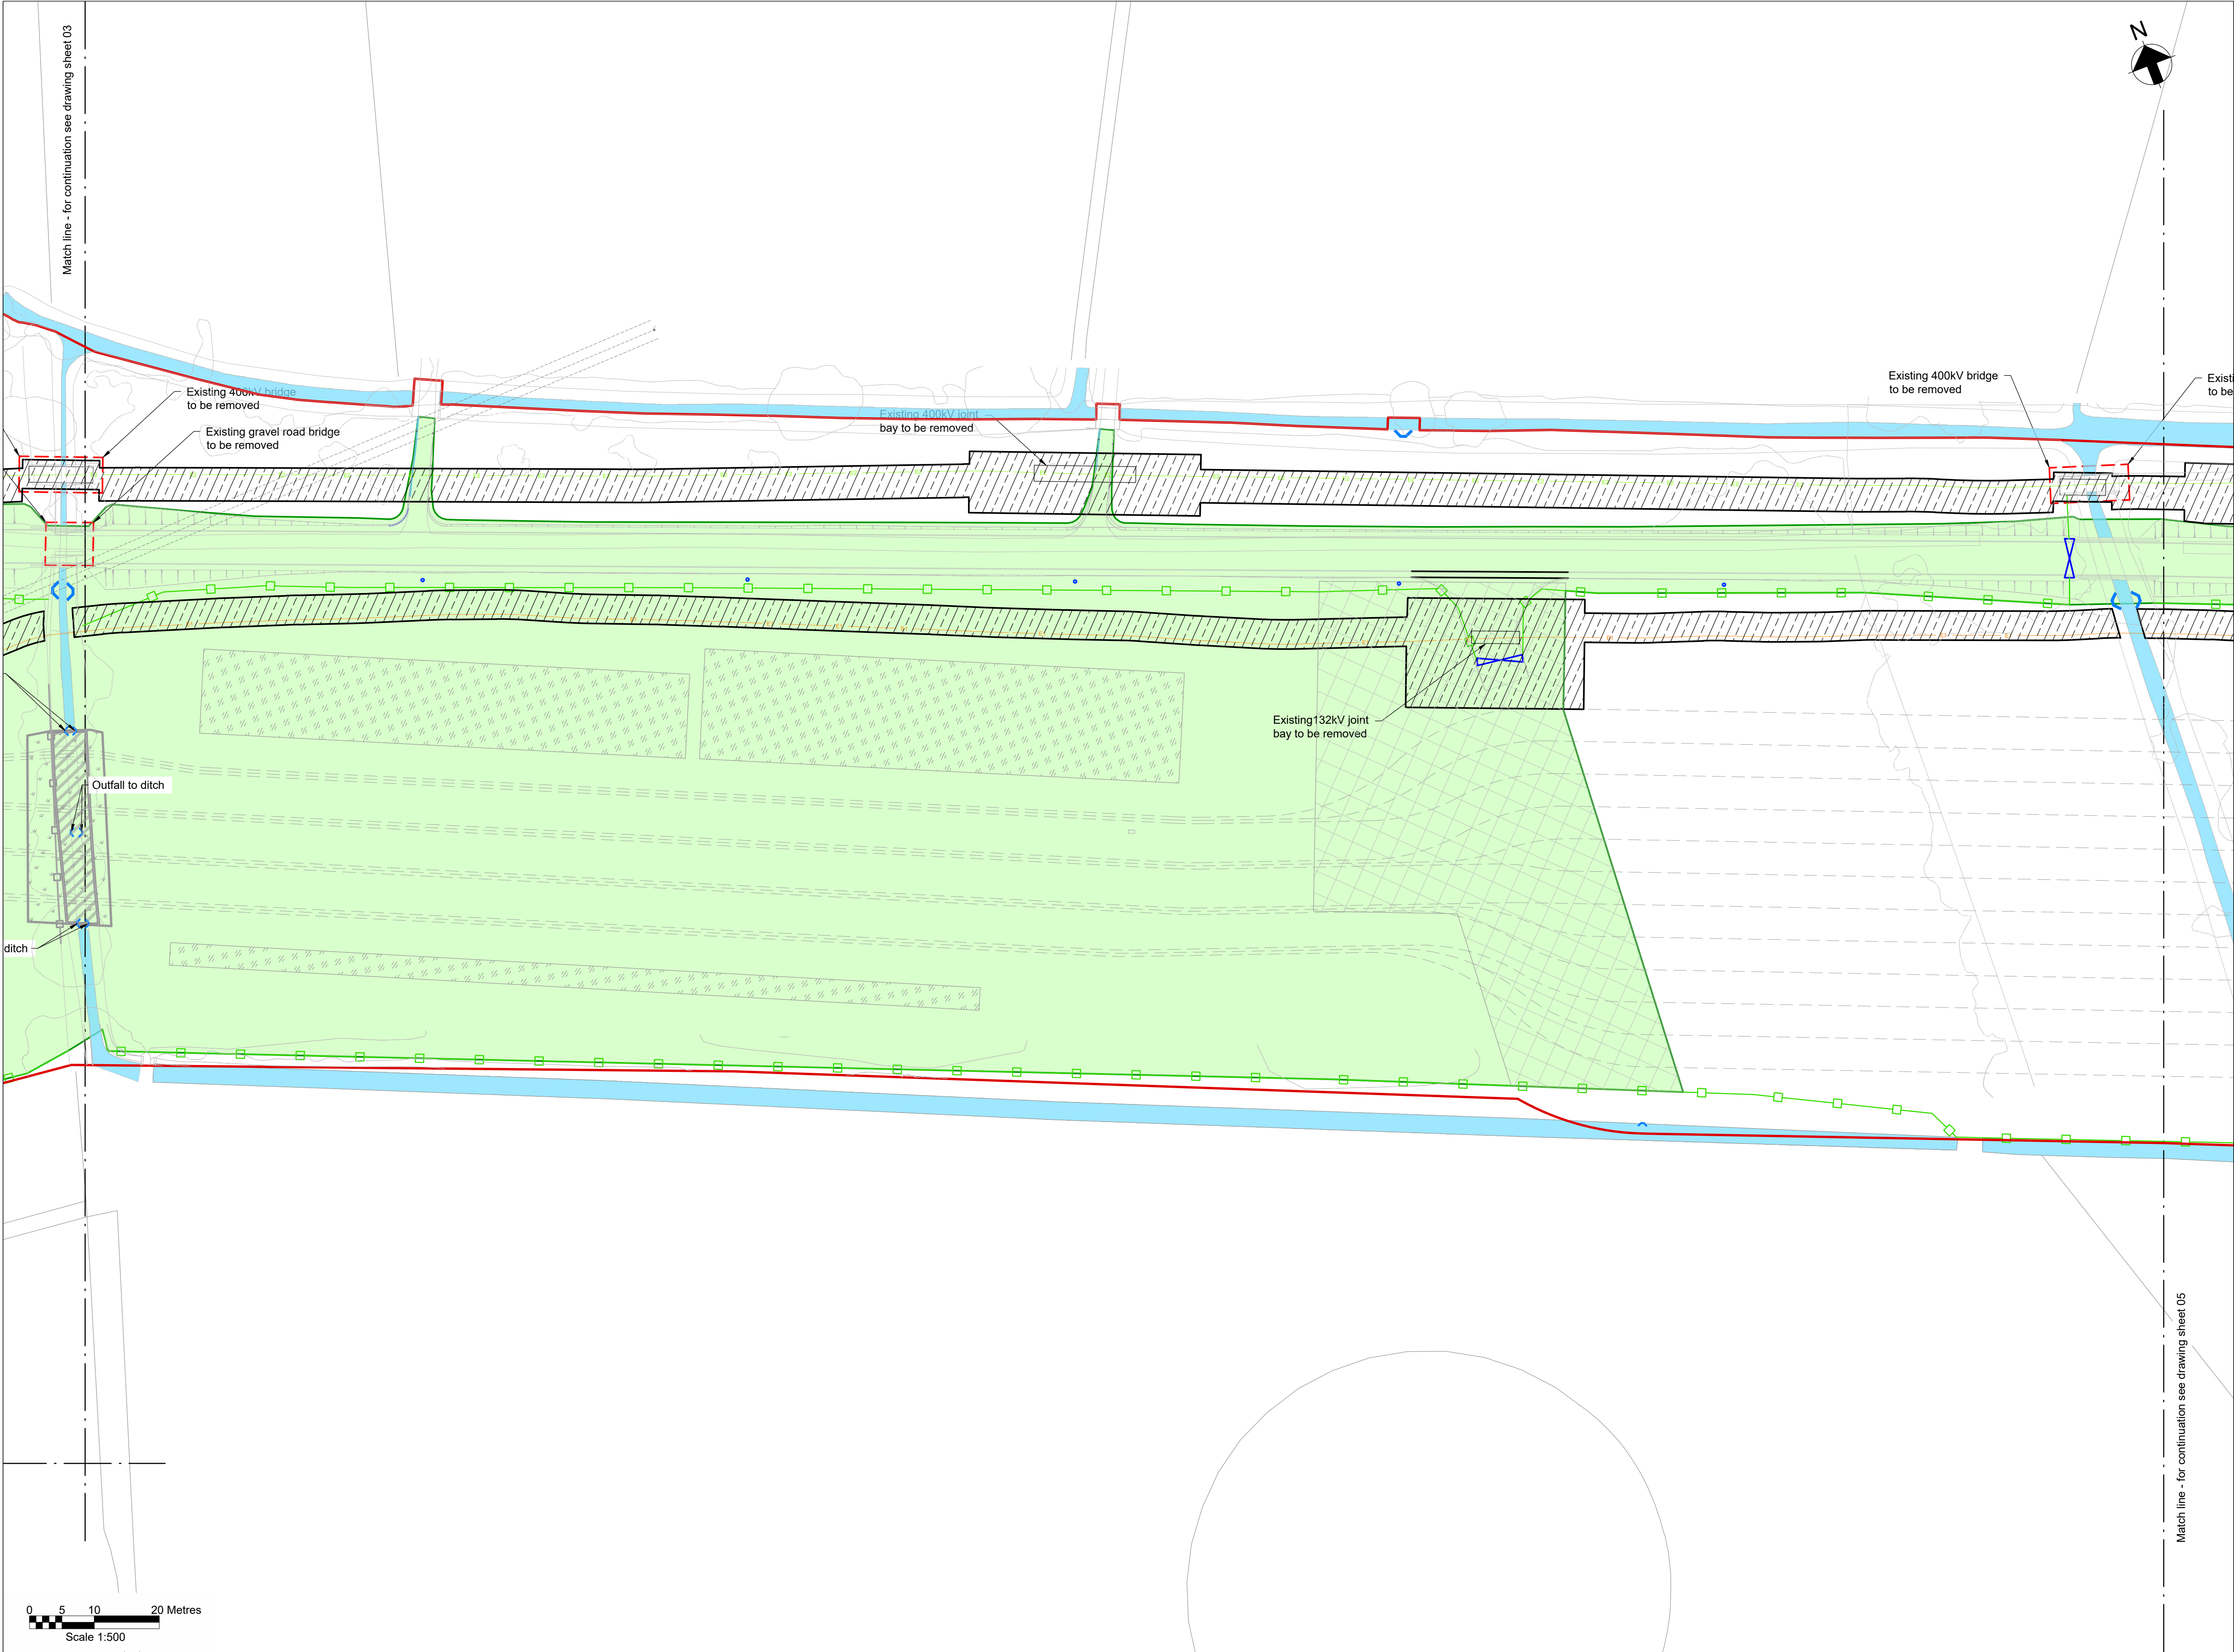

Key Plan

Notes

- Do not scale from this drawing.
- Drawing to be printed in colour.
- All dimensions in metres unless otherwise stated.
- All levels are in meters Above Ordnance Datum (mAOD).

Legend

- Red Line Boundary
- Construction working areas and associated activities
- Decommissioning Works Areas
- Existing structures to be removed
- Existing trees and vegetation
- Existing watercourse
- Existing overhead cables
- Proposed underground cable route (Only shown for context)
- Proposed access road and embankment (1:3 slope unless noted otherwise)
- Proposed works compounds
- Proposed stripped topsoil stockpiles
- Temporary post & wire fencing
- Temporary mesh fencing
- Temporary post & rail fencing
- Temporary stock proof fencing
- Temporary gate
- NG existing 400kV cable (underground)
- SPEN existing 132kV cable (underground)
- Proposed Ø450mm inspection chamber
- Proposed gully with grid type cover
- Proposed permanent drain headwall outfall
- Proposed temporary drain headwall outfall
- Bridges to be removed
- Street furniture to be removed
- Posts to be removed
- Road signs to be removed
- Gates to be removed
- Fences to be removed
- Ditches cleared
- Stone walls to be removed
- Kerbs to be removed
- Concrete to be removed
- Vegetation to be cleared
- Trees to be removed
- Large stones to be removed
- Railway to be removed



Key Plan

Notes

- Do not scale from this drawing.
- Drawing to be printed in colour.
- All dimensions in metres unless otherwise stated.
- All levels are in meters Above Ordnance Datum (mAOD).

Legend

Red Line Boundary

Construction working areas and associated activities

Decommissioning Works Areas

Existing structures to be removed

Existing trees and vegetation

Existing watercourse

Existing overhead cables

Proposed underground cable route (Only shown for context)

Proposed access road and embankment (1:3 slope unless noted otherwise)

Proposed works compounds

Proposed stripped topsoil stockpiles

Temporary post & wire fencing

Temporary mesh fencing

Temporary post & rail fencing

Temporary stock proof fencing

Temporary gate

NG existing 400kV cable (underground)

SPEN existing 132kV cable (underground)

Proposed Ø450mm inspection chamber

Proposed gully with grid type cover

Proposed permanent drain headwall outfall

Proposed temporary drain headwall outfall

Bridges to be removed

Street furniture to be removed

Posts to be removed

Road signs to be removed

Gates to be removed

Fences to be removed

Ditches cleared

Stone walls to be removed

Kerbs to be removed


Concrete to be removed

Vegetation to be cleared

Trees to be removed

Large stones to be removed

Railway to be removed

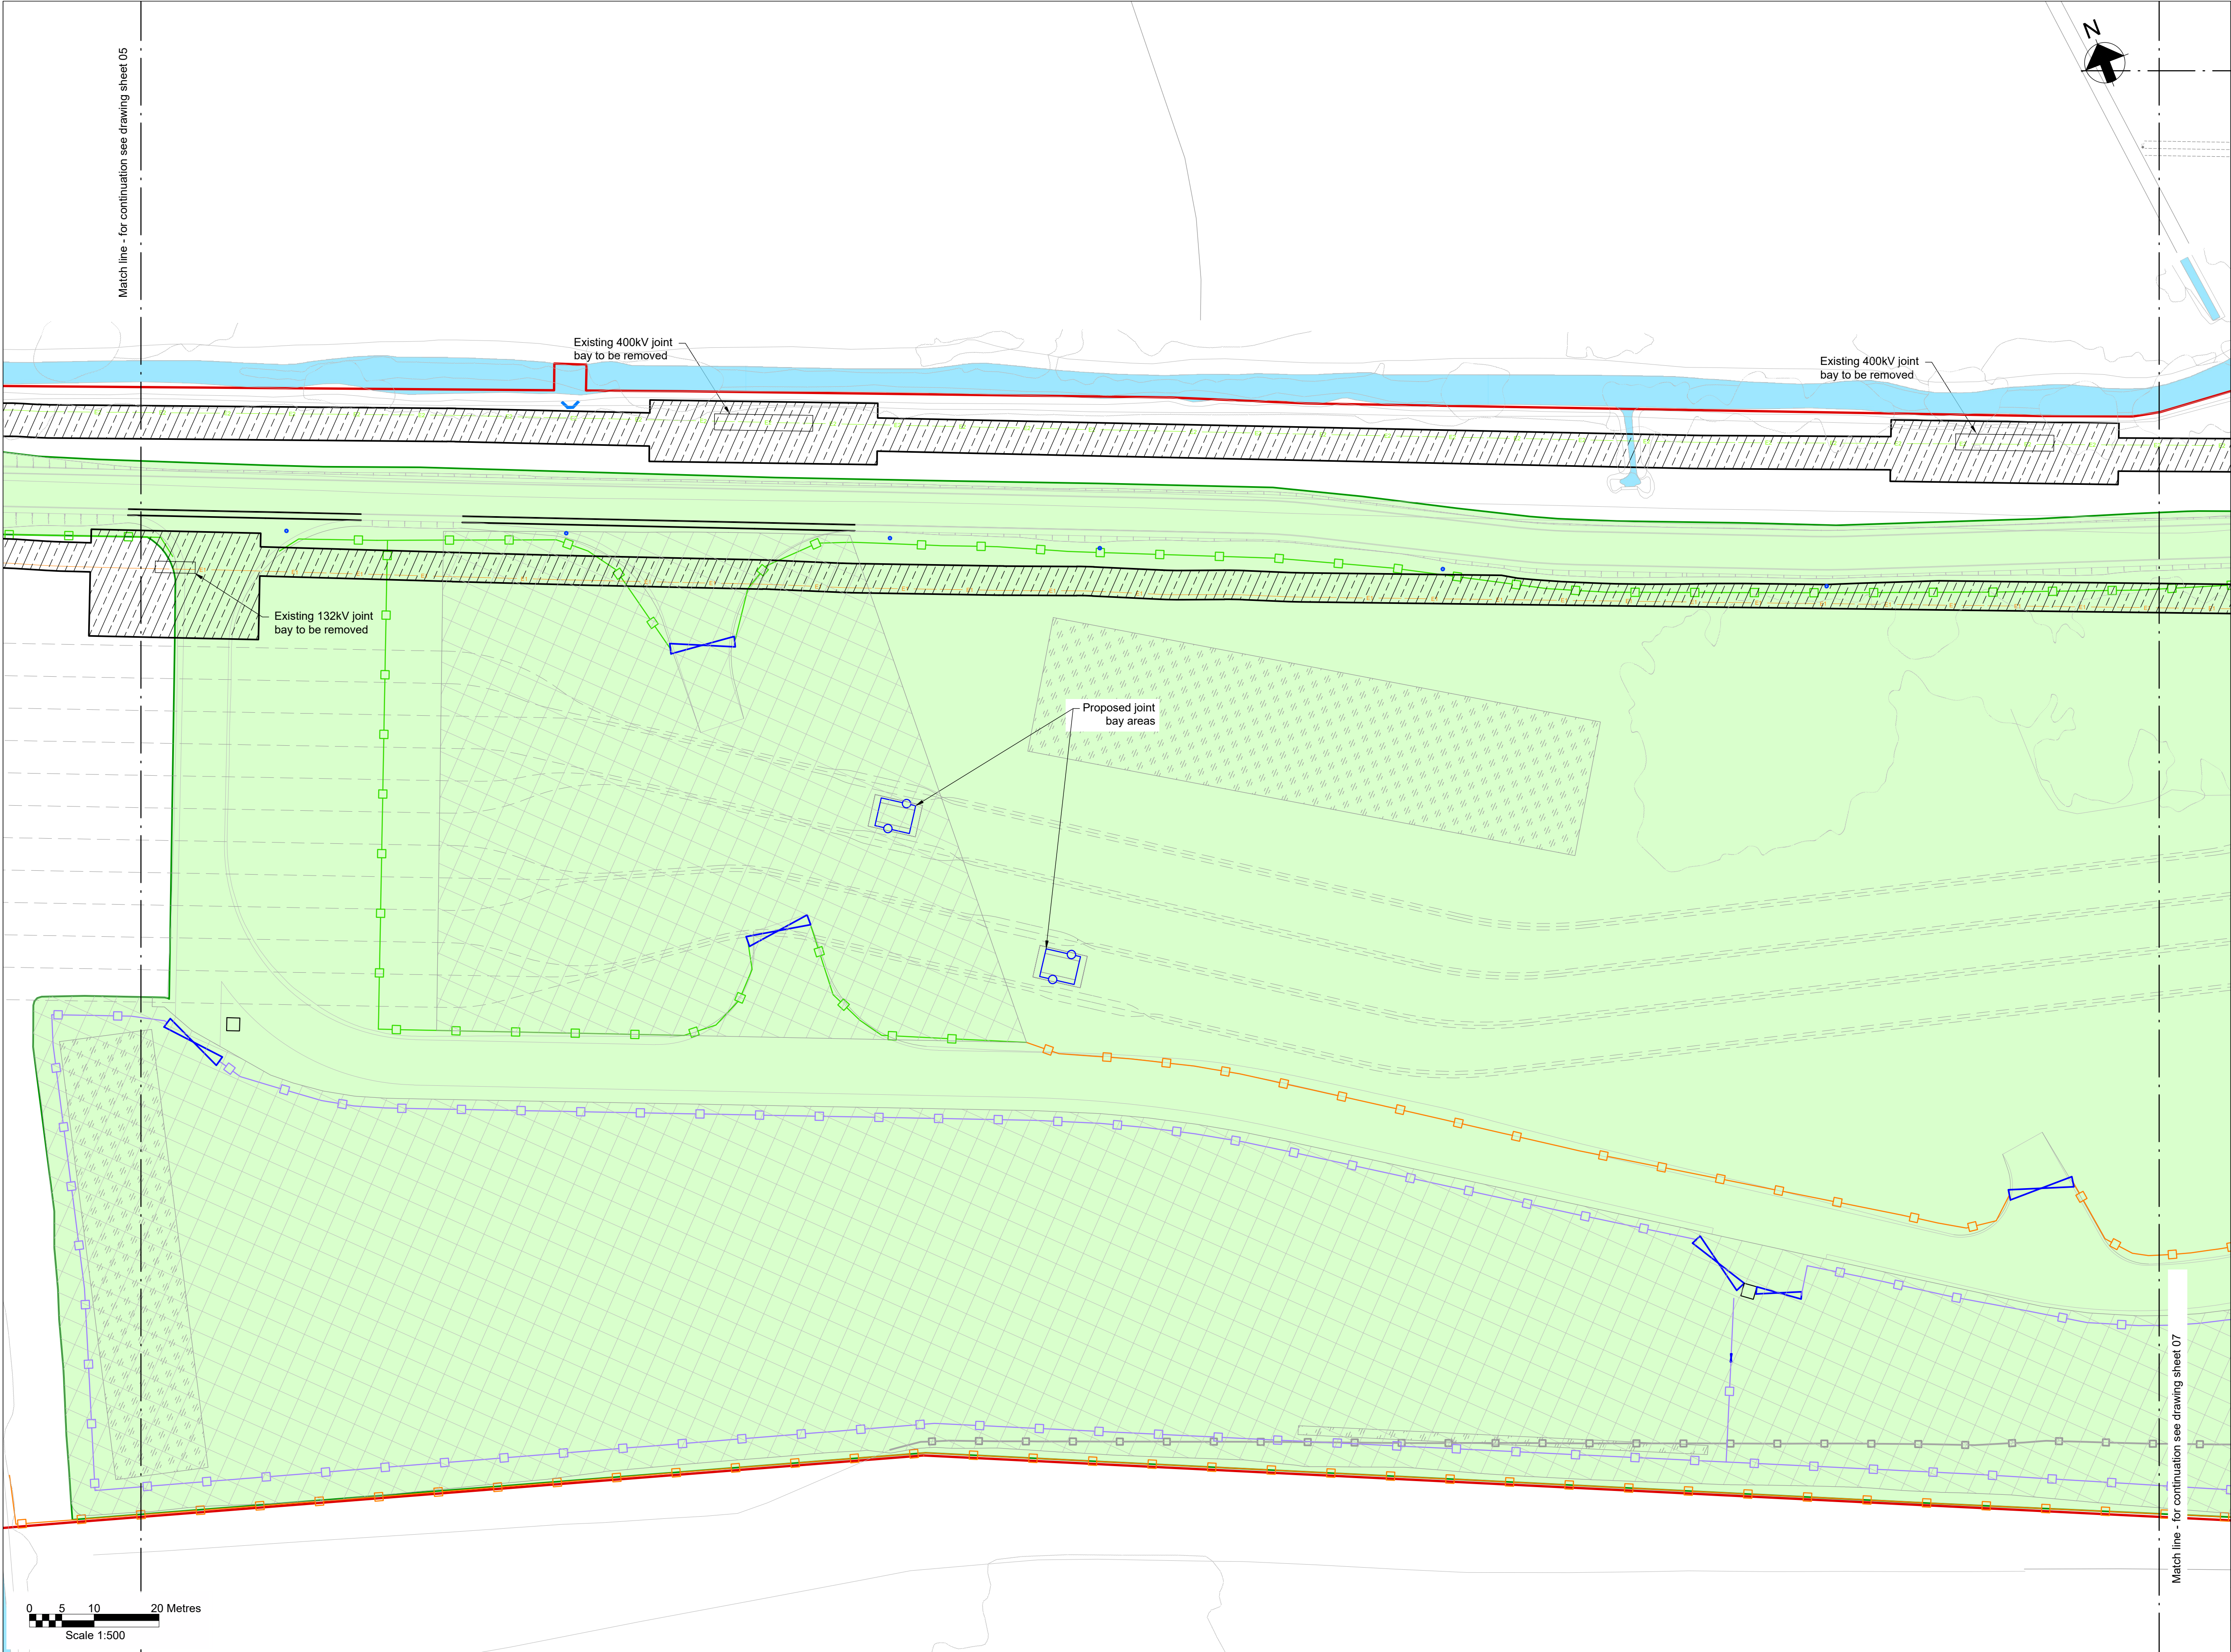


Key Plan

Notes

- Do not scale from this drawing.
- Drawing to be printed in colour.
- All dimensions in metres unless otherwise stated.
- All levels are in meters Above Ordnance Datum (mAOD).

Legend

- Red Line Boundary
- Construction working areas and associated activities
- Decommissioning Works Areas
- Existing structures to be removed
- Existing trees and vegetation
- Existing watercourse
- Existing overhead cables
- Proposed underground cable route (Only shown for context)
- Proposed access road and embankment (1:3 slope unless noted otherwise)
- Proposed works compounds
- Proposed stripped topsoil stockpiles
- Temporary post & wire fencing
- Temporary mesh fencing
- Temporary post & rail fencing
- Temporary stock proof fencing
- Temporary gate
- NG existing 400kV cable (underground)
- SPEN existing 132kV cable (underground)
- Proposed Ø450mm inspection chamber
- Proposed gully with grid type cover
- Proposed permanent drain headwall outfall
- Proposed temporary drain headwall outfall
- Bridges to be removed
- Street furniture to be removed
- Posts to be removed
- Road signs to be removed
- Gates to be removed
- Fences to be removed
- Ditches cleared
- Stone walls to be removed
- Kerbs to be removed
- Concrete to be removed
- Vegetation to be cleared
- Trees to be removed
- Large stones to be removed
- Railway to be removed

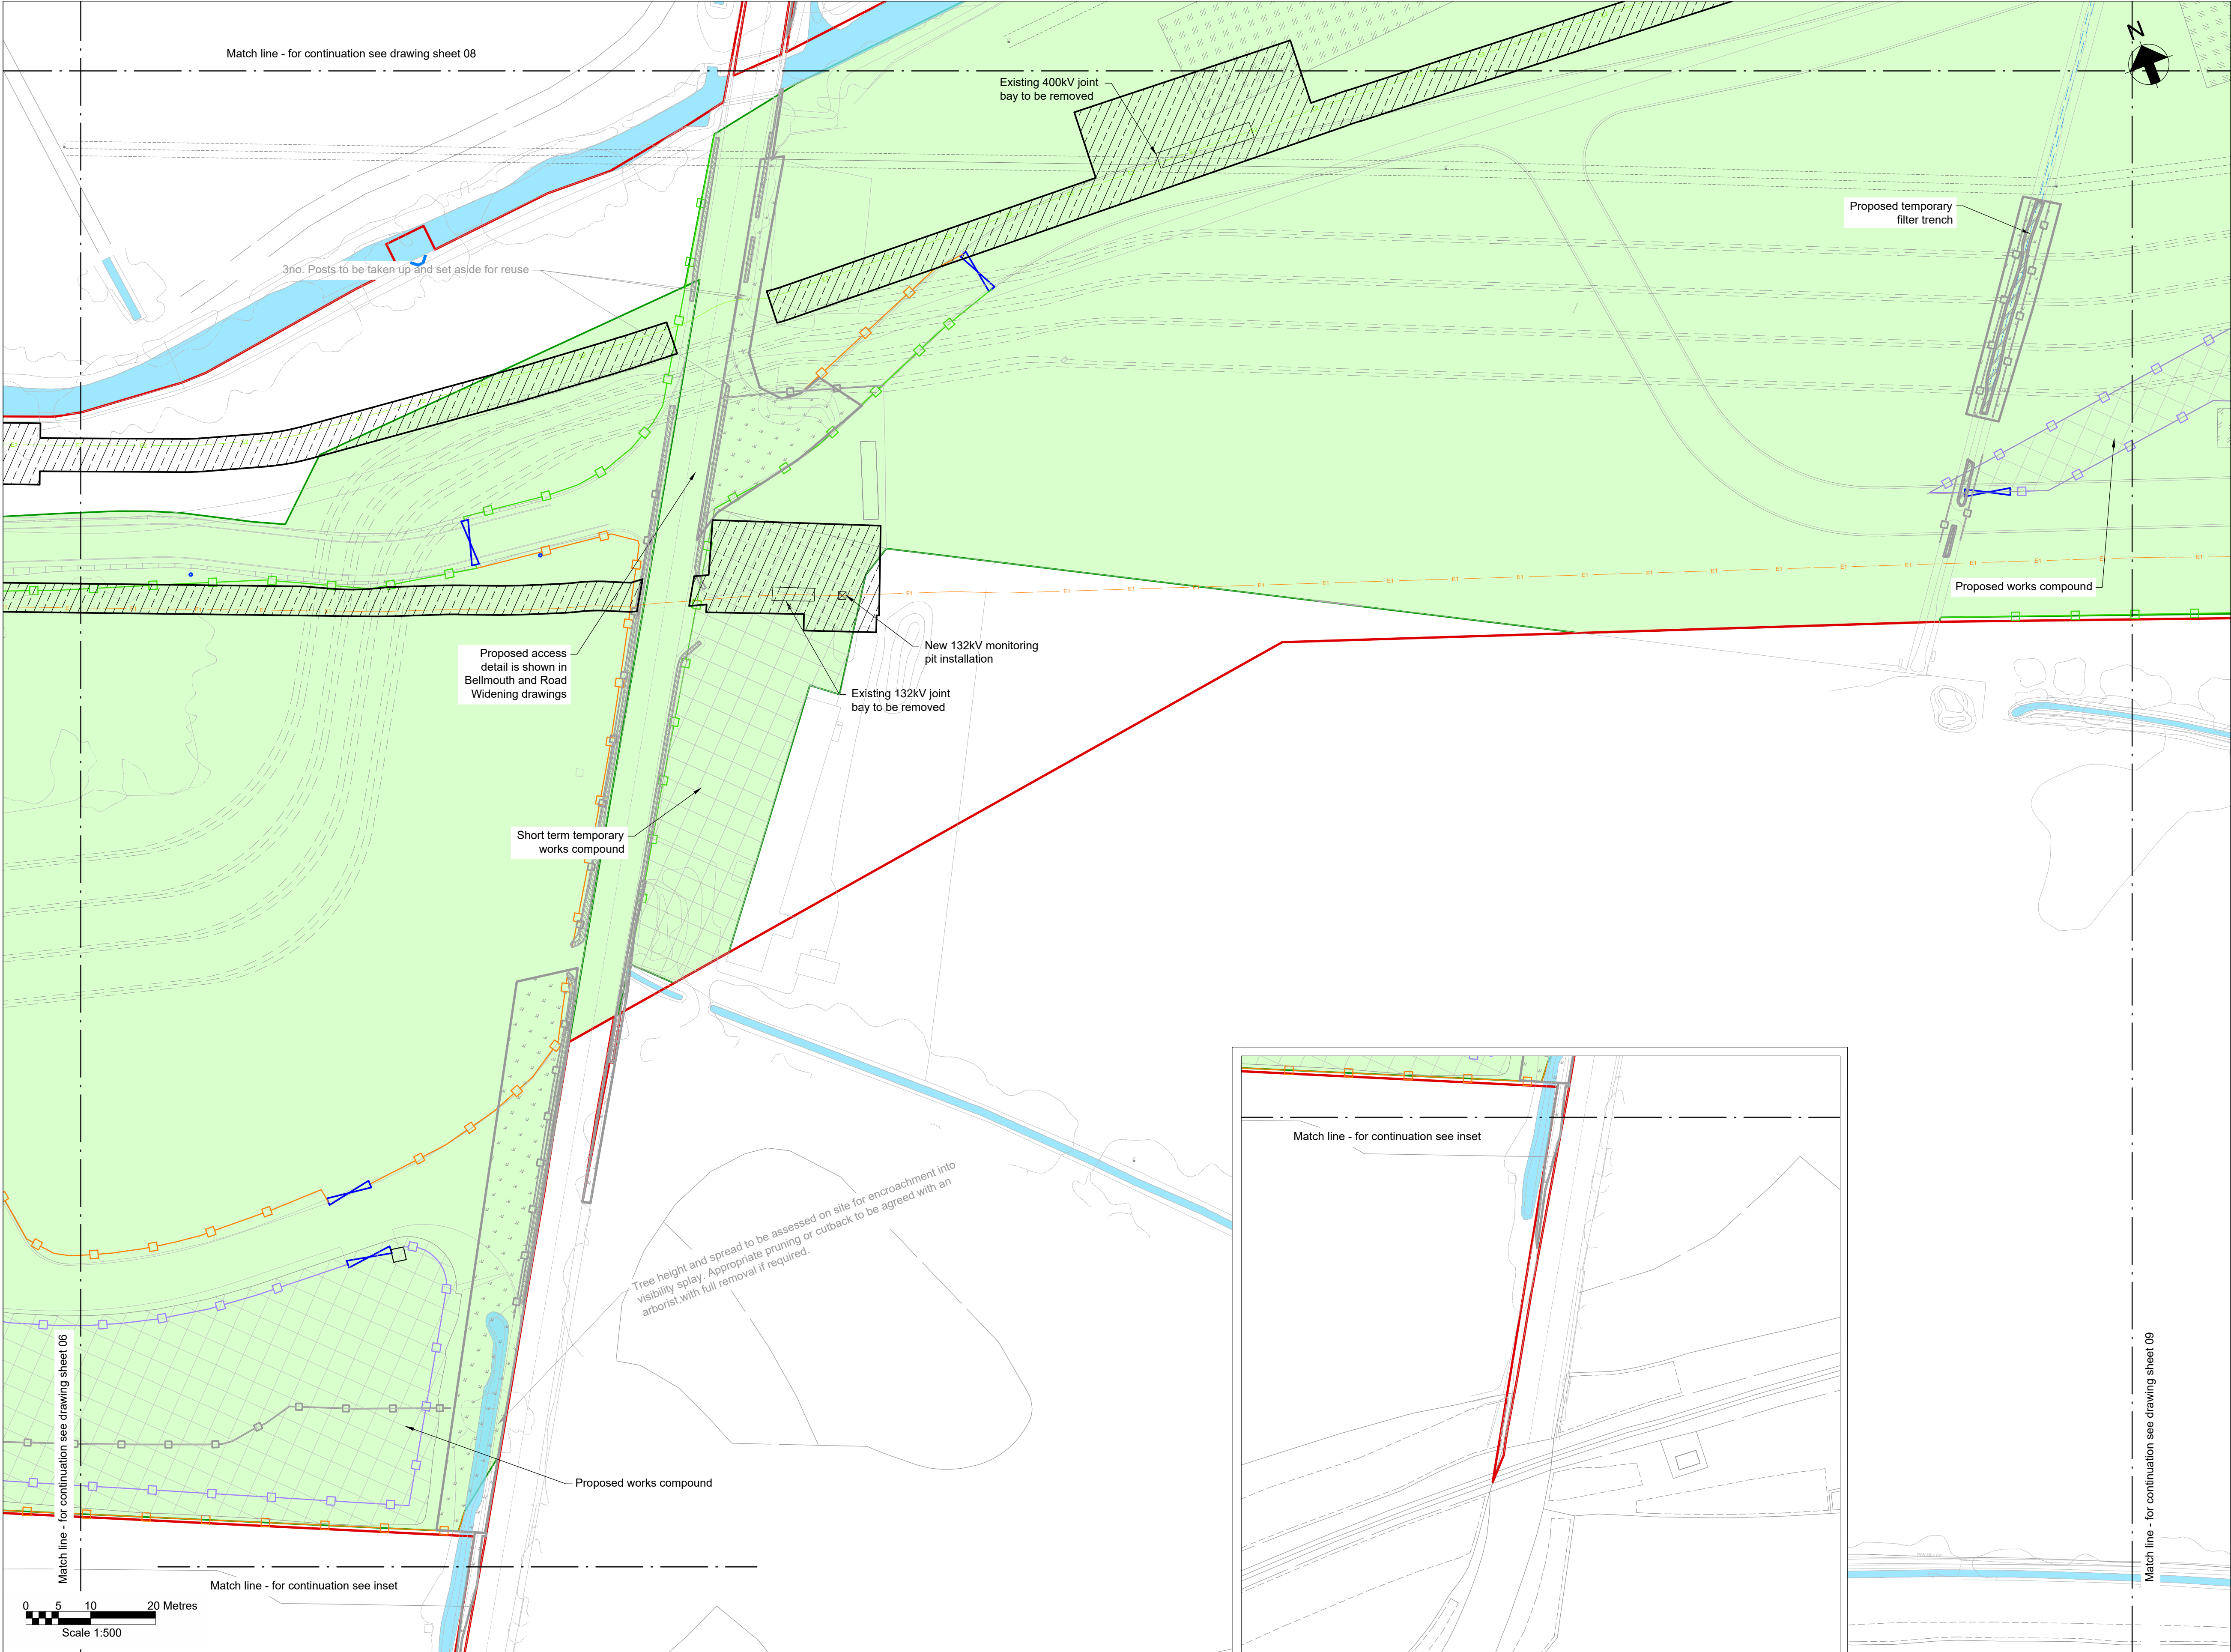


Key Plan

Notes

- Do not scale from this drawing.
- Drawing to be printed in colour.
- All dimensions in metres unless otherwise stated.
- All levels are in meters Above Ordnance Datum (mAOD).

Legend

Red Line Boundary	
Construction working areas and associated activities	
Decommissioning Works Areas	
Existing structures to be removed	
Existing trees and vegetation	
Existing watercourse	
Existing overhead cables	
Proposed underground cable route (Only shown for context)	
Proposed access road and embankment (1:3 slope unless noted otherwise)	
Proposed works compounds	
Proposed stripped topsoil stockpiles	
Temporary post & wire fencing	
Temporary mesh fencing	
Temporary post & rail fencing	
Temporary stock proof fencing	
Temporary gate	
NG existing 400kV cable (underground)	
SPEN existing 132kV cable (underground)	
Proposed Ø450mm inspection chamber	
Proposed gully with grid type cover	
Proposed permanent drain headwall outfall	
Proposed temporary drain headwall outfall	
Bridges to be removed	
Street furniture to be removed	
Posts to be removed	
Road signs to be removed	
Gates to be removed	
Fences to be removed	
Ditches cleared	
Stone walls to be removed	
Kerbs to be removed	
Concrete to be removed	
Vegetation to be cleared	
Trees to be removed	
Large stones to be removed	
Railway to be removed	

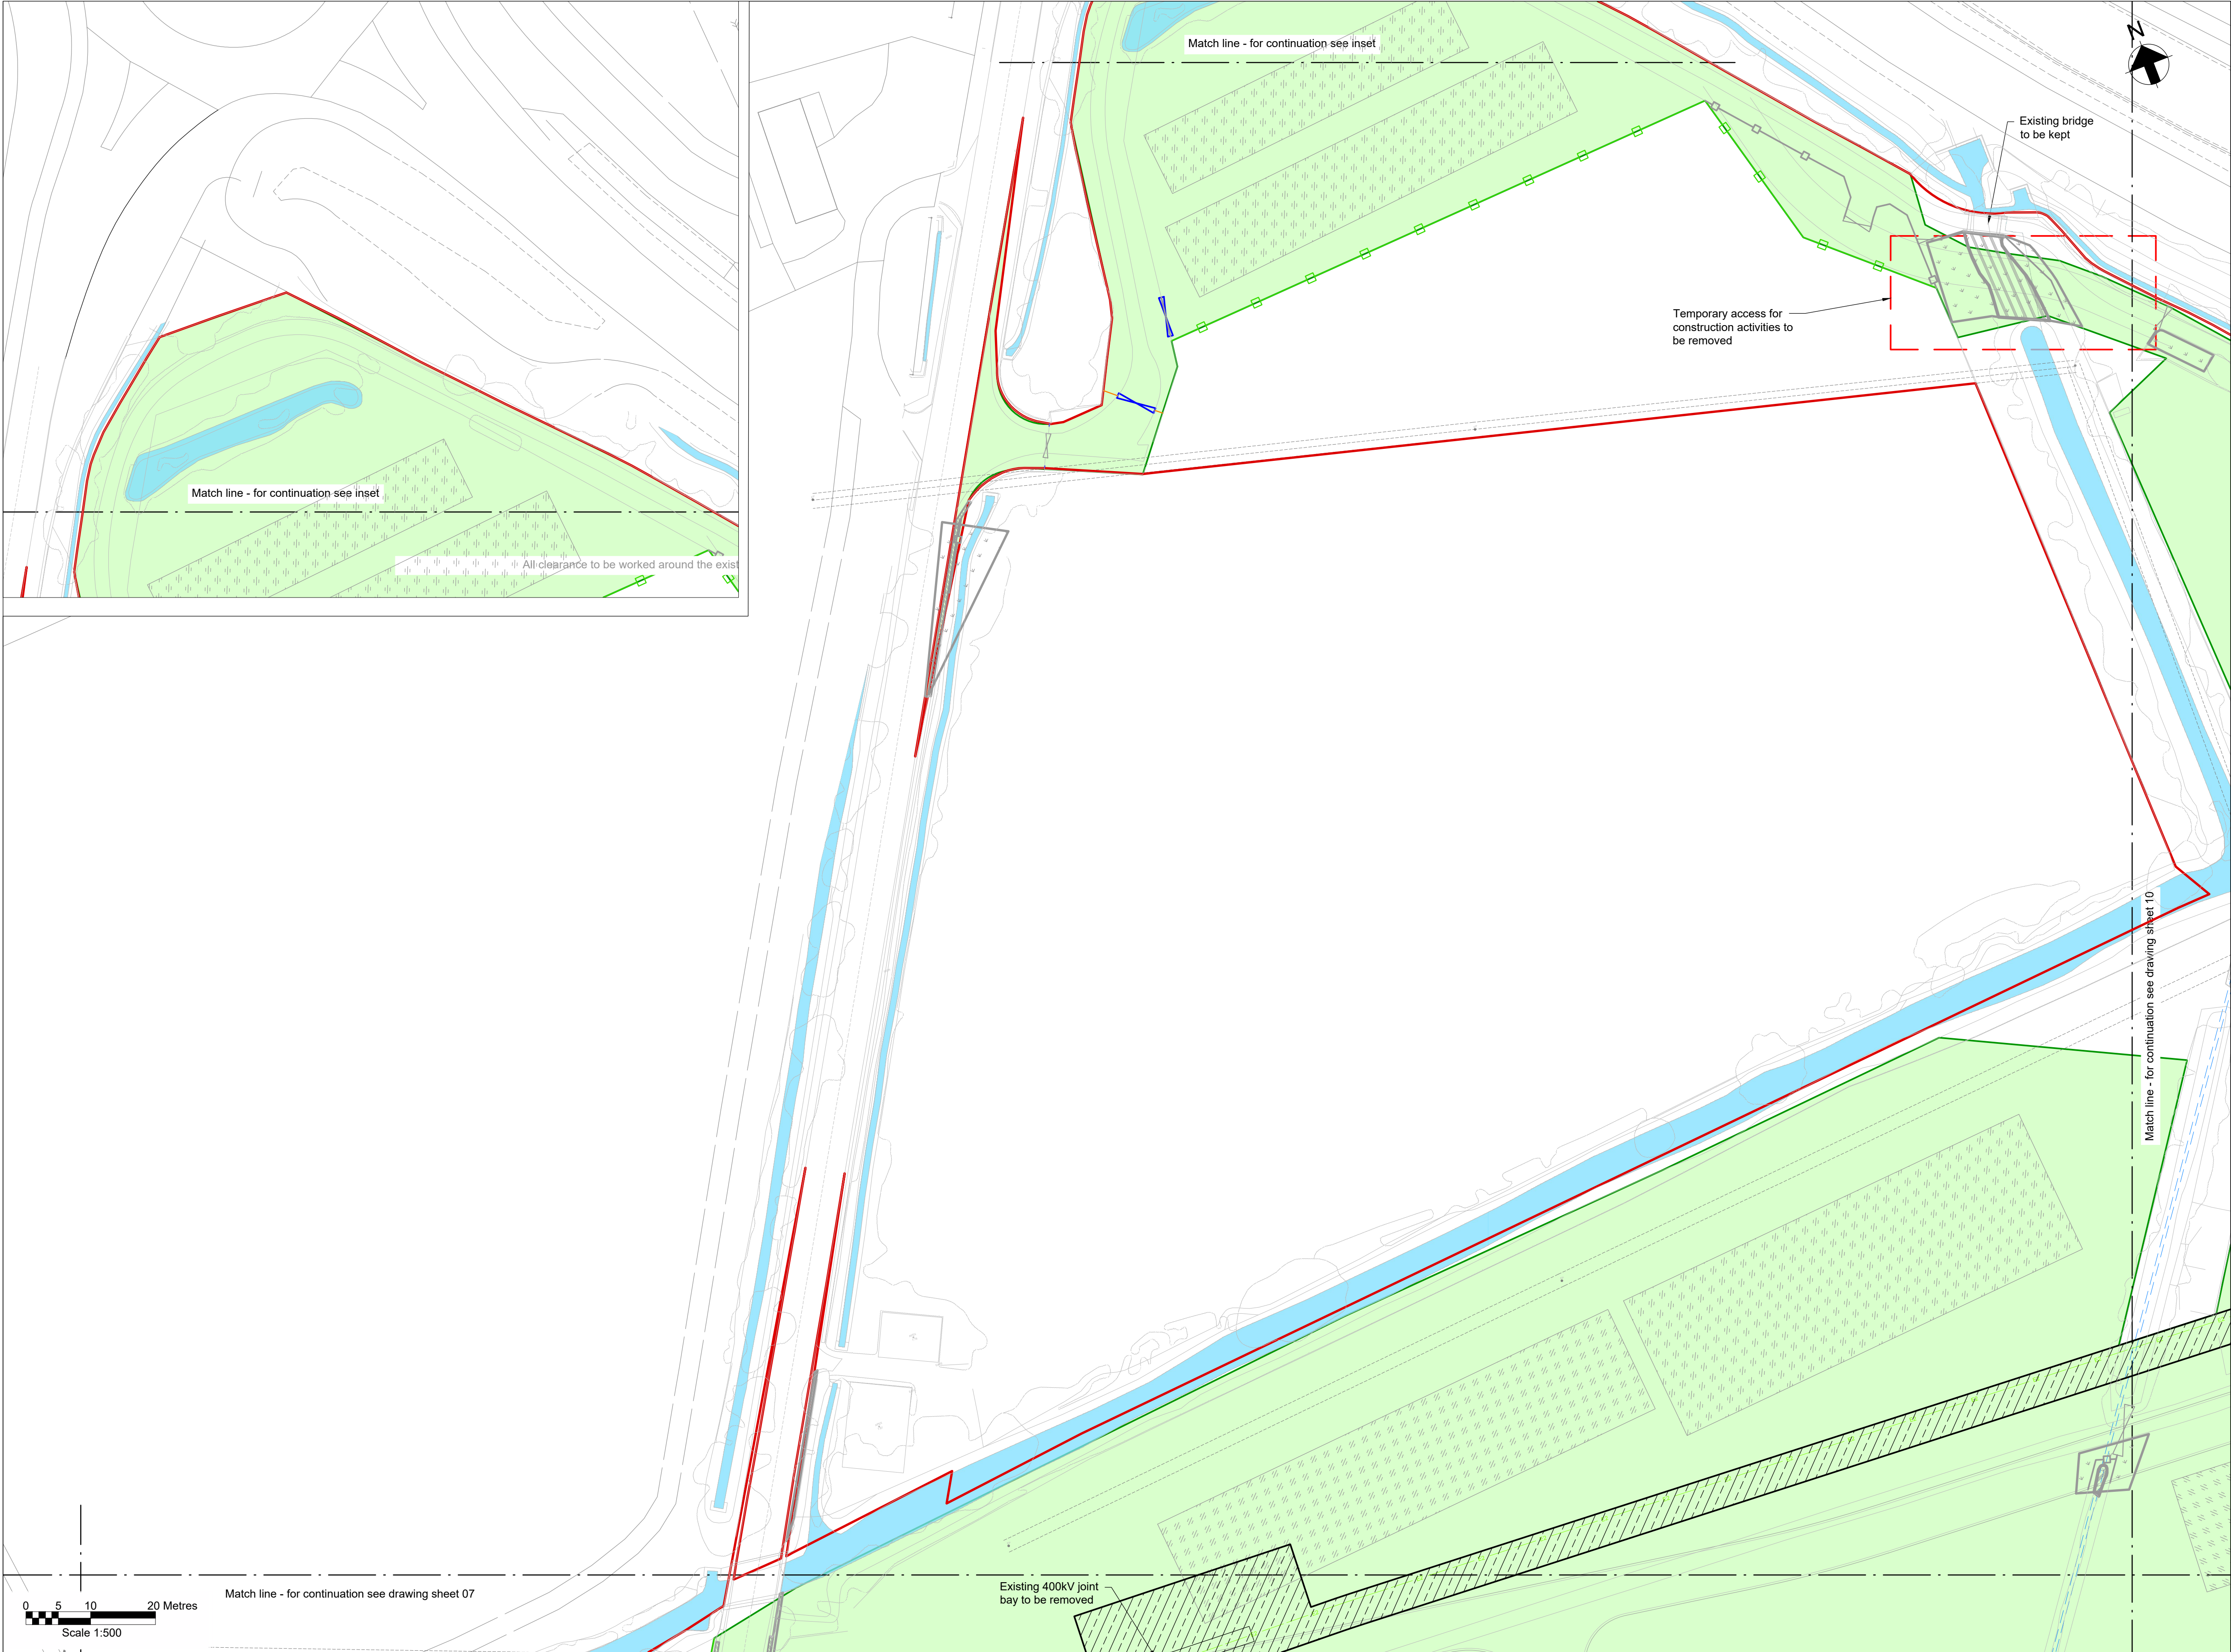

Key Plan

Notes

- Do not scale from this drawing.
- Drawing to be printed in colour.
- All dimensions in metres unless otherwise stated.
- All levels are in meters Above Ordnance Datum (mAOD).

Legend

Red Line Boundary

Construction working areas and associated activities

Decommissioning Works Areas

Existing structures to be removed

Existing trees and vegetation

Existing watercourse

Existing overhead cables

Proposed underground cable route (Only shown for context)

Proposed access road and embankment (1:3 slope unless noted otherwise)

Proposed works compounds

Proposed stripped topsoil stockpiles

Temporary post & wire fencing

Temporary mesh fencing

Temporary post & rail fencing

Temporary stock proof fencing

Temporary gate

NG existing 400kV cable (underground)

SPEN existing 132kV cable (underground)

Proposed Ø450mm inspection chamber

Proposed gully with grid type cover

Proposed permanent drain headwall outfall

Proposed temporary drain headwall outfall

Bridges to be removed

Street furniture to be removed

Posts to be removed

Road signs to be removed

Gates to be removed

Fences to be removed

Ditches cleared

Stone walls to be removed

Kerbs to be removed


Concrete to be removed

Vegetation to be cleared

Trees to be removed

Large stones to be removed

Railway to be removed

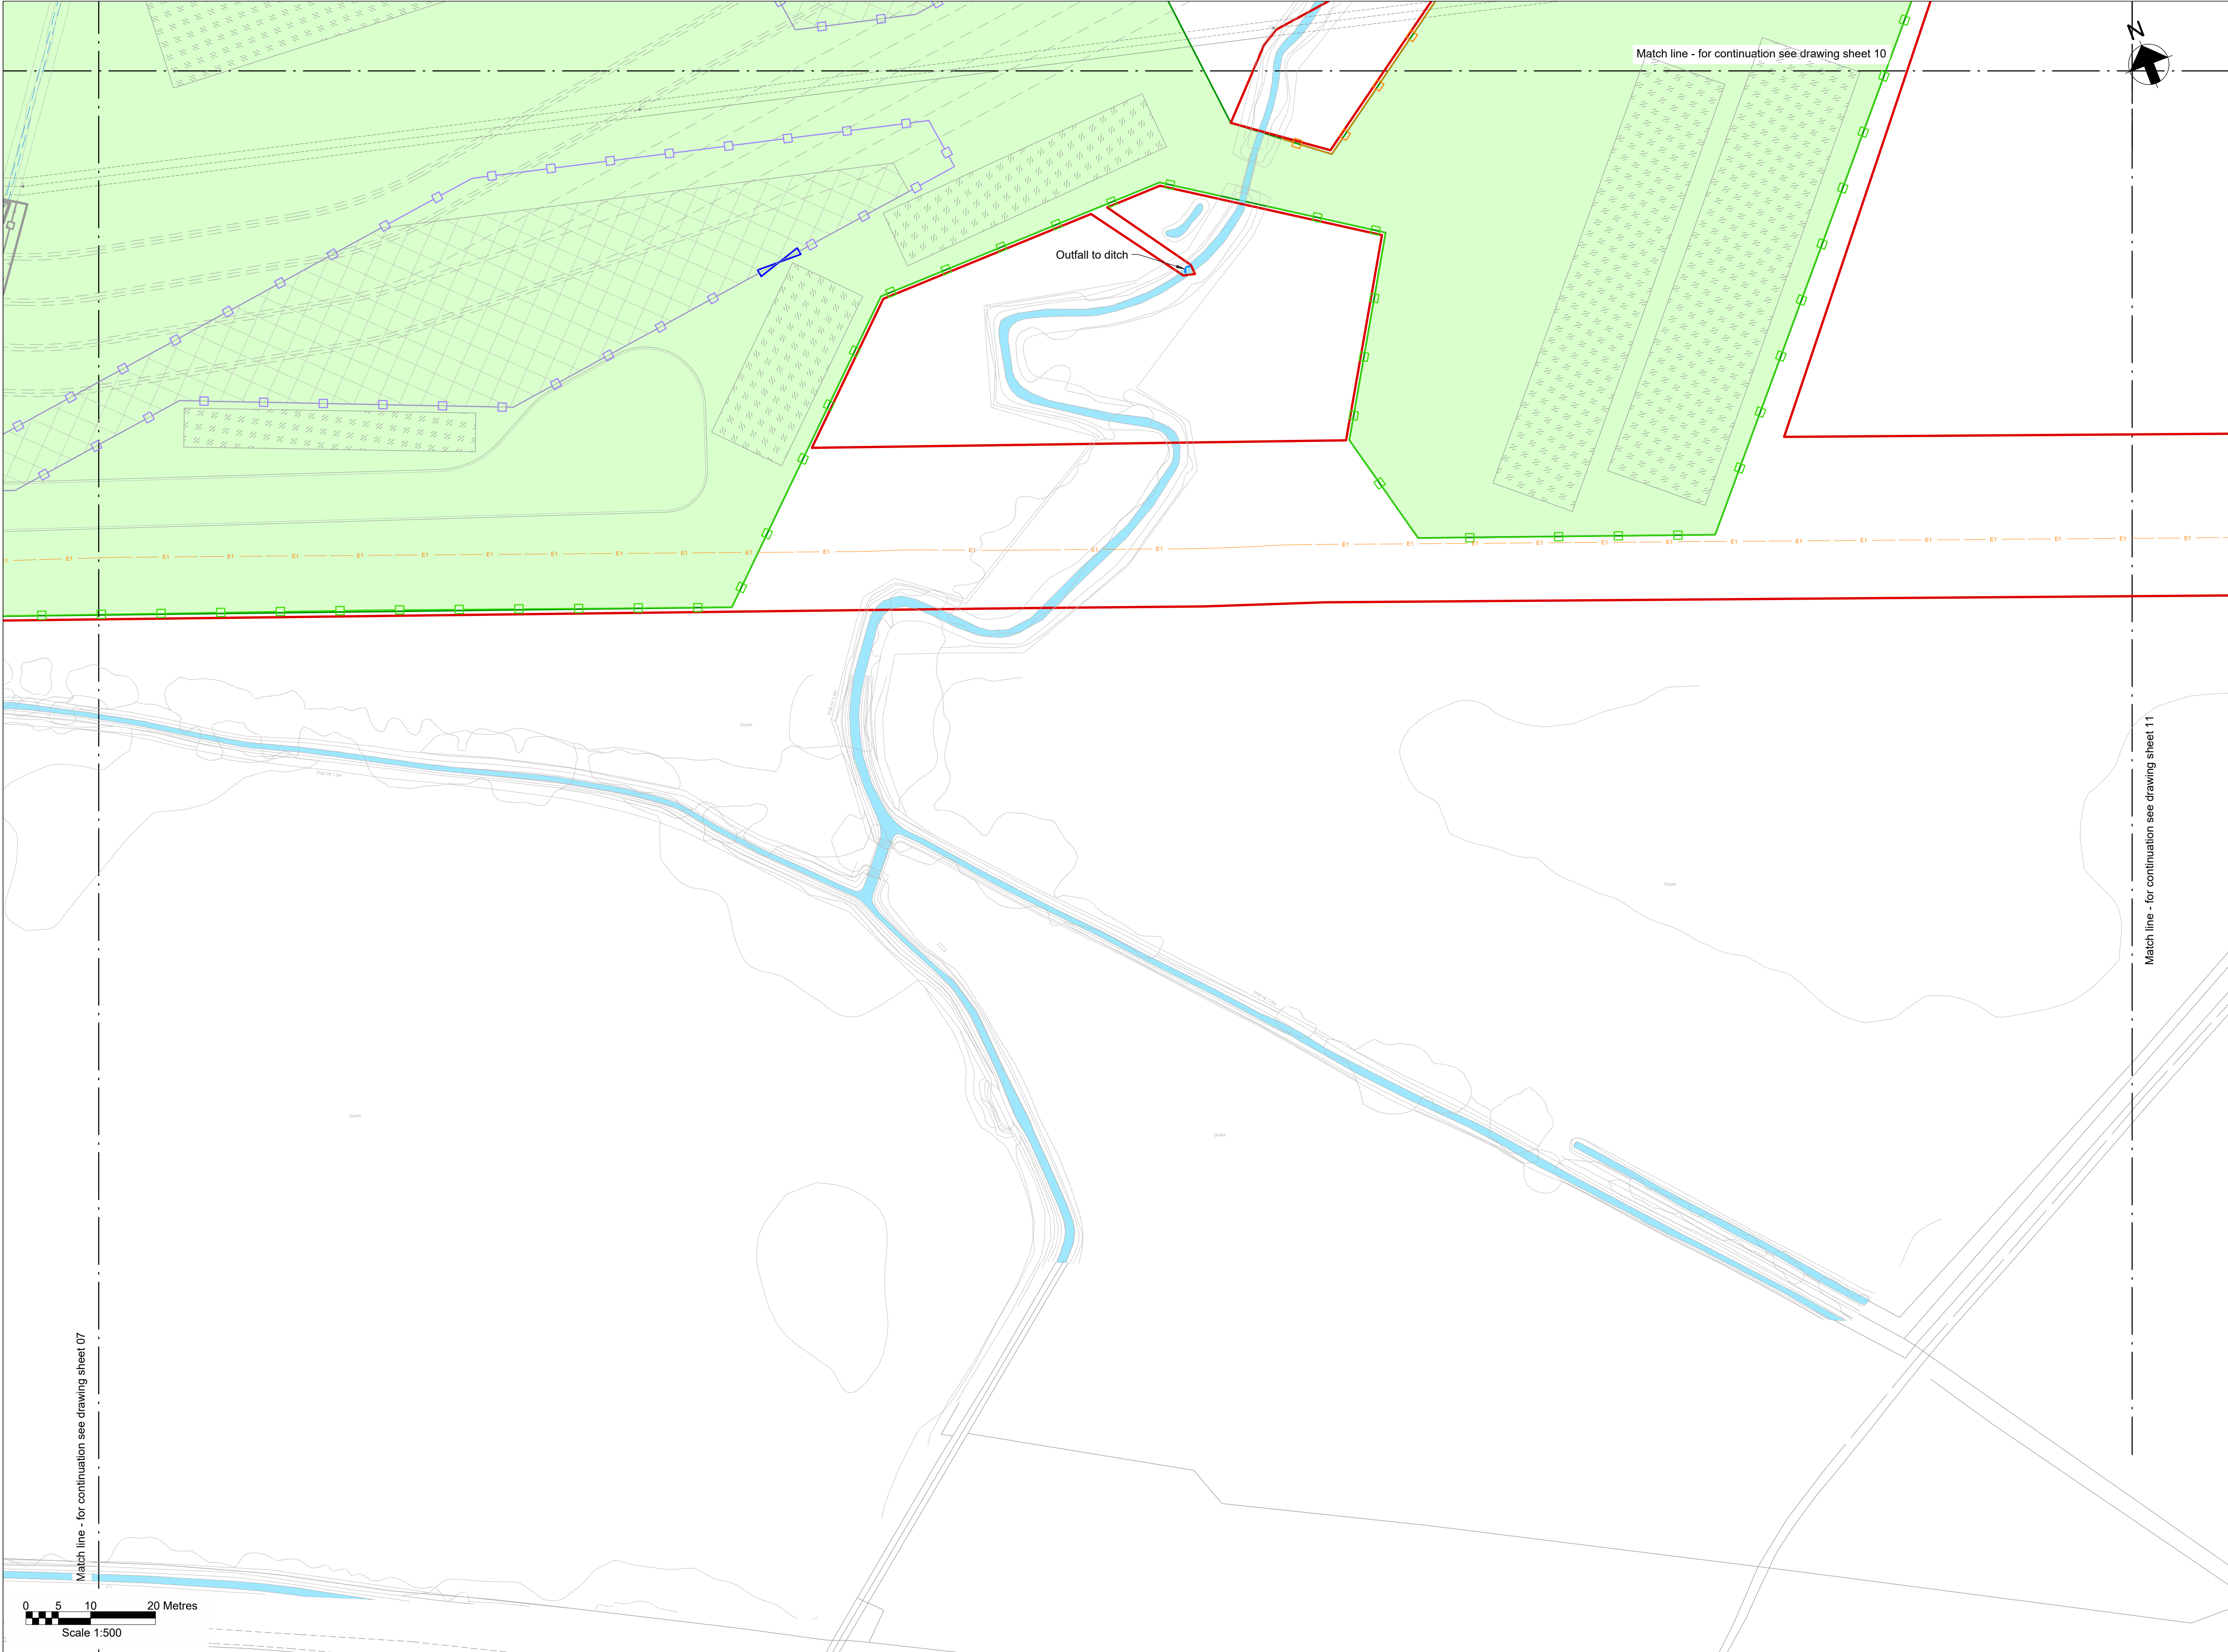


Key Plan

Notes

- Do not scale from this drawing.
- Drawing to be printed in colour.
- All dimensions in metres unless otherwise stated.
- All levels are in meters Above Ordnance Datum (mAOD).

Legend

Red Line Boundary	
Construction working areas and associated activities	
Decommissioning Works Areas	
Existing structures to be removed	
Existing trees and vegetation	
Existing watercourse	
Existing overhead cables	
Proposed underground cable route (Only shown for context)	
Proposed access road and embankment (1:3 slope unless noted otherwise)	
Proposed works compounds	
Proposed stripped topsoil stockpiles	
Temporary post & wire fencing	
Temporary mesh fencing	
Temporary post & rail fencing	
Temporary stock proof fencing	
Temporary gate	
NG existing 400kV cable (underground)	
SPEN existing 132kV cable (underground)	
Proposed Ø450mm inspection chamber	
Proposed gully with grid type cover	
Proposed permanent drain headwall outfall	
Proposed temporary drain headwall outfall	
Bridges to be removed	
Street furniture to be removed	
Posts to be removed	
Road signs to be removed	
Gates to be removed	
Fences to be removed	
Ditches cleared	
Stone walls to be removed	
Kerbs to be removed	
Concrete to be removed	
Vegetation to be cleared	
Trees to be removed	
Large stones to be removed	
Railway to be removed	

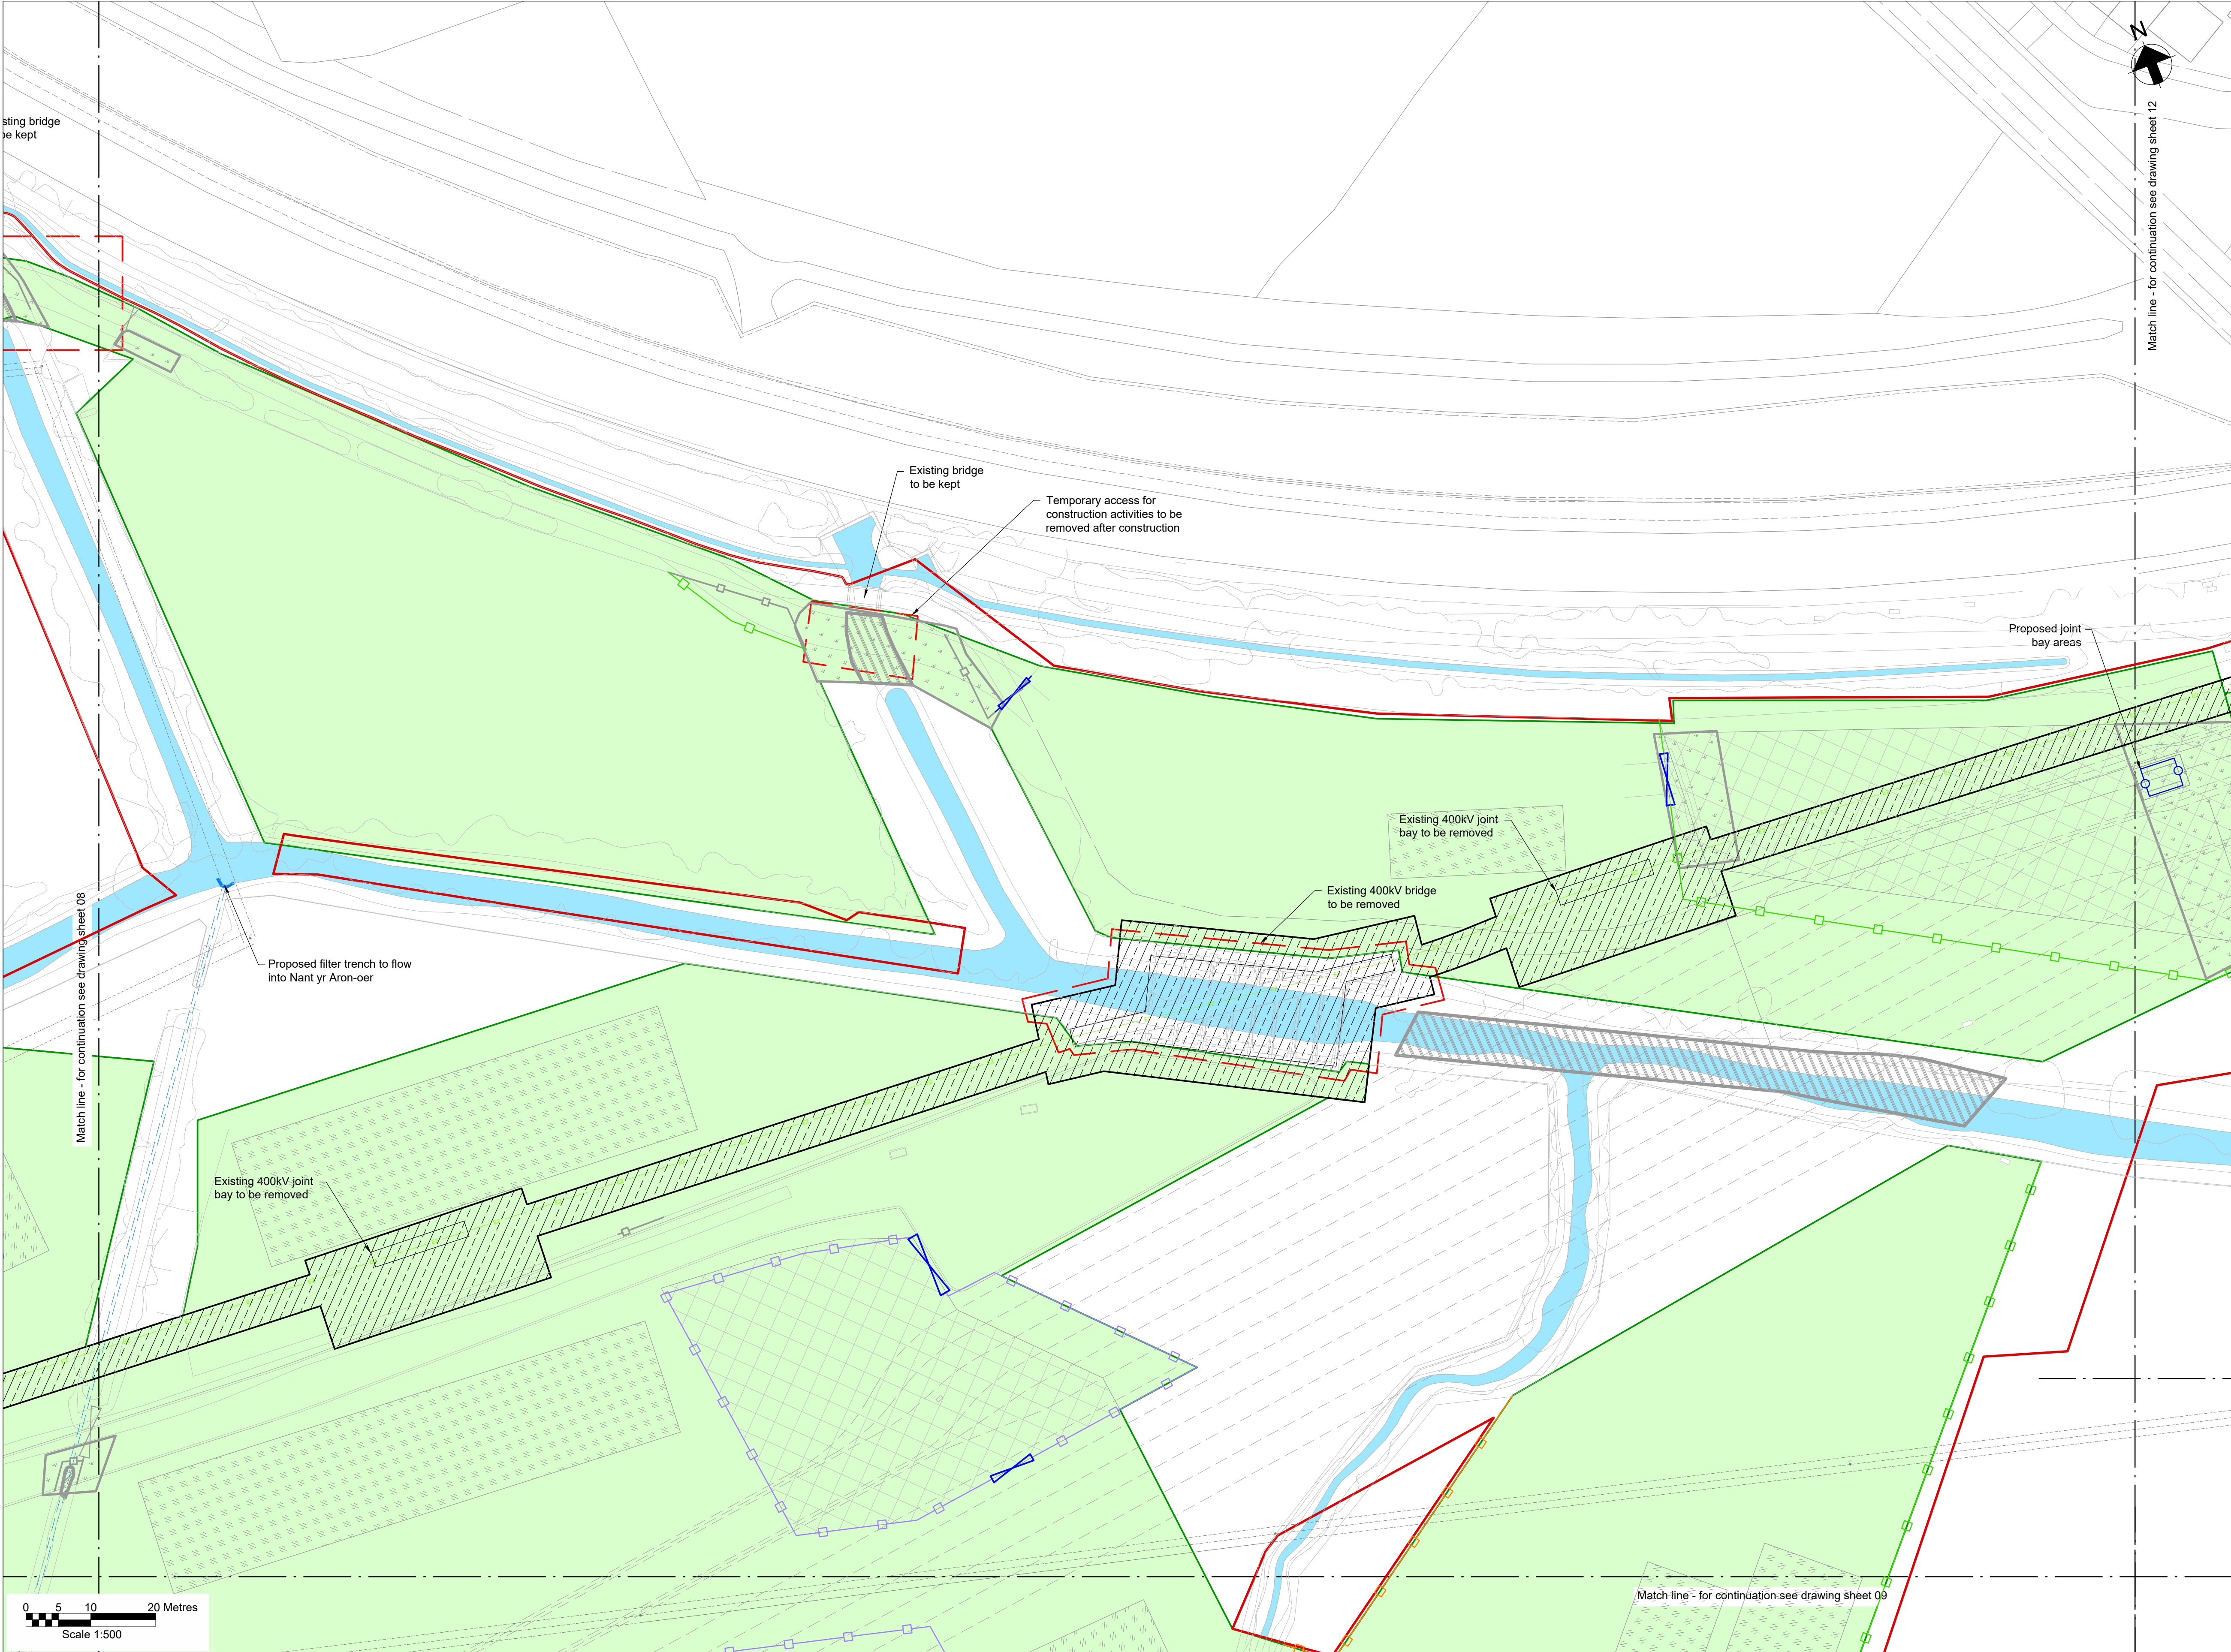


Key Plan

Notes


- Do not scale from this drawing.
- Drawing to be printed in colour.
- All dimensions in metres unless otherwise stated.
- All levels are in meters Above Ordnance Datum (mAOD).

Legend

- Red Line Boundary
- Construction working areas and associated activities
- Decommissioning Works Areas
- Existing structures to be removed
- Existing trees and vegetation
- Existing watercourse
- Existing overhead cables
- Proposed underground cable route (Only shown for context)
- Proposed access road and embankment (1:3 slope unless noted otherwise)
- Proposed works compounds
- Proposed stripped topsoil stockpiles
- Temporary post & wire fencing
- Temporary mesh fencing
- Temporary post & rail fencing
- Temporary stock proof fencing
- Temporary gate
- NG existing 400kV cable (underground)
- SPEN existing 132kV cable (underground)
- Proposed Ø450mm inspection chamber
- Proposed gully with grid type cover
- Proposed permanent drain headwall outfall
- Proposed temporary drain headwall outfall
- Bridges to be removed
- Street furniture to be removed
- Posts to be removed
- Road signs to be removed
- Gates to be removed
- Fences to be removed
- Ditches cleared
- Stone walls to be removed
- Kerbs to be removed
- Concrete to be removed
- Vegetation to be cleared
- Trees to be removed
- Large stones to be removed
- Railway to be removed

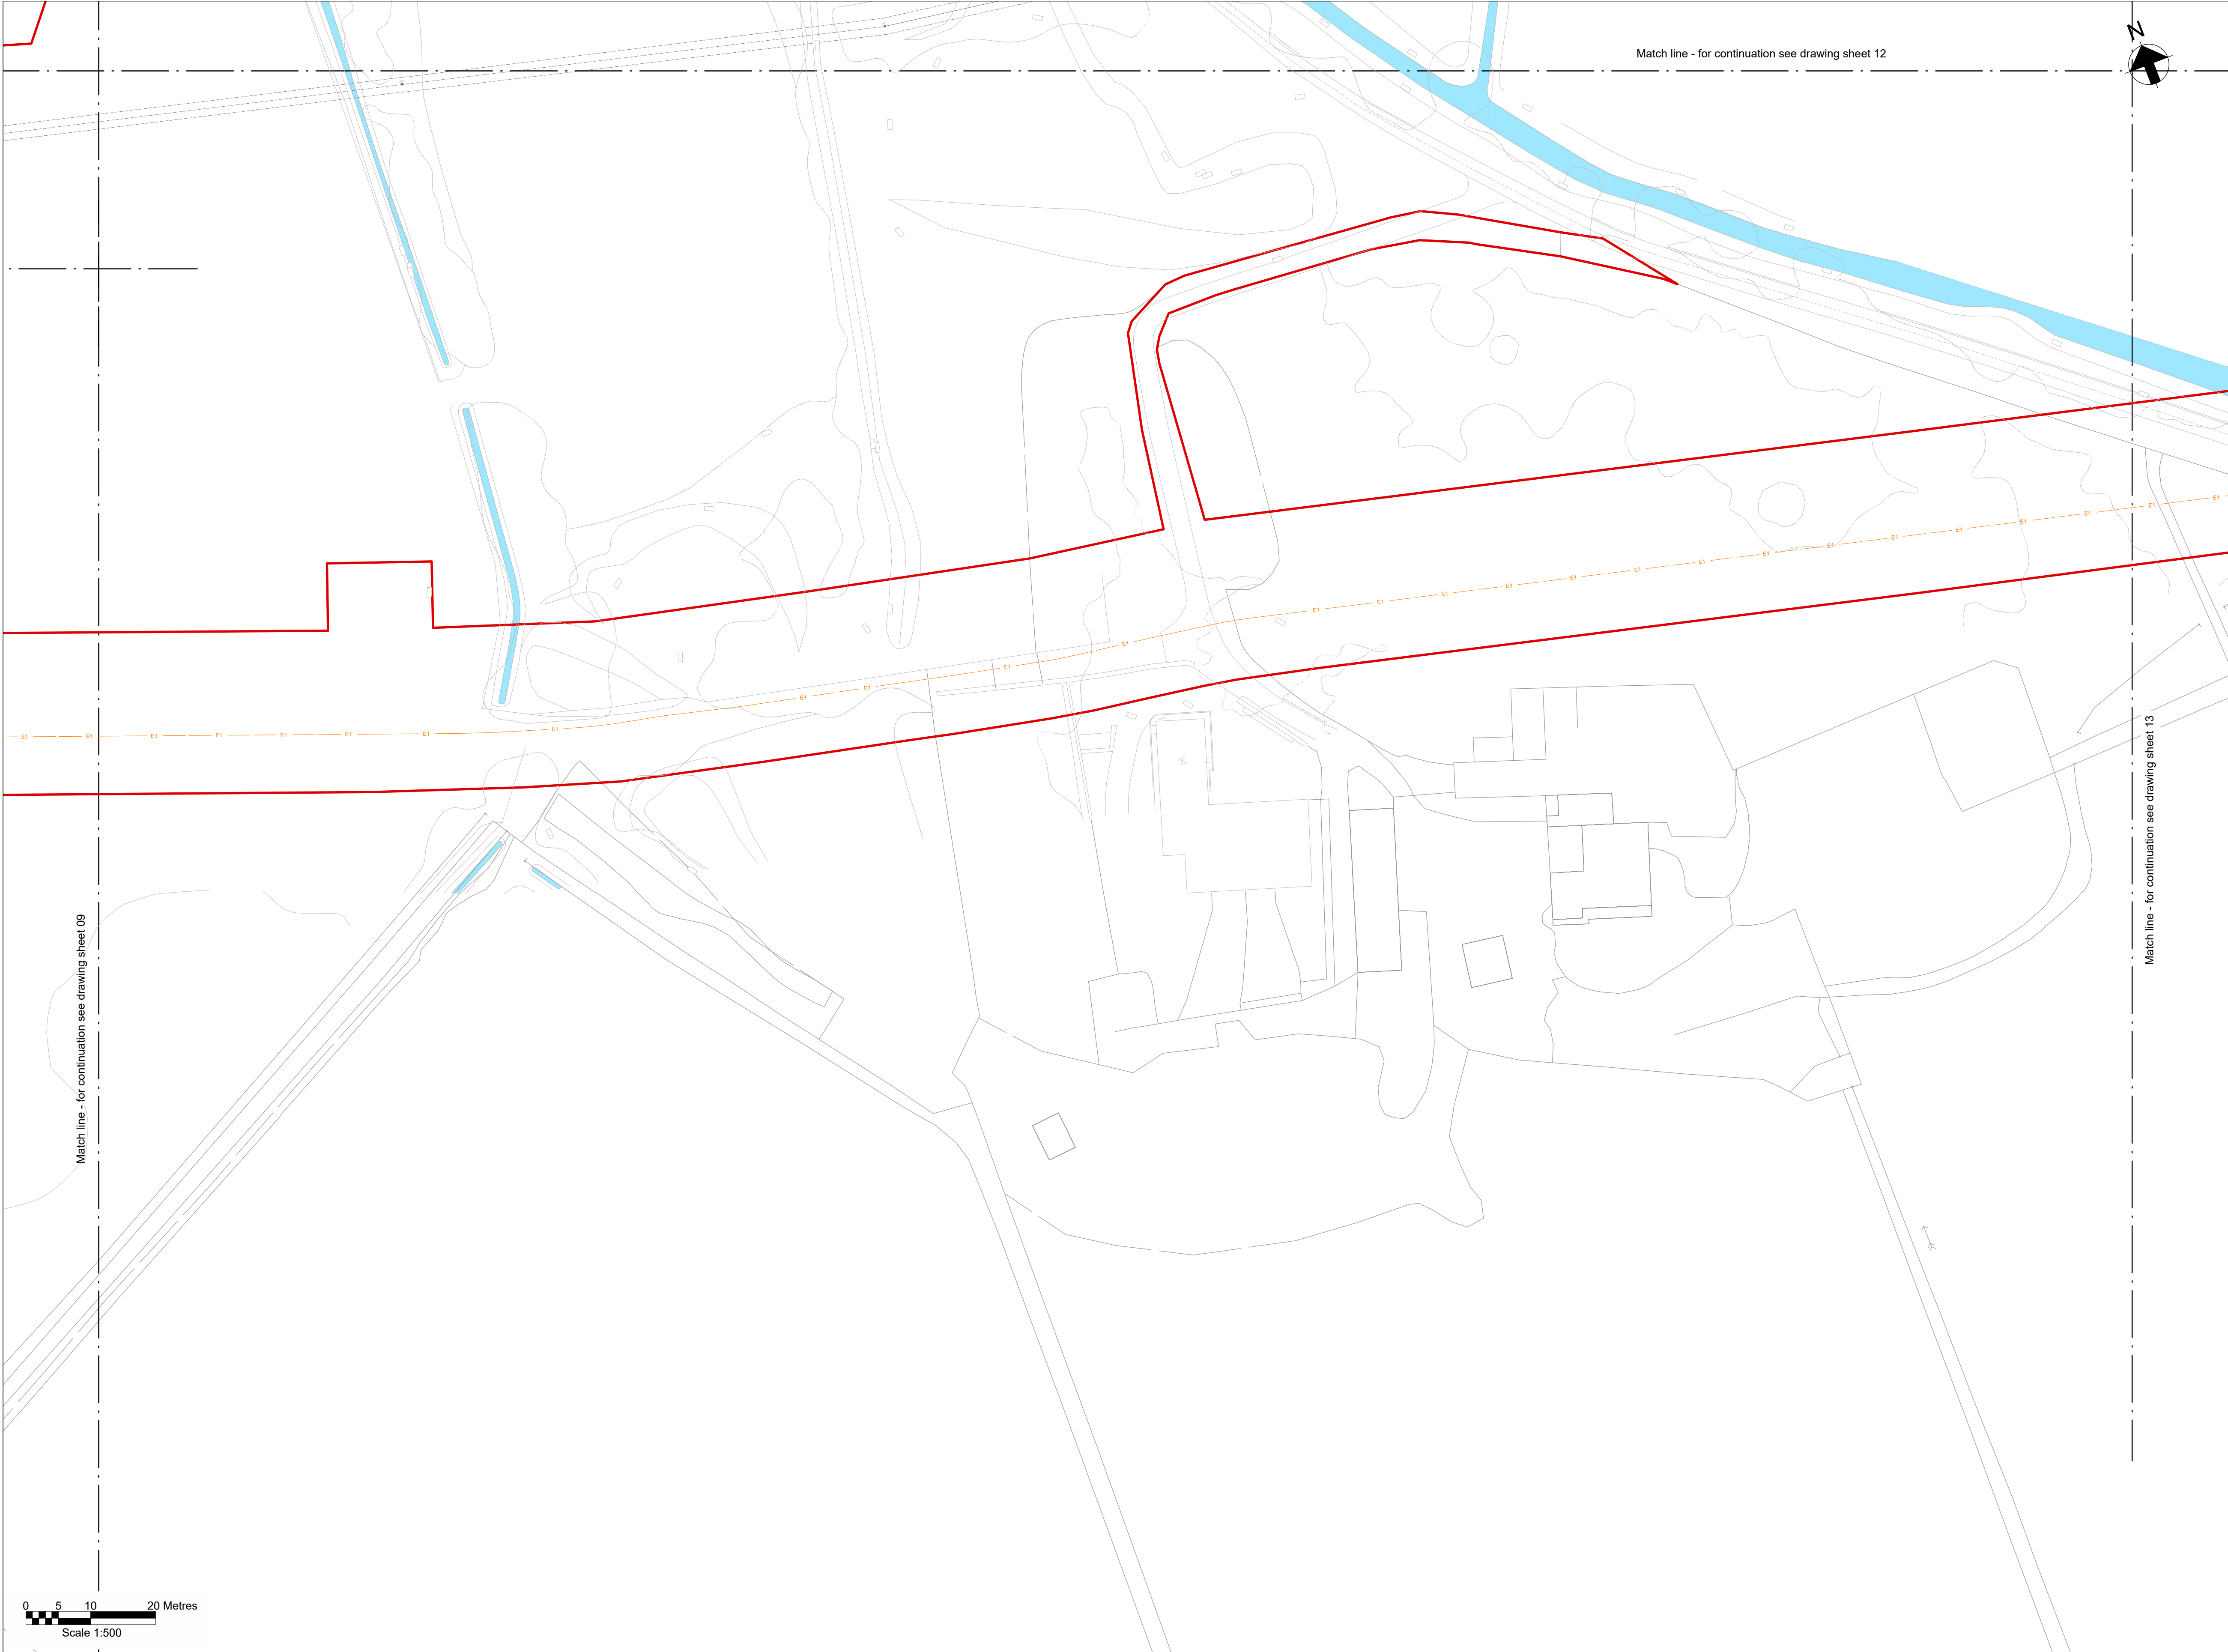

Key Plan

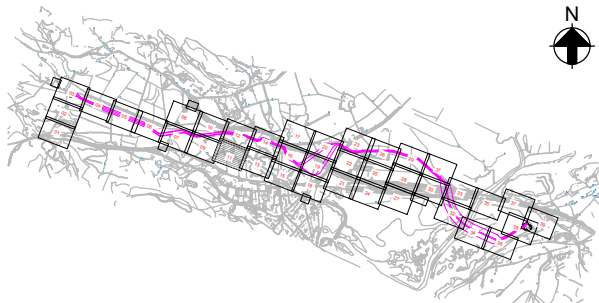

Notes

- 1. Do not scale from this drawing.
- 2. Drawing to be printed in colour.
- 3. All dimensions in metres unless otherwise stated.
- 4. All levels are in meters Above Ordnance Datum (mAOD).

Legend

- Red Line Boundary
- Construction working areas and associated activities
- Decommissioning Works Areas
- Existing structures to be removed
- Existing trees and vegetation
- Existing watercourse
- Existing overhead cables
- Proposed underground cable route (Only shown for context)
- Proposed access road and embankment (1:3 slope unless noted otherwise)
- Proposed works compounds
- Proposed stripped topsoil stockpiles
- Temporary post & wire fencing
- Temporary mesh fencing
- Temporary post & rail fencing
- Temporary stock proof fencing
- Temporary gate
- NG existing 400kV cable (underground)
- SPEN existing 132kV cable (underground)
- Proposed Ø450mm inspection chamber
- Proposed gully with grid type cover
- Proposed permanent drain headwall outfall
- Proposed temporary drain headwall outfall
- Bridges to be removed
- Street furniture to be removed
- Posts to be removed
- Road signs to be removed
- Gates to be removed
- Fences to be removed
- Ditches cleared
- Stone walls to be removed
- Kerbs to be removed
- Concrete to be removed
- Vegetation to be cleared
- Trees to be removed
- Large stones to be removed
- Railway to be removed

© Crown copyright and database rights 2023 Ordnance Survey 0100031673

This document is issued for the party which commissioned it and for specific purposes connected with the captioned project only. It should not be relied upon by any other party or used for any other purpose. We accept no responsibility for the consequences of this document being relied upon by any other party, or being used for any other purpose, or containing any error or omission which is due to an error or omission in data supplied to us by other parties.

Dwg Title:
Planning Drawings
Temporary Site Plans
Sheet 11

Site: Glaslyn Cable Uprating		A1 100%		CAD
Originator Dwg No: GLAS-ARUP-70-XX-DR-X-9061		Originators Proj.Ref: 295280-00		
NG Investment No:		Sheet No: 11	Total No. of Sheets 39	Issue: E
NG Dwg No:				
Scale: 1:500				




J. MURPHY & SONS LTD
Hiview House, Highgate Road, London NW5 1TN

National Grid
National Grid plc, Warwick Technology Park, Gallows Hill, Warwick, CV34 6DA

8 Fitzroy Street London
W1T 4BJ, United Kingdom
Tel +44(0)20 7636 1531 Fax +44(0)20 7580 3924
www.arup.com

E	01/12/25	RA	RB	GT	Issued for Planning
D	10/11/25	RA	RB	GT	Issued for Planning
C	12/09/25	RA	RB	GT	Updated following NG comments
B	07/08/25	BA	RB	GT	Updated following NG comments
A	11/06/25	BA	GT	GT	Issued For Planning
ISSUE	DATE	DRAWN	CHECKED	APPROVED	REMARKS

Issued for Planning

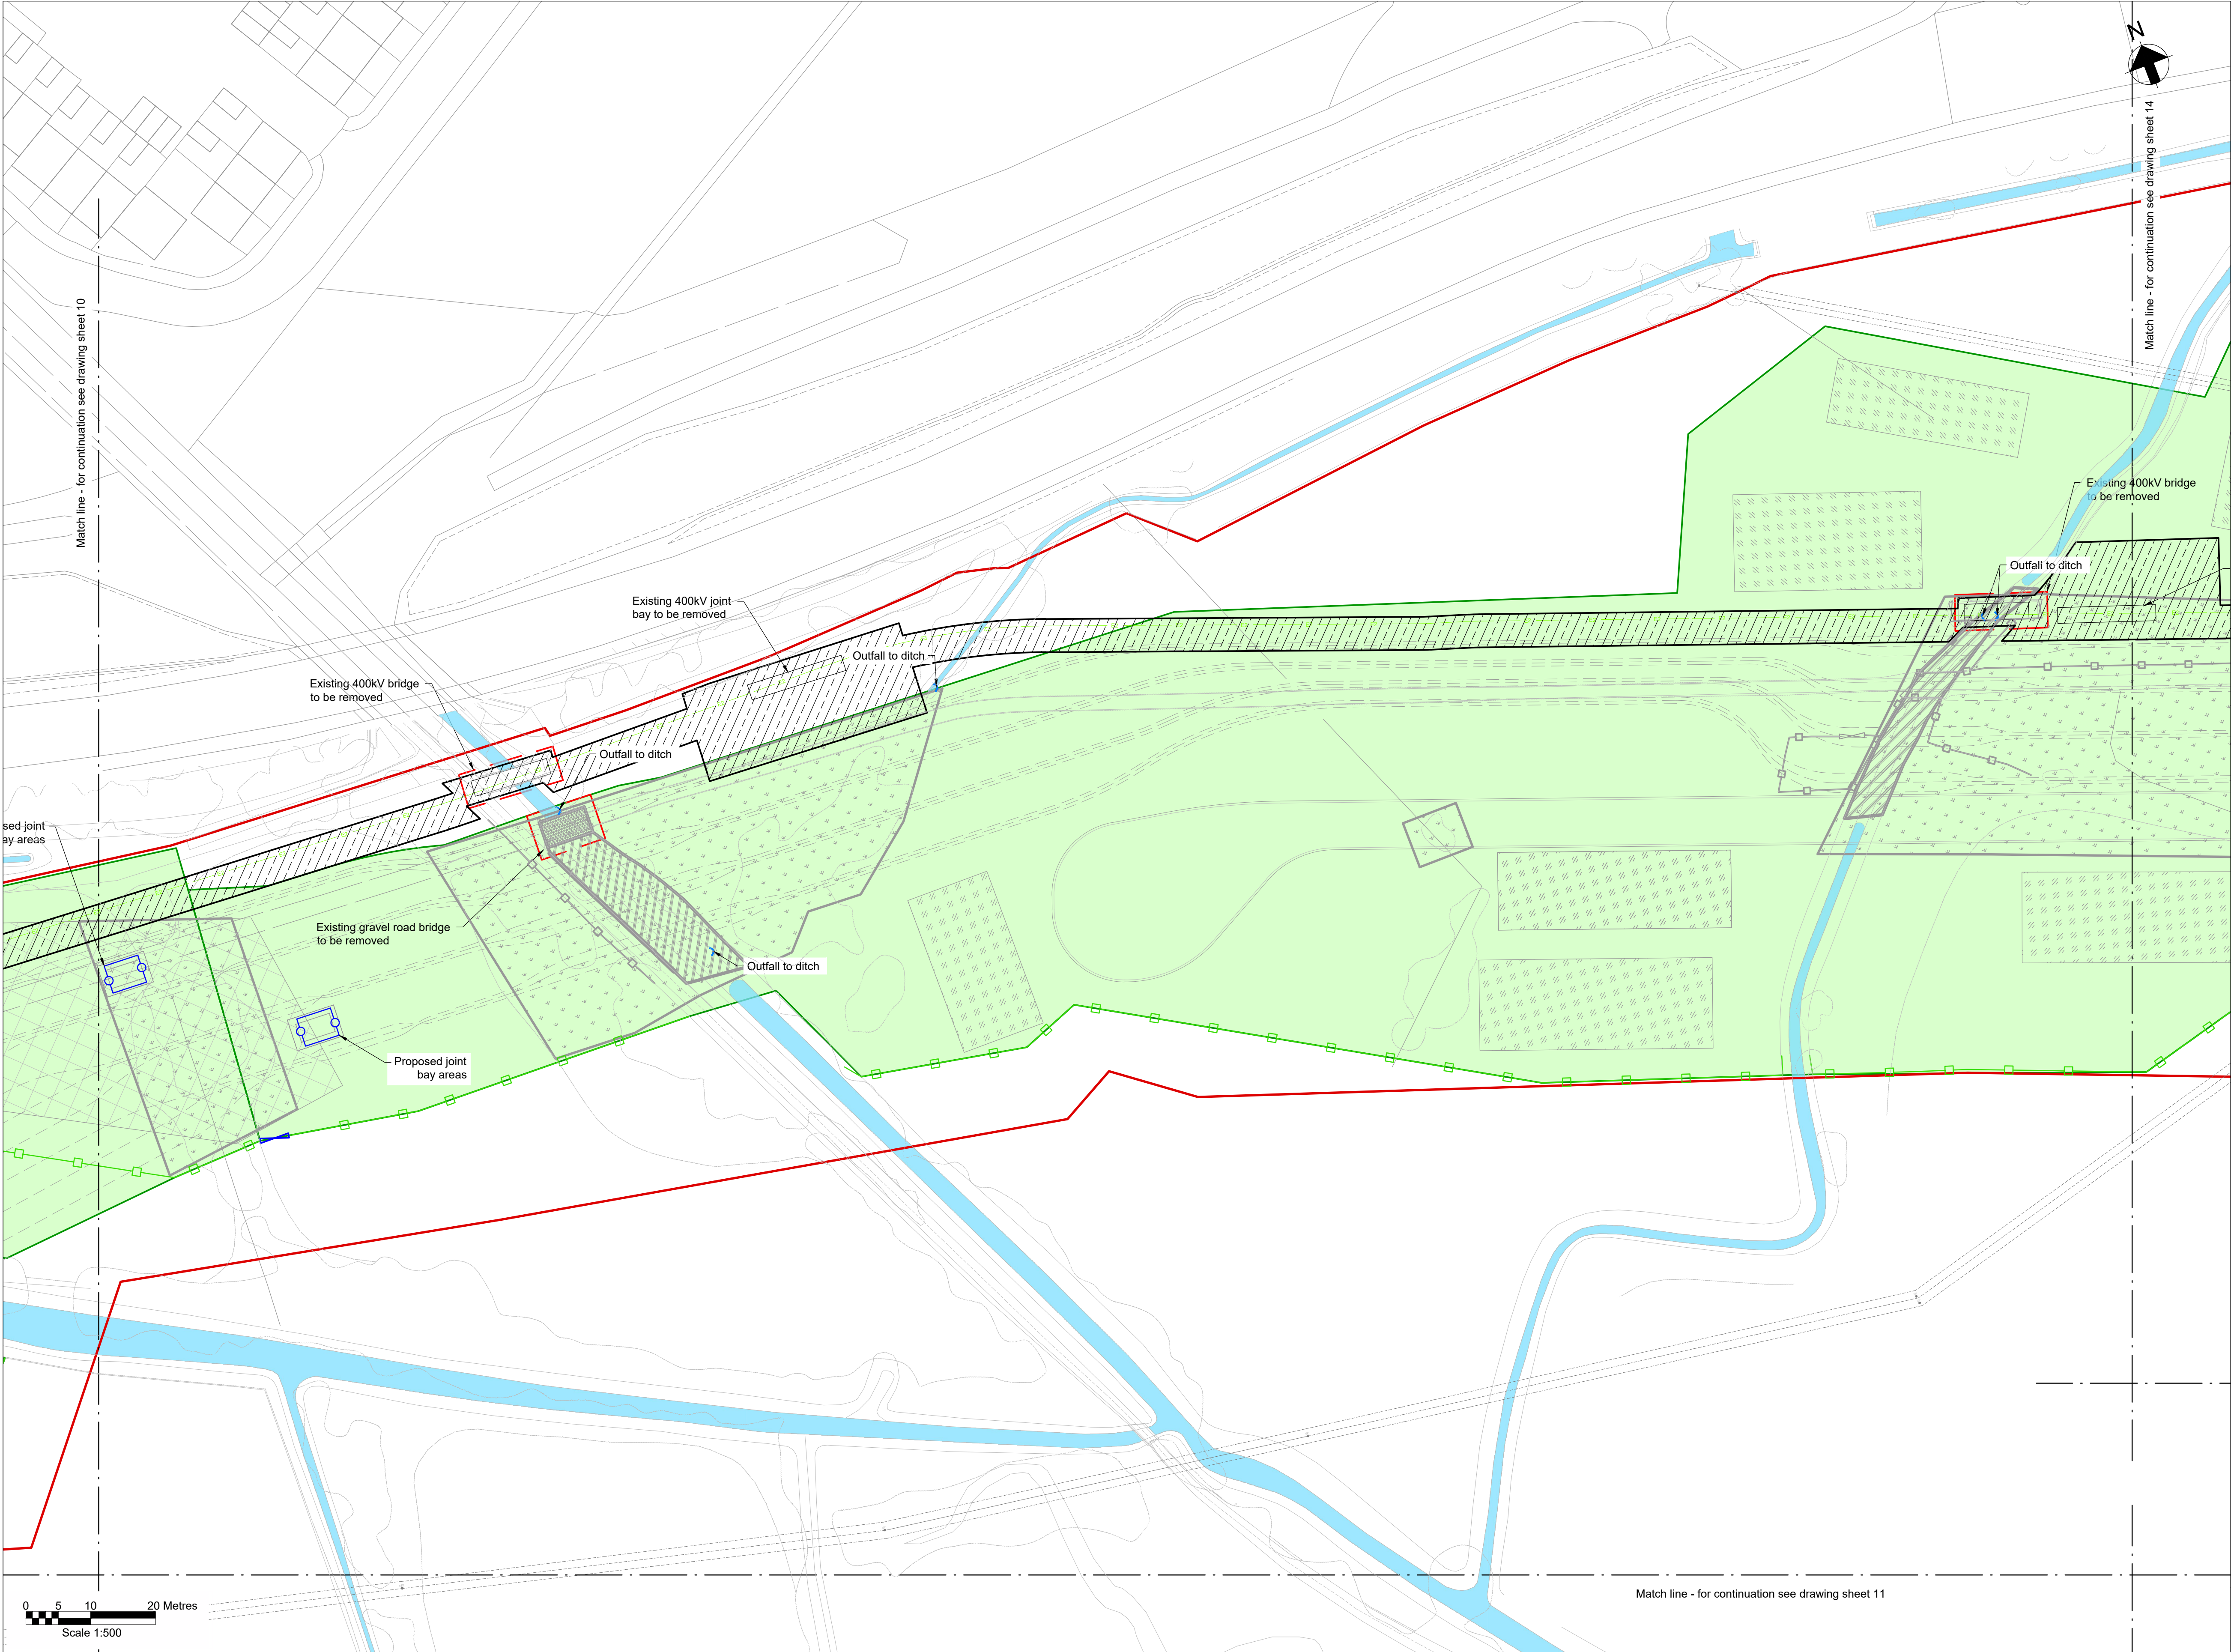


Key Plan

Notes

- Do not scale from this drawing.
- Drawing to be printed in colour.
- All dimensions in metres unless otherwise stated.
- All levels are in meters Above Ordnance Datum (mAOD).

Legend

Red Line Boundary	
Construction working areas and associated activities	
Decommissioning Works Areas	
Existing structures to be removed	
Existing trees and vegetation	
Existing watercourse	
Existing overhead cables	
Proposed underground cable route (Only shown for context)	
Proposed access road and embankment (1:3 slope unless noted otherwise)	
Proposed works compounds	
Proposed stripped topsoil stockpiles	
Temporary post & wire fencing	
Temporary mesh fencing	
Temporary post & rail fencing	
Temporary stock proof fencing	
Temporary gate	
NG existing 400kV cable (underground)	
SPEN existing 132kV cable (underground)	
Proposed Ø450mm inspection chamber	
Proposed gully with grid type cover	
Proposed permanent drain headwall outfall	
Proposed temporary drain headwall outfall	
Bridges to be removed	
Street furniture to be removed	
Posts to be removed	
Road signs to be removed	
Gates to be removed	
Fences to be removed	
Ditches cleared	
Stone walls to be removed	
Kerbs to be removed	
Concrete to be removed	
Vegetation to be cleared	
Trees to be removed	
Large stones to be removed	
Railway to be removed	

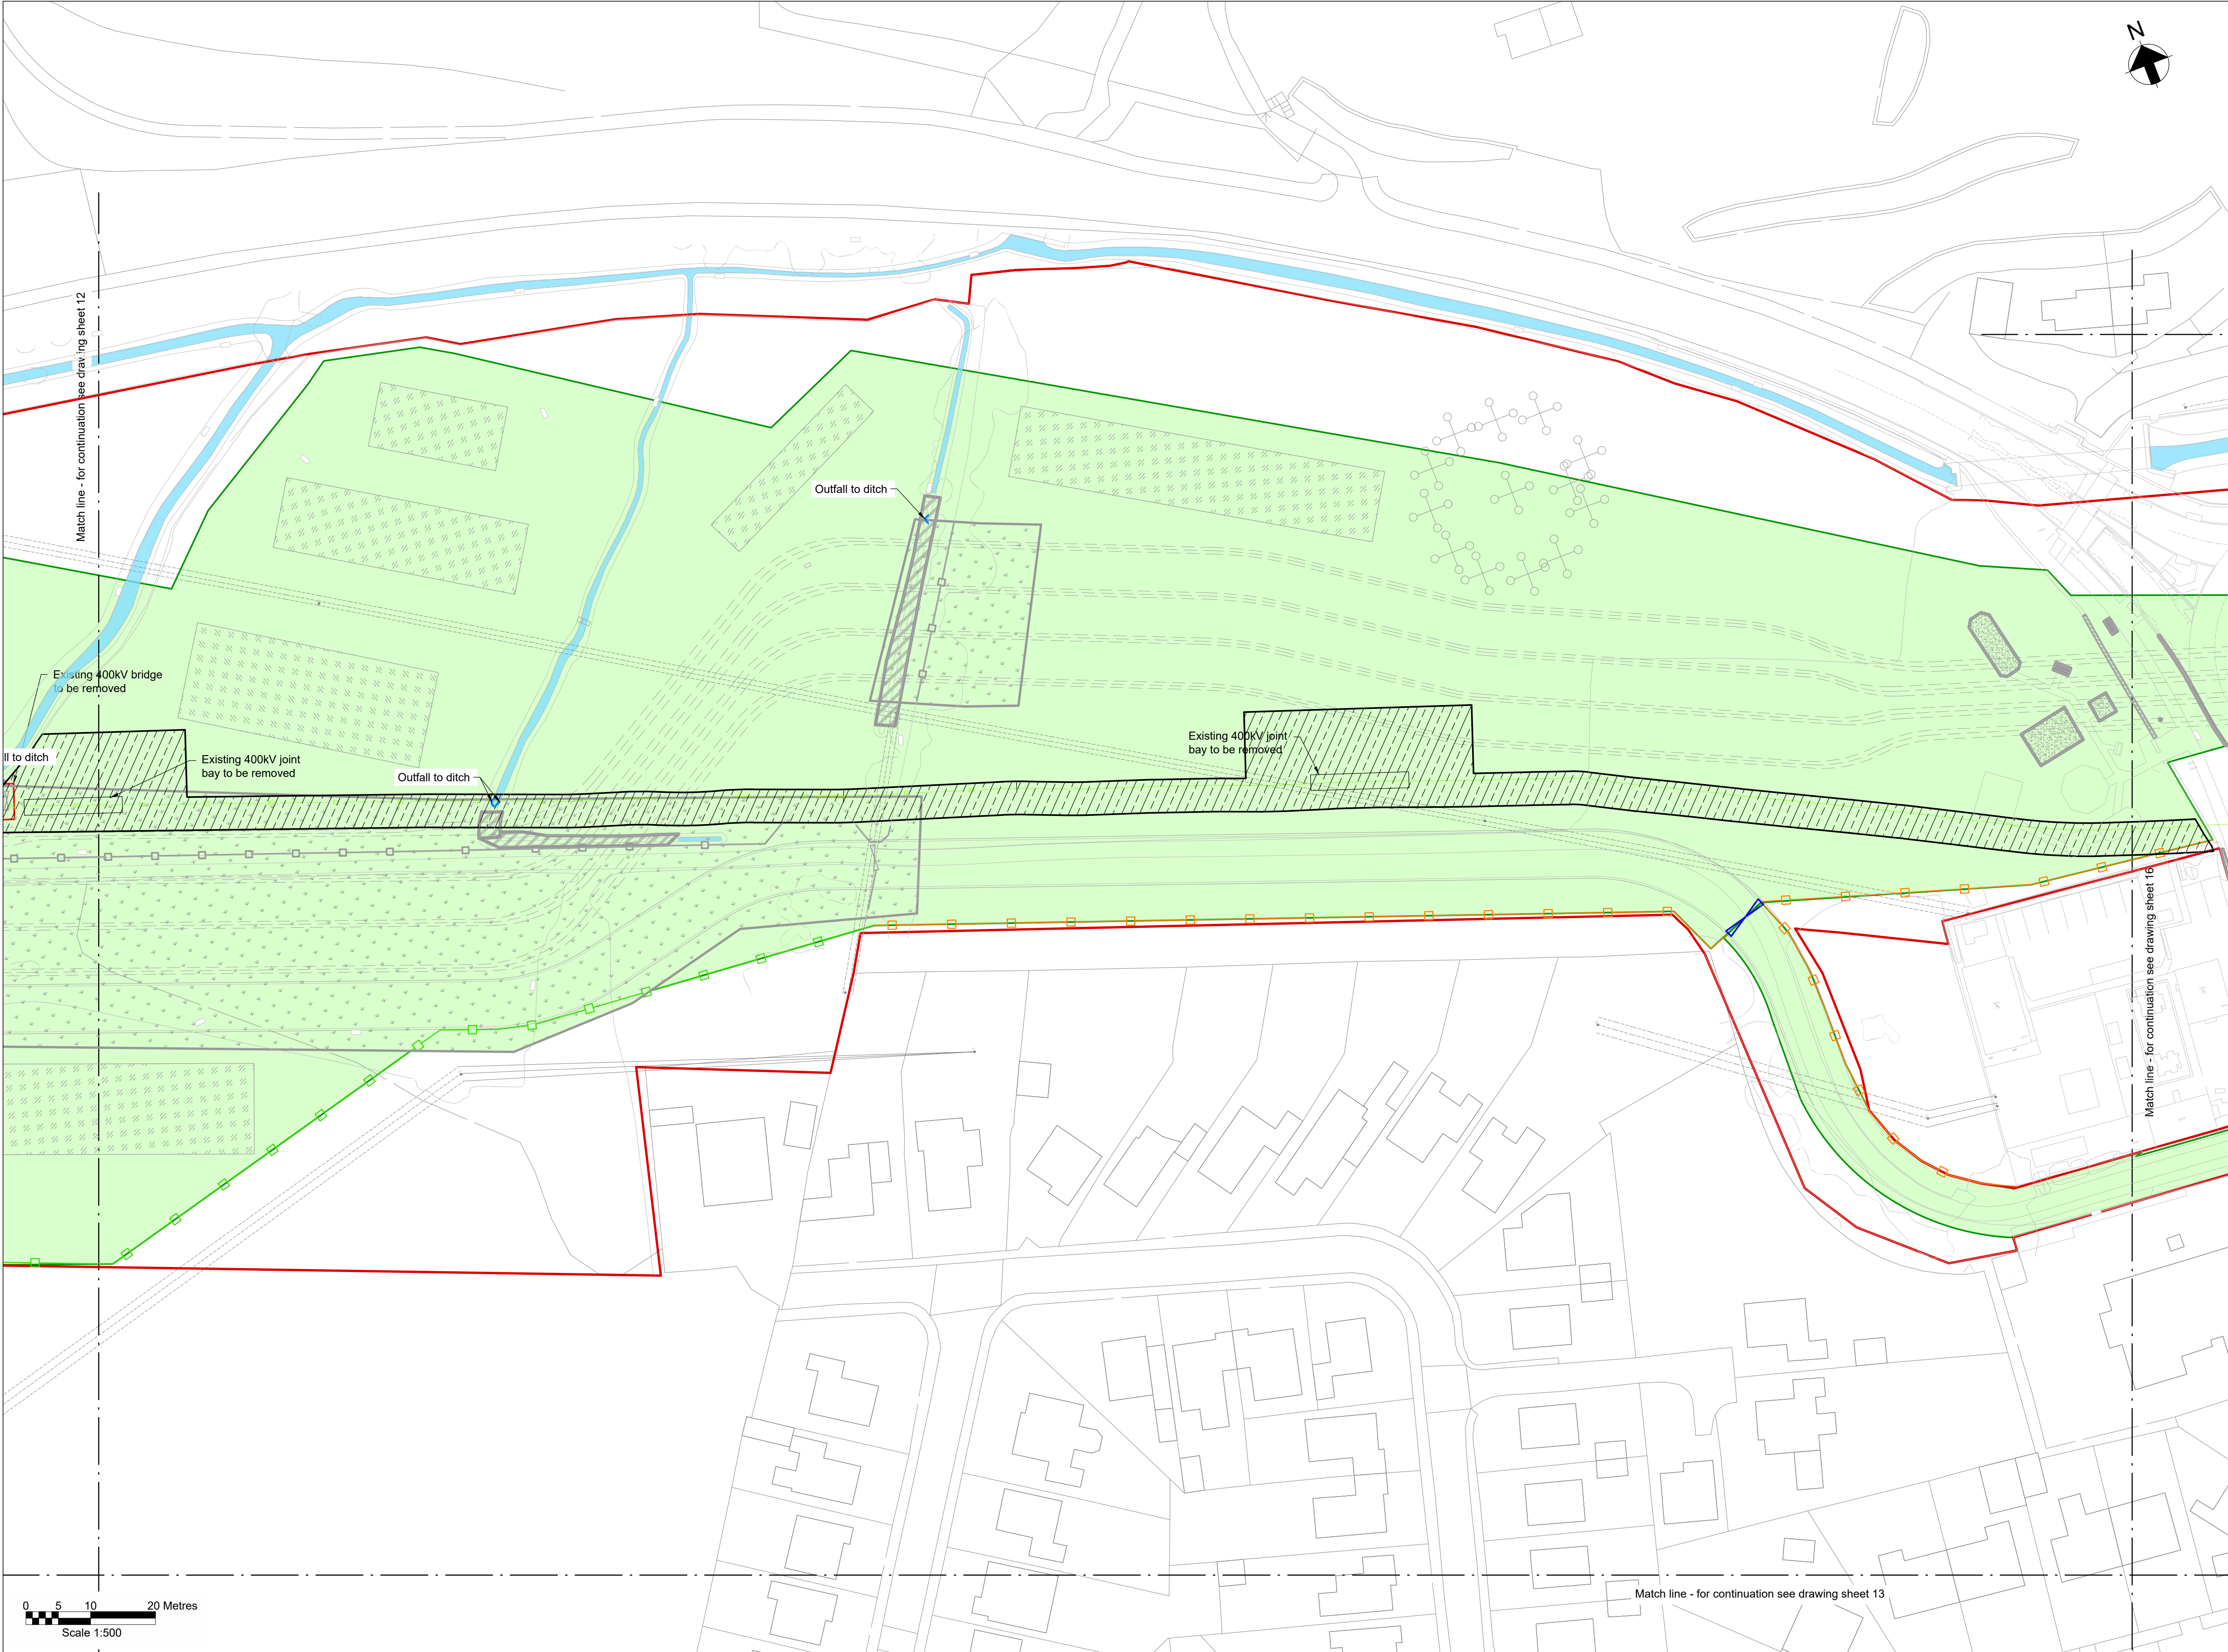


Key Plan

Notes


- Do not scale from this drawing.
- Drawing to be printed in colour.
- All dimensions in metres unless otherwise stated.
- All levels are in meters Above Ordnance Datum (mAOD).

Legend

- Red Line Boundary
- Construction working areas and associated activities
- Decommissioning Works Areas
- Existing structures to be removed
- Existing trees and vegetation
- Existing watercourse
- Existing overhead cables
- Proposed underground cable route (Only shown for context)
- Proposed access road and embankment (1:3 slope unless noted otherwise)
- Proposed works compounds
- Proposed stripped topsoil stockpiles
- Temporary post & wire fencing
- Temporary mesh fencing
- Temporary post & rail fencing
- Temporary stock proof fencing
- Temporary gate
- NG existing 400kV cable (underground)
- SPEN existing 132kV cable (underground)
- Proposed Ø450mm inspection chamber
- Proposed gully with grid type cover
- Proposed permanent drain headwall outfall
- Proposed temporary drain headwall outfall
- Bridges to be removed
- Street furniture to be removed
- Posts to be removed
- Road signs to be removed
- Gates to be removed
- Fences to be removed
- Ditches cleared
- Stone walls to be removed
- Kerbs to be removed
- Concrete to be removed
- Vegetation to be cleared
- Trees to be removed
- Large stones to be removed
- Railway to be removed

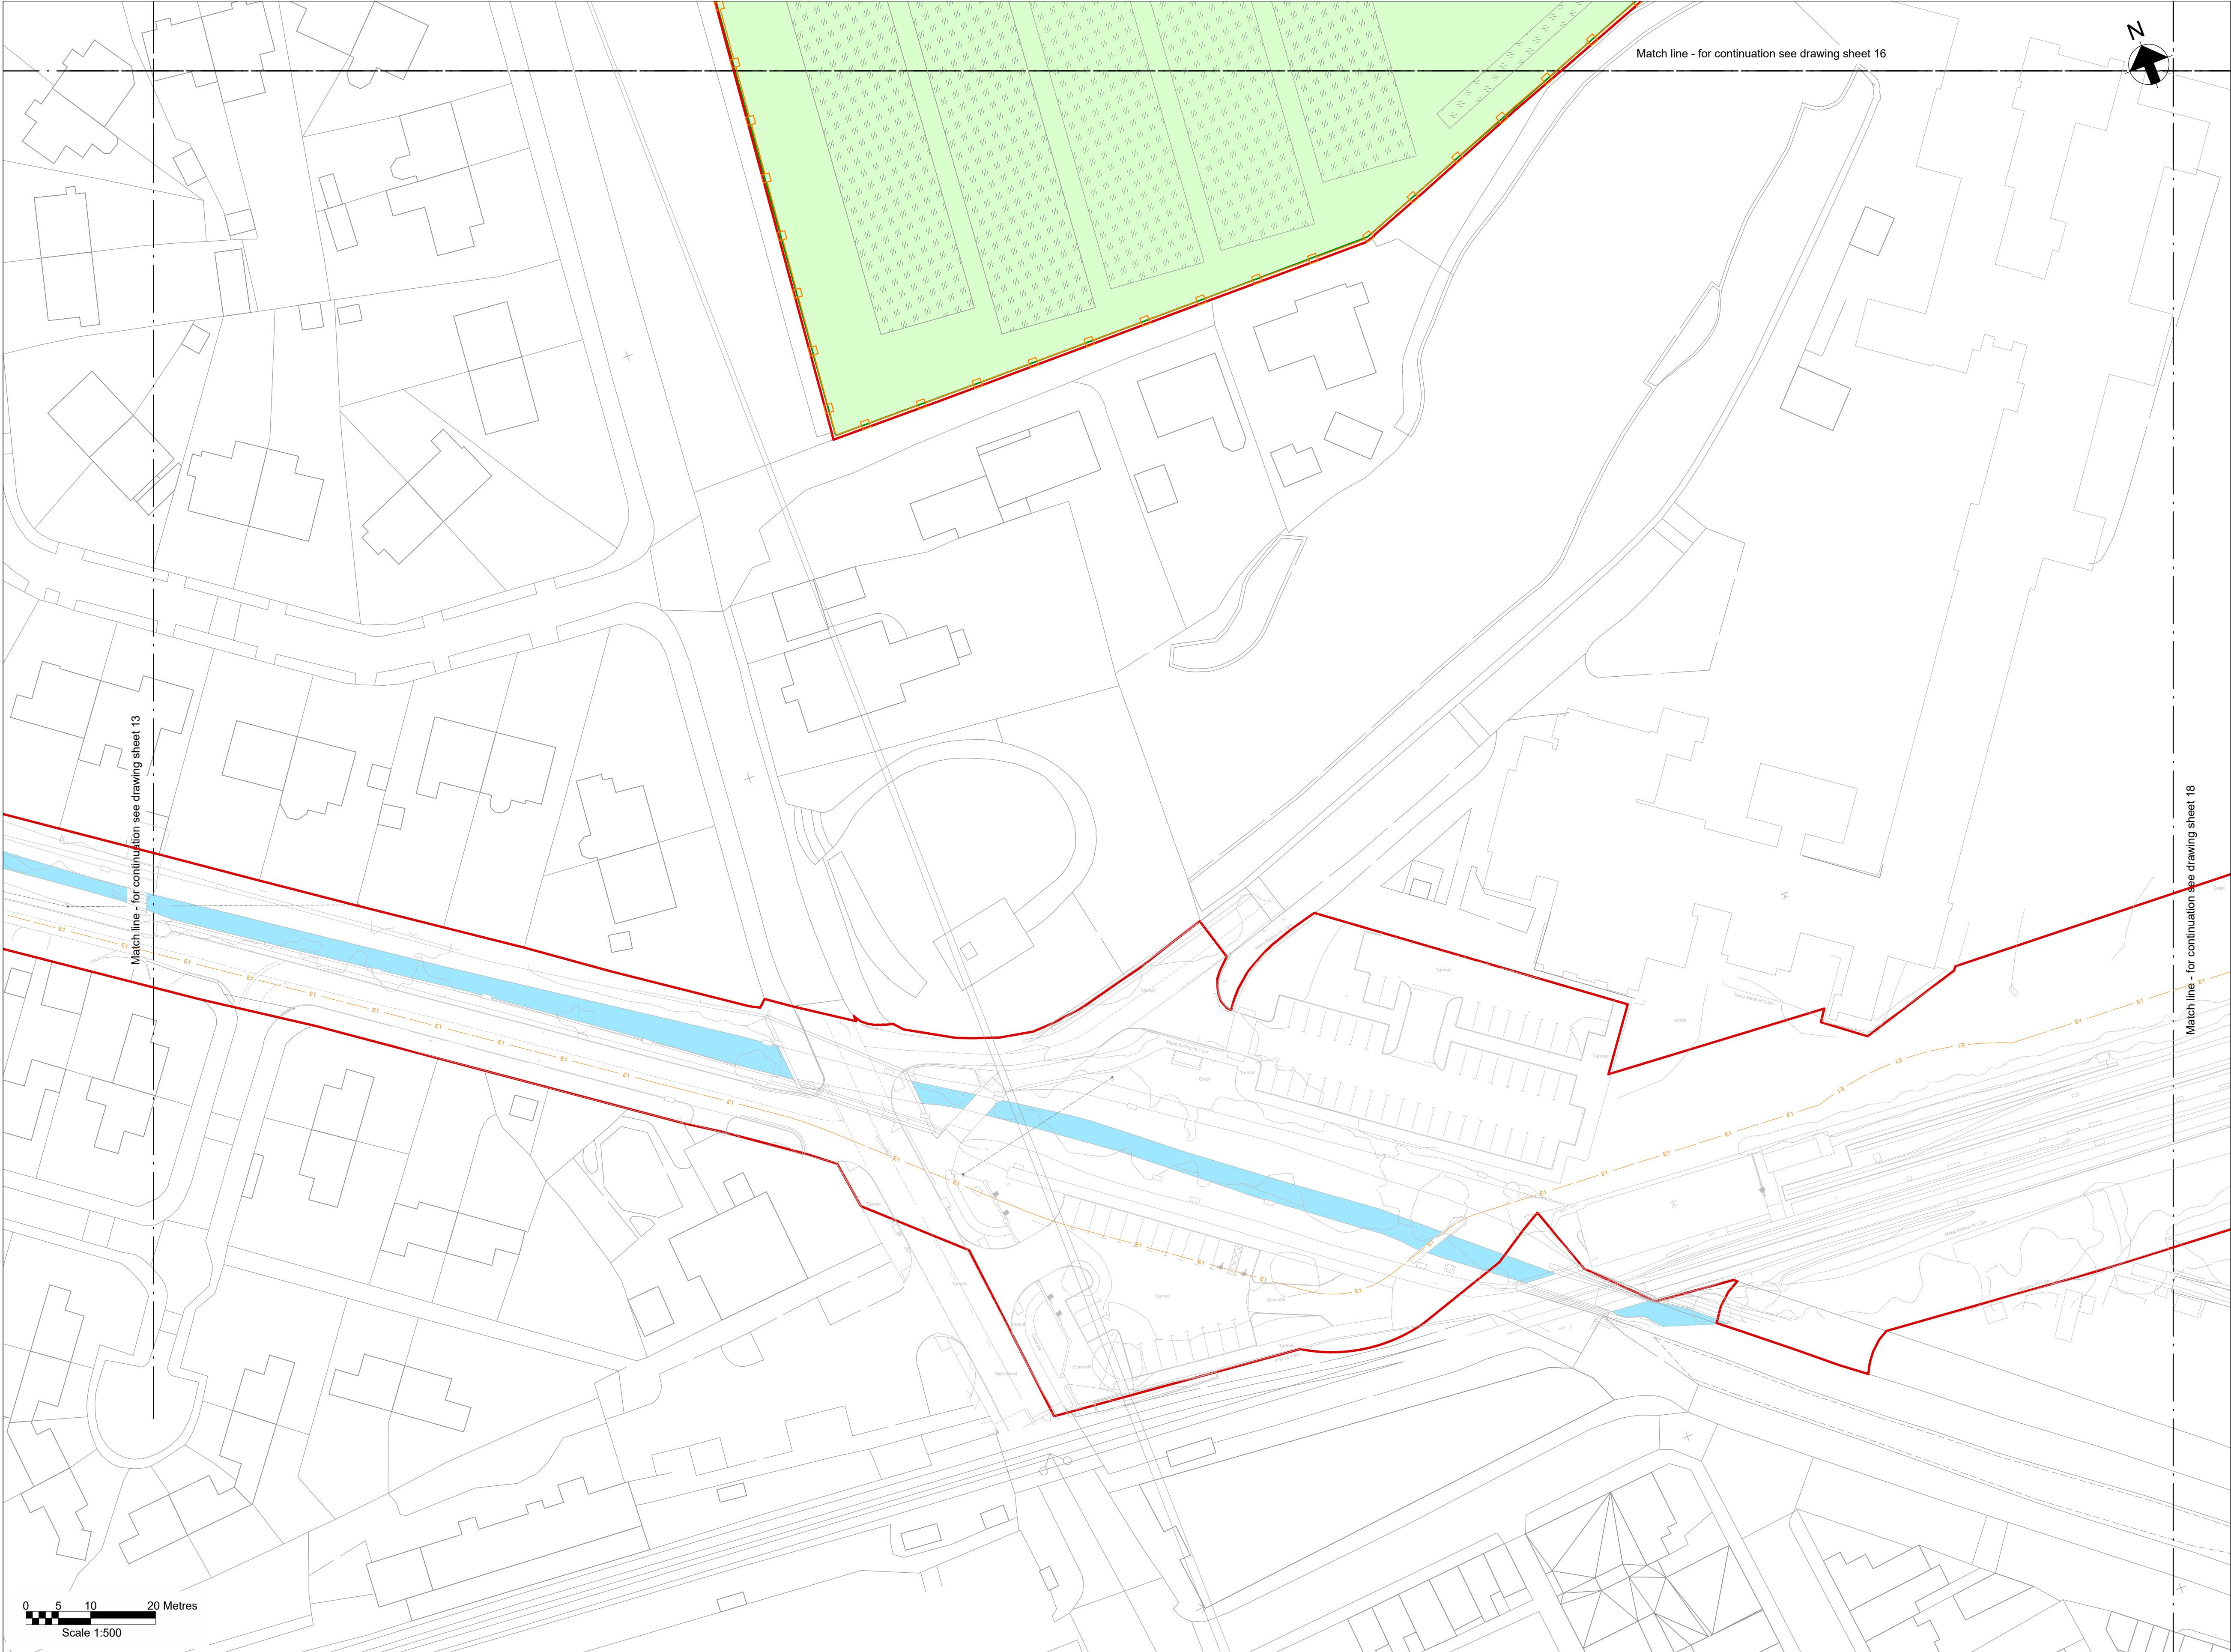

Key Plan

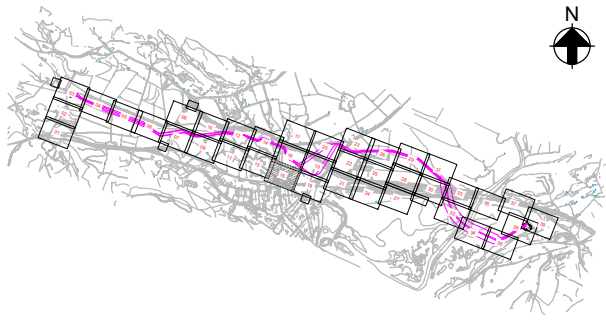

Notes

1. Do not scale from this drawing.
2. Drawing to be printed in colour.
3. All dimensions in metres unless otherwise stated.
4. All levels are in meters Above Ordnance Datum (mAOD).

Legend

- Red Line Boundary
- Construction working areas and associated activities
- Decommissioning Works Areas
- Existing structures to be removed
- Existing trees and vegetation
- Existing watercourse
- Existing overhead cables
- Proposed underground cable route (Only shown for context)
- Proposed access road and embankment (1:3 slope unless noted otherwise)
- Proposed works compounds
- Proposed stripped topsoil stockpiles
- Temporary post & wire fencing
- Temporary mesh fencing
- Temporary post & rail fencing
- Temporary stock proof fencing
- Temporary gate
- NG existing 400kV cable (underground)
- SPEN existing 132kV cable (underground)
- Proposed Ø450mm inspection chamber
- Proposed gully with grid type cover
- Proposed permanent drain headwall outfall
- Proposed temporary drain headwall outfall
- Bridges to be removed
- Street furniture to be removed
- Posts to be removed
- Road signs to be removed
- Gates to be removed
- Fences to be removed
- Ditches cleared
- Stone walls to be removed
- Kerbs to be removed
- Concrete to be removed
- Vegetation to be cleared
- Trees to be removed
- Large stones to be removed
- Railway to be removed

© Crown copyright and database rights 2023 Ordnance Survey 0100031673

This document is issued for the party which commissioned it and for specific purposes connected with the captioned project only. It should not be relied upon by any other party or used for any other purpose. We accept no responsibility for the consequences of this document being relied upon by any other party, or being used for any other purpose, or containing any error or omission which is due to an error or omission in data supplied to us by other parties.

Dwg Title:
Planning Drawings
Temporary Site Plans
Sheet 15

Site: Glaslyn Cable Uprating		A1 100%	CAD	
Originator Dwg No: GLAS-ARUP-70-XX-DR-X-9065		Originators Proj.Ref: 295280-00		
NG Investment No:		Sheet No: 15	Total No. of Sheets 39	
NG Dwg No:				Issue: E
Scale: 1:500				




J. MURPHY & SONS LTD
Hiview House, Highgate Road, London NW5 1TN

National Grid
National Grid plc, Warwick Technology Park, Gallows Hill, Warwick, CV34 6DA

8 Fitzroy Street London
W1T 4BJ, United Kingdom
Tel +44(0)20 7636 1531 Fax +44(0)20 7580 3924
www.arup.com

E	01/12/25	RA	RB	GT	Issued for Planning
D	10/11/25	RA	RB	GT	Issued for Planning
C	12/09/25	RA	RB	GT	Updated following NG comments
B	07/08/25	BA	RB	GT	Updated following NG comments
A	11/06/25	BA	GT	GT	Issued For Planning
ISSUE	DATE	DRAWN	CHECKED	APPROVED	REMARKS

Issued for Planning

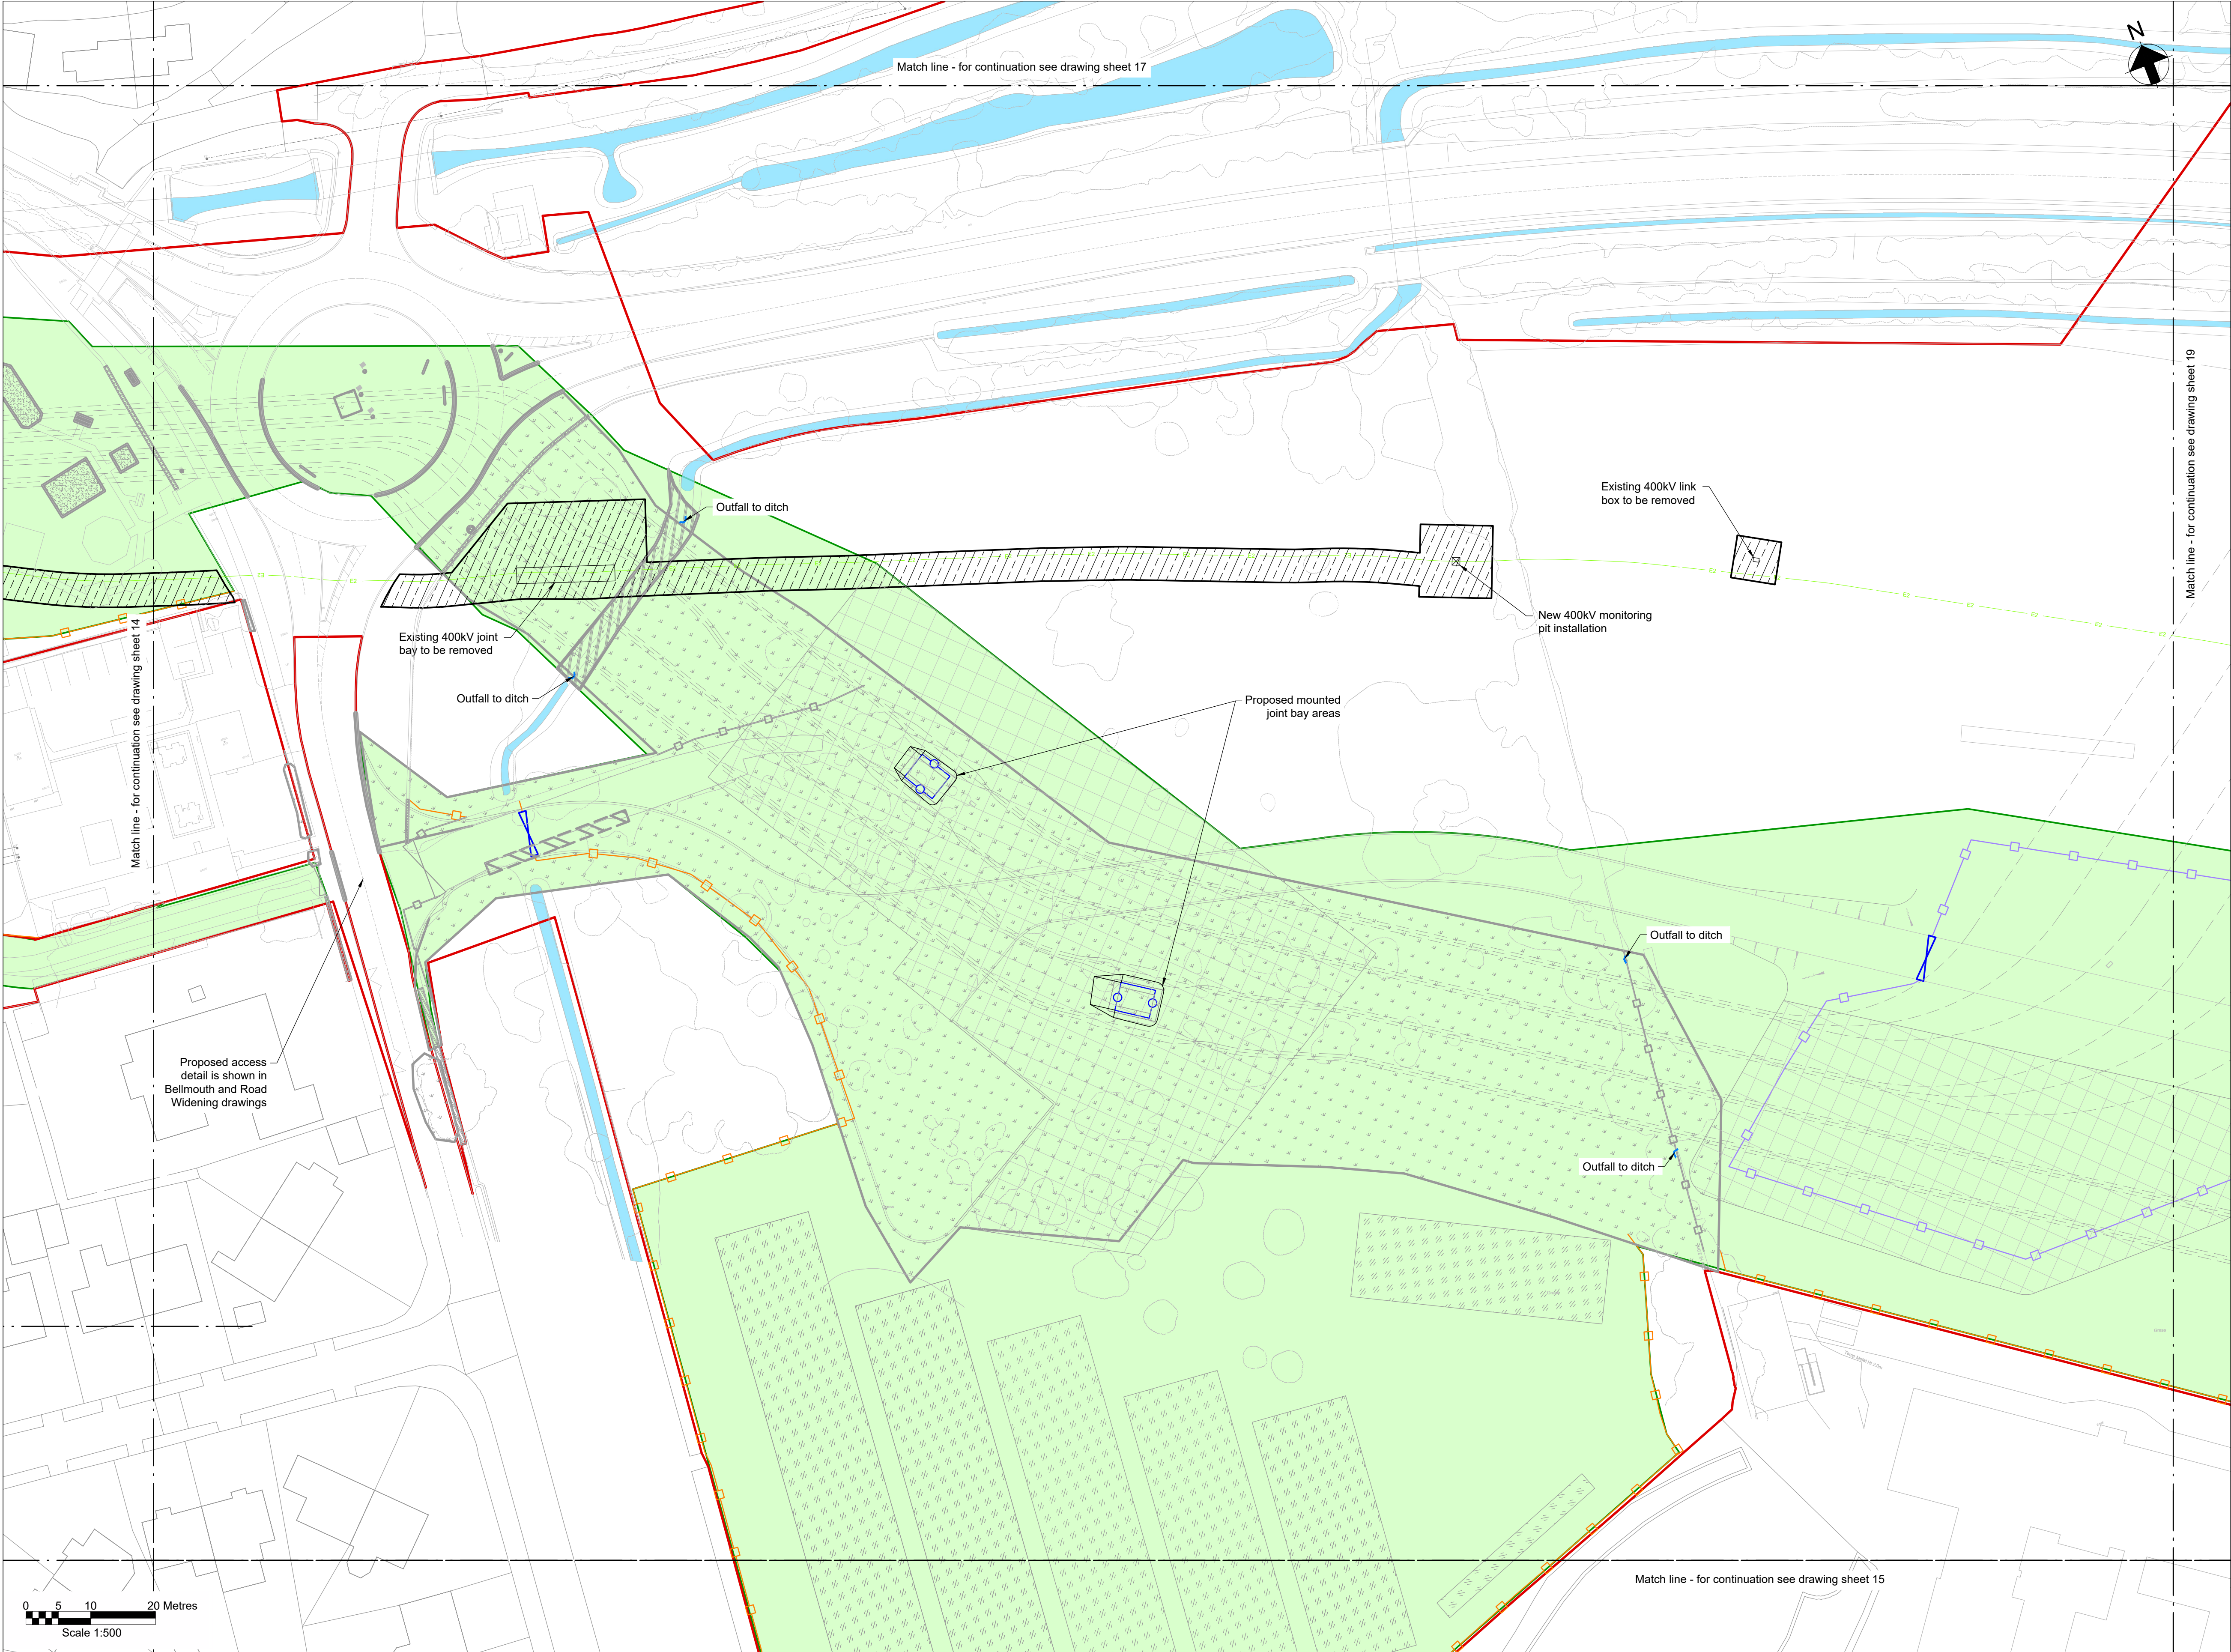

Key Plan

Notes

- Do not scale from this drawing.
- Drawing to be printed in colour.
- All dimensions in metres unless otherwise stated.
- All levels are in meters Above Ordnance Datum (mAOD).

Legend

Red Line Boundary

Construction working areas and associated activities

Decommissioning Works Areas

Existing structures to be removed

Existing trees and vegetation

Existing watercourse

Existing overhead cables

Proposed underground cable route (Only shown for context)

Proposed access road and embankment (1:3 slope unless noted otherwise)

Proposed works compounds

Proposed stripped topsoil stockpiles

Temporary post & wire fencing

Temporary mesh fencing

Temporary post & rail fencing

Temporary stock proof fencing

Temporary gate

NG existing 400kV cable (underground)

SPEN existing 132kV cable (underground)

Proposed Ø450mm inspection chamber

Proposed gully with grid type cover

Proposed permanent drain headwall outfall

Proposed temporary drain headwall outfall

Bridges to be removed

Street furniture to be removed

Posts to be removed

Road signs to be removed

Gates to be removed

Fences to be removed

Ditches cleared

Stone walls to be removed

Kerbs to be removed


Concrete to be removed

Vegetation to be cleared


Trees to be removed

Large stones to be removed

Railway to be removed

 

Key Plan

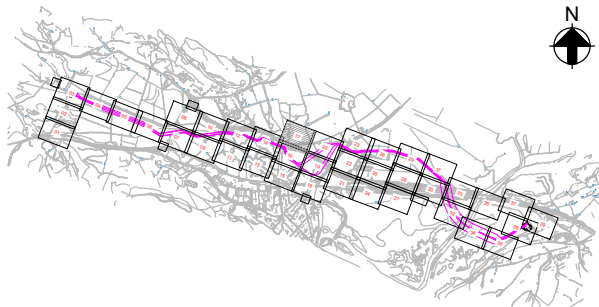


Notes

- 1. Do not scale from this drawing.
- 2. Drawing to be printed in colour.
- 3. All dimensions in metres unless otherwise stated.
- 4. All levels are in meters Above Ordnance Datum (mAOD).

Legend

- Red Line Boundary
- Construction working areas and associated activities
- Decommissioning Works Areas
- Existing structures to be removed
- Existing trees and vegetation
- Existing watercourse
- Existing overhead cables
- Proposed underground cable route (Only shown for context)
- Proposed access road and embankment (1:3 slope unless noted otherwise)
- Proposed works compounds
- Proposed stripped topsoil stockpiles
- Temporary post & wire fencing
- Temporary mesh fencing
- Temporary post & rail fencing
- Temporary stock proof fencing
- Temporary gate
- NG existing 400kV cable (underground)
- SPEN existing 132kV cable (underground)
- Proposed Ø450mm inspection chamber
- Proposed gully with grid type cover
- Proposed permanent drain headwall outfall
- Proposed temporary drain headwall outfall
- Bridges to be removed
- Street furniture to be removed
- Posts to be removed
- Road signs to be removed
- Gates to be removed
- Fences to be removed
- Ditches cleared
- Stone walls to be removed
- Kerbs to be removed
- Concrete to be removed
- Vegetation to be cleared
- Trees to be removed
- Large stones to be removed
- Railway to be removed

 

Match line - for continuation see drawing sheet 16

Match line - for continuation see drawing sheet 20

© Crown copyright and database rights 2023 Ordnance Survey 0100031673

This document is issued for the party which commissioned it and for specific purposes connected with the captioned project only. It should not be relied upon by any other party or used for any other purpose. We accept no responsibility for the consequences of this document being relied upon by any other party, or being used for any other purpose, or containing any error or omission which is due to an error or omission in data supplied to us by other parties.

Dwg Title:
Planning Drawings
Temporary Site Plans
Sheet 17

Site: Glaslyn Cable Uprating		A1 100%	CAD
Originator Dwg No: GLAS-ARUP-70-XX-DR-X-9067	Originators Proj.Ref: 295280-00		
NG Investment No:	Sheet No: 17	Total No. of Sheets 39	Issue: E
NG Dwg No:			
Scale: 1:500			




J. MURPHY & SONS LTD
Hiview House, Highgate Road, London NW5 1TN

National Grid
National Grid plc, Warwick Technology Park, Gallows Hill, Warwick, CV34 6DA

8 Fitzroy Street London
W1T 4BJ, United Kingdom
Tel +44(0)20 7636 1531 Fax +44(0)20 7580 3924
www.arup.com

E	01/12/25	RA	RB	GT	Issued for Planning
D	10/11/25	RA	RB	GT	Issued for Planning
C	12/09/25	RA	RB	GT	Updated following NG comments
B	07/08/25	BA	RB	GT	Updated following NG comments
A	11/06/25	BA	GT	GT	Issued For Planning
ISSUE	DATE	DRAWN	CHECKED	APPROVED	REMARKS

Issued for Planning

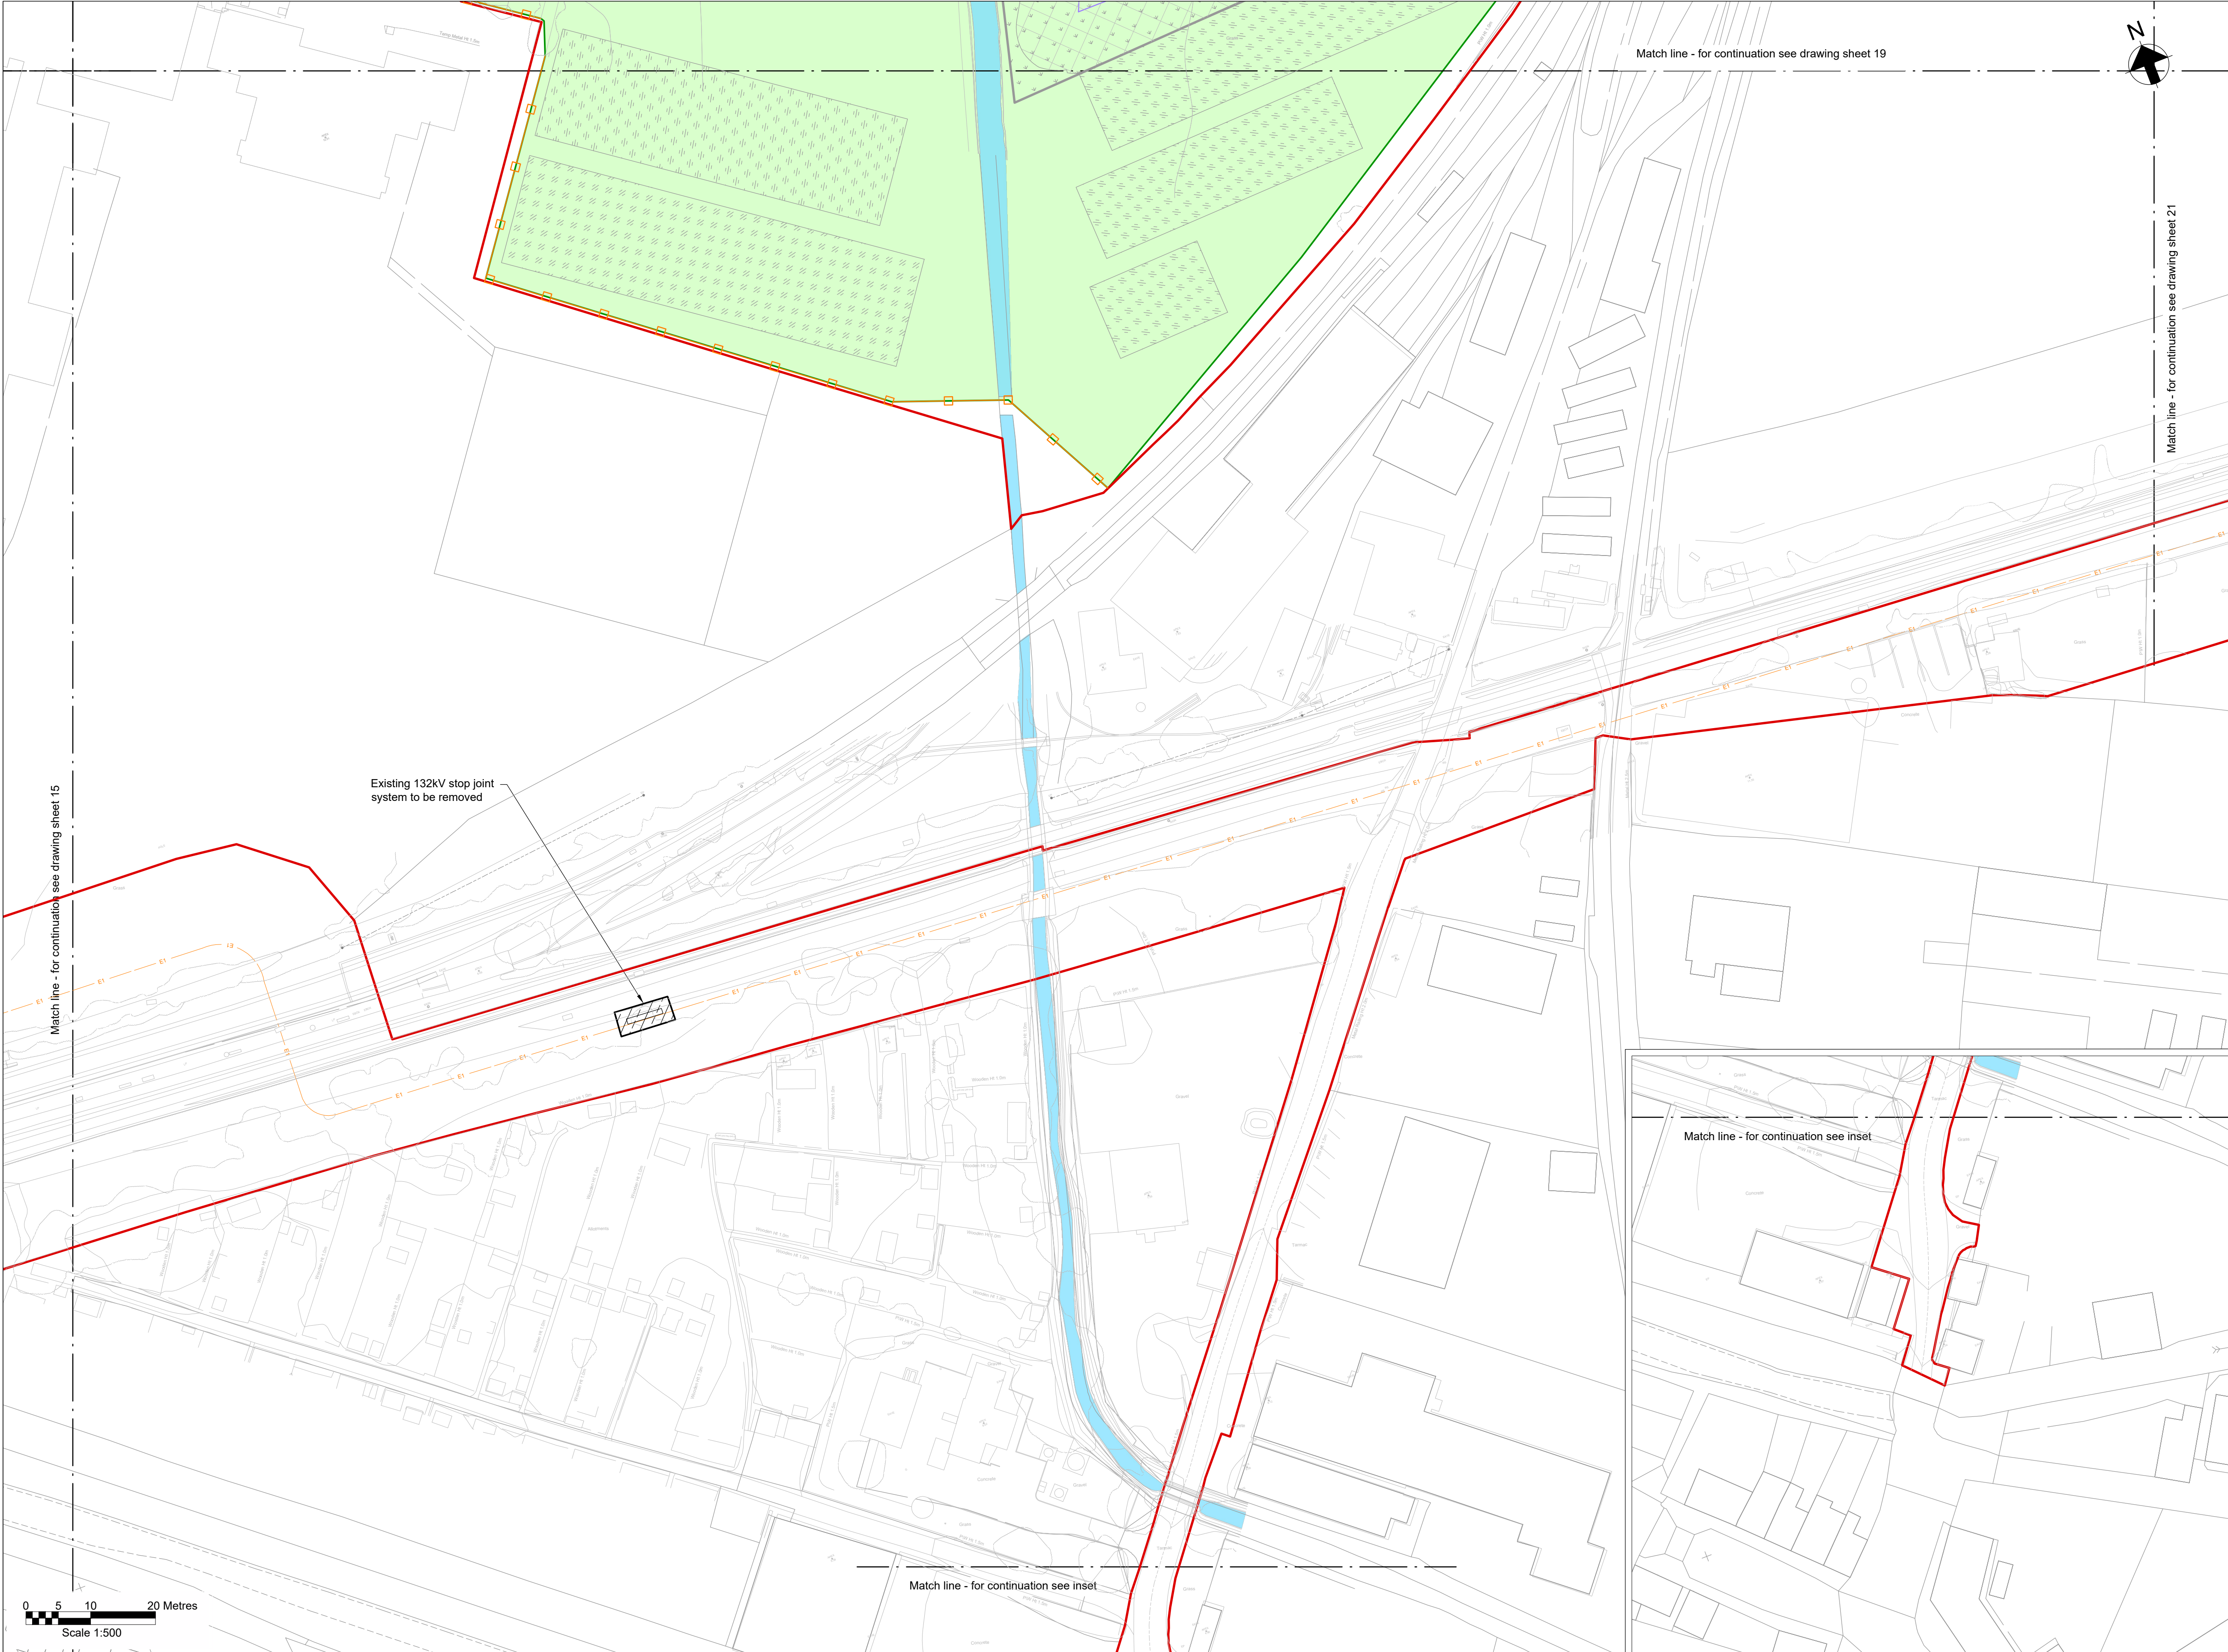

Key Plan

Notes

- Do not scale from this drawing.
- Drawing to be printed in colour.
- All dimensions in metres unless otherwise stated.
- All levels are in meters Above Ordnance Datum (mAOD).

Legend

Red Line Boundary

Construction working areas and associated activities

Decommissioning Works Areas

Existing structures to be removed

Existing trees and vegetation

Existing watercourse

Existing overhead cables

Proposed underground cable route (Only shown for context)

Proposed access road and embankment (1:3 slope unless noted otherwise)

Proposed works compounds

Proposed stripped topsoil stockpiles

Temporary post & wire fencing

Temporary mesh fencing

Temporary post & rail fencing

Temporary stock proof fencing

Temporary gate

NG existing 400kV cable (underground)

SPEN existing 132kV cable (underground)

Proposed Ø450mm inspection chamber

Proposed gully with grid type cover

Proposed permanent drain headwall outfall

Proposed temporary drain headwall outfall

Bridges to be removed

Street furniture to be removed

Posts to be removed

Road signs to be removed

Gates to be removed

Fences to be removed

Ditches cleared

Stone walls to be removed

Kerbs to be removed


Concrete to be removed

Vegetation to be cleared

Trees to be removed

Large stones to be removed

Railway to be removed

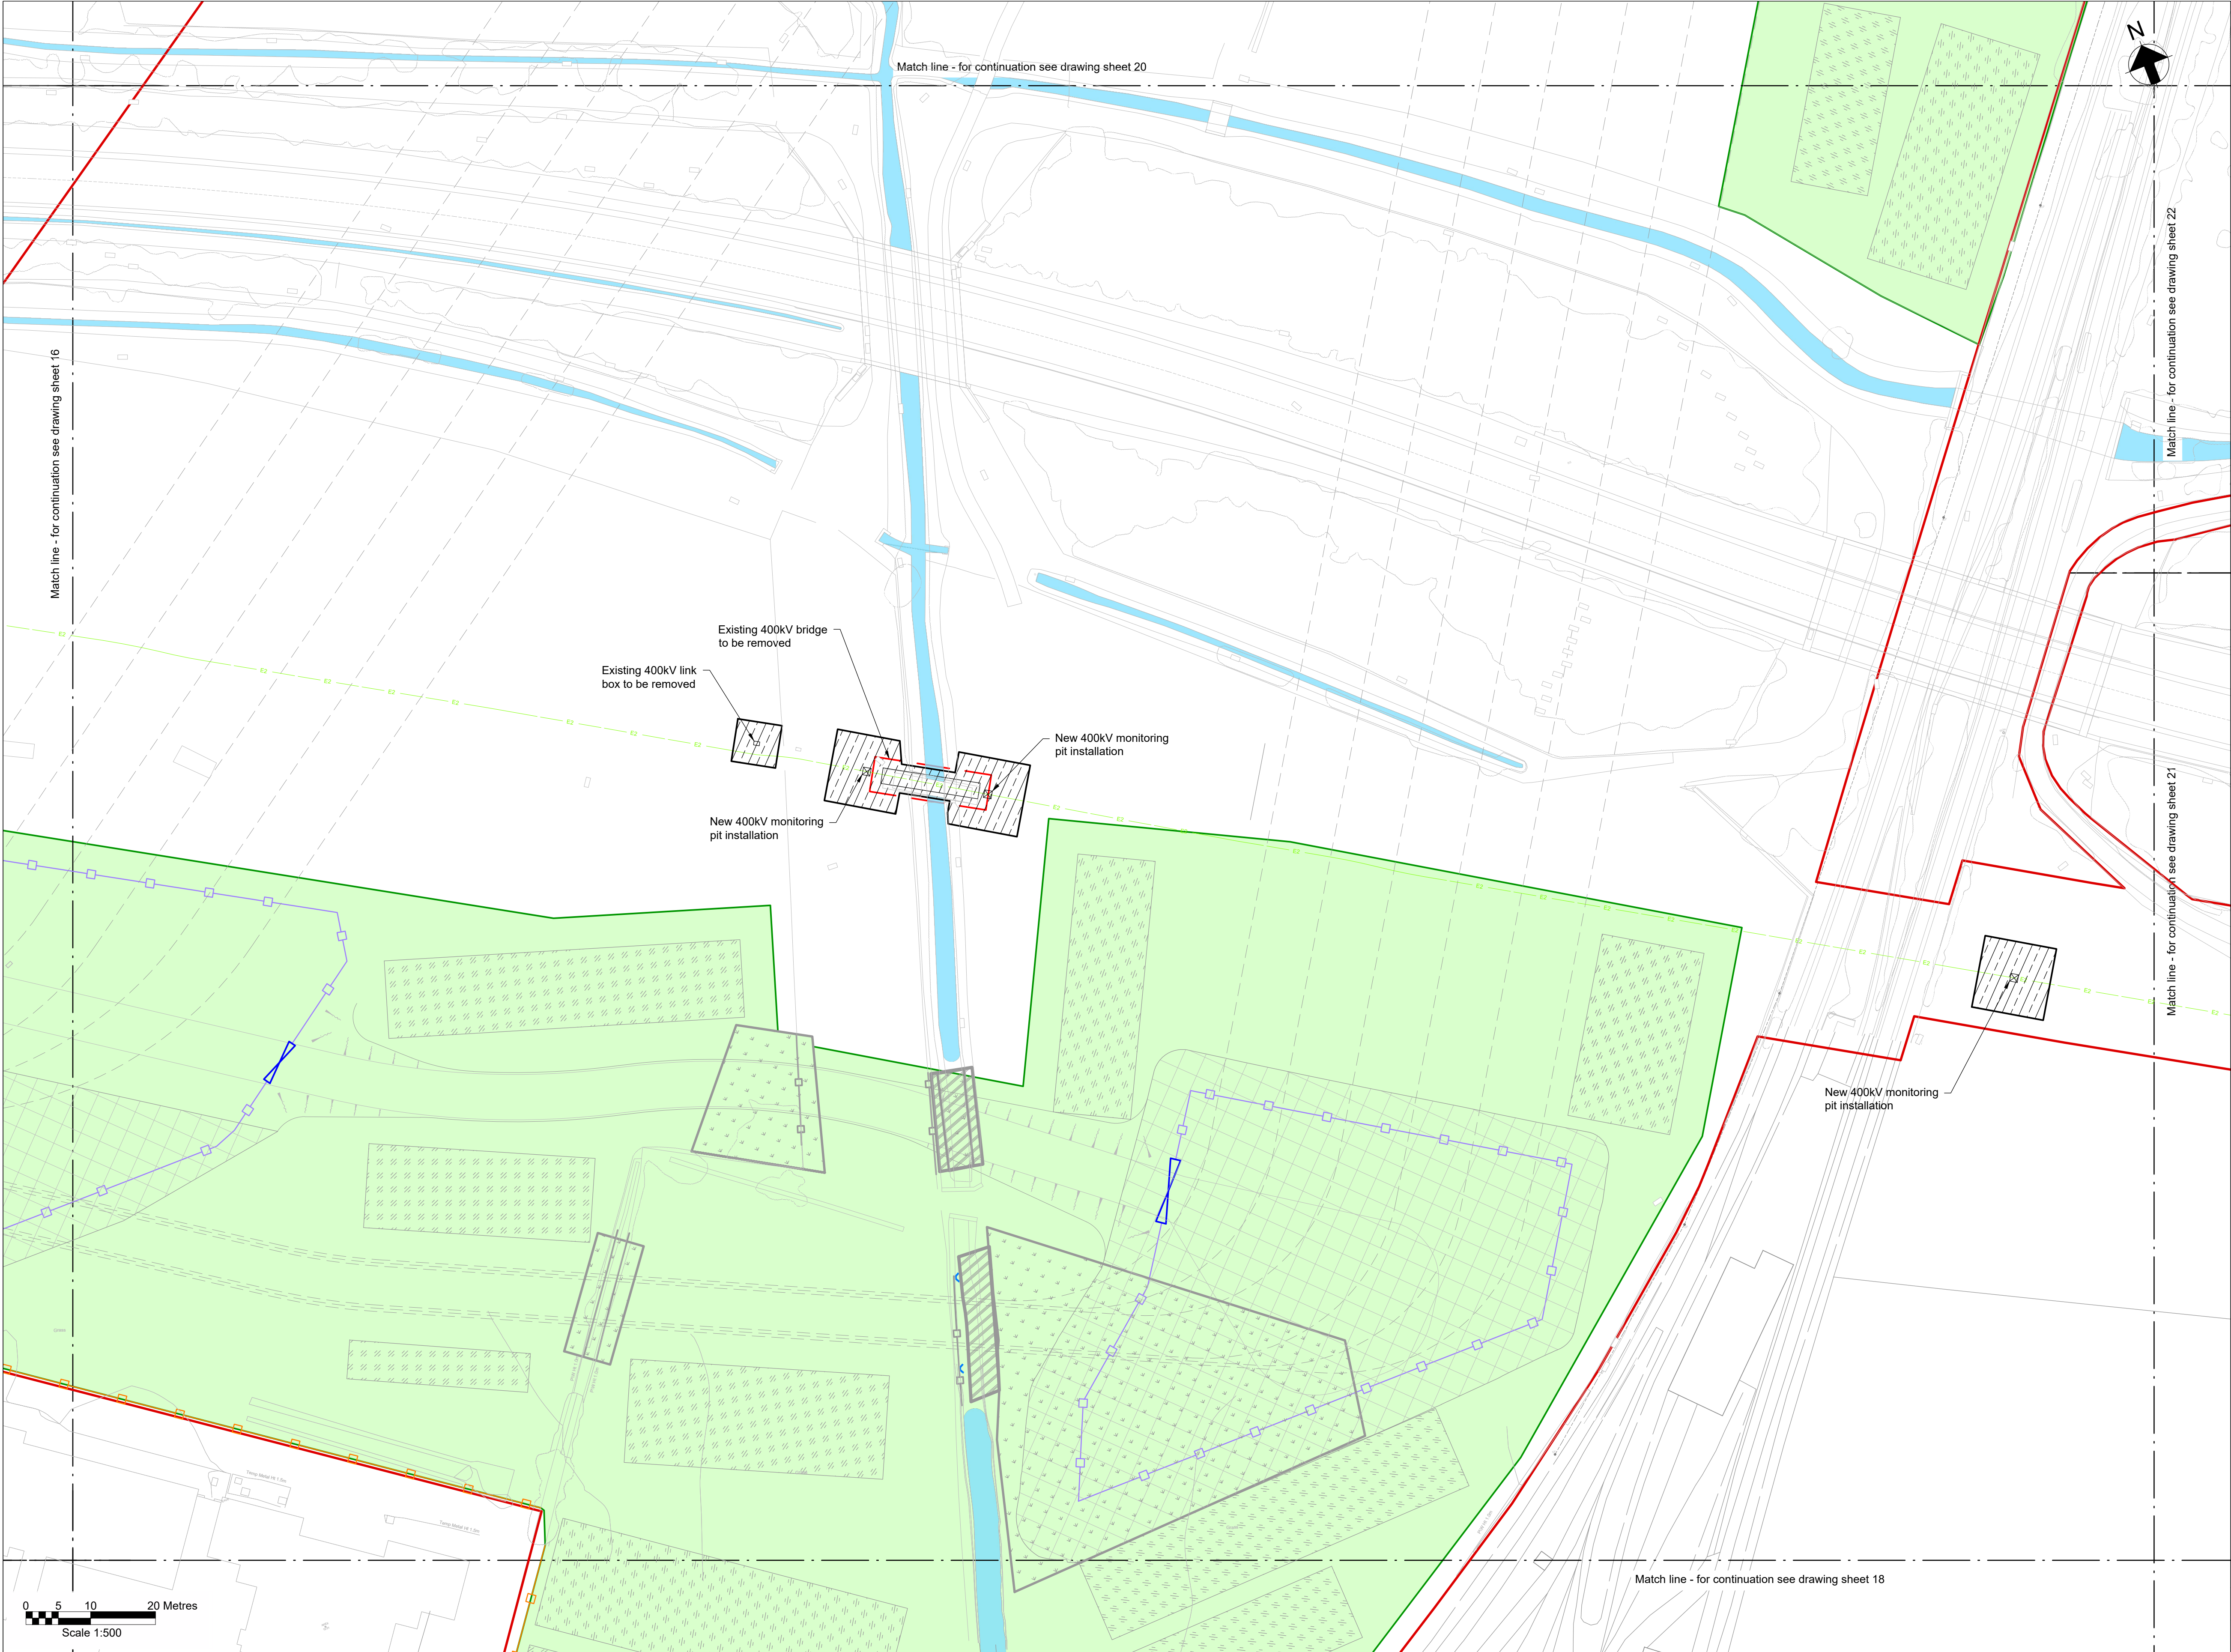


Key Plan

Notes

- Do not scale from this drawing.
- Drawing to be printed in colour.
- All dimensions in metres unless otherwise stated.
- All levels are in meters Above Ordnance Datum (mAOD).

Legend

Red Line Boundary	
Construction working areas and associated activities	
Decommissioning Works Areas	
Existing structures to be removed	
Existing trees and vegetation	
Existing watercourse	
Existing overhead cables	
Proposed underground cable route (Only shown for context)	
Proposed access road and embankment (1:3 slope unless noted otherwise)	
Proposed works compounds	
Proposed stripped topsoil stockpiles	
Temporary post & wire fencing	
Temporary mesh fencing	
Temporary post & rail fencing	
Temporary stock proof fencing	
Temporary gate	
NG existing 400kV cable (underground)	
SPEN existing 132kV cable (underground)	
Proposed Ø450mm inspection chamber	
Proposed gully with grid type cover	
Proposed permanent drain headwall outfall	
Proposed temporary drain headwall outfall	
Bridges to be removed	
Street furniture to be removed	
Posts to be removed	
Road signs to be removed	
Gates to be removed	
Fences to be removed	
Ditches cleared	
Stone walls to be removed	
Kerbs to be removed	
Concrete to be removed	
Vegetation to be cleared	
Trees to be removed	
Large stones to be removed	
Railway to be removed	

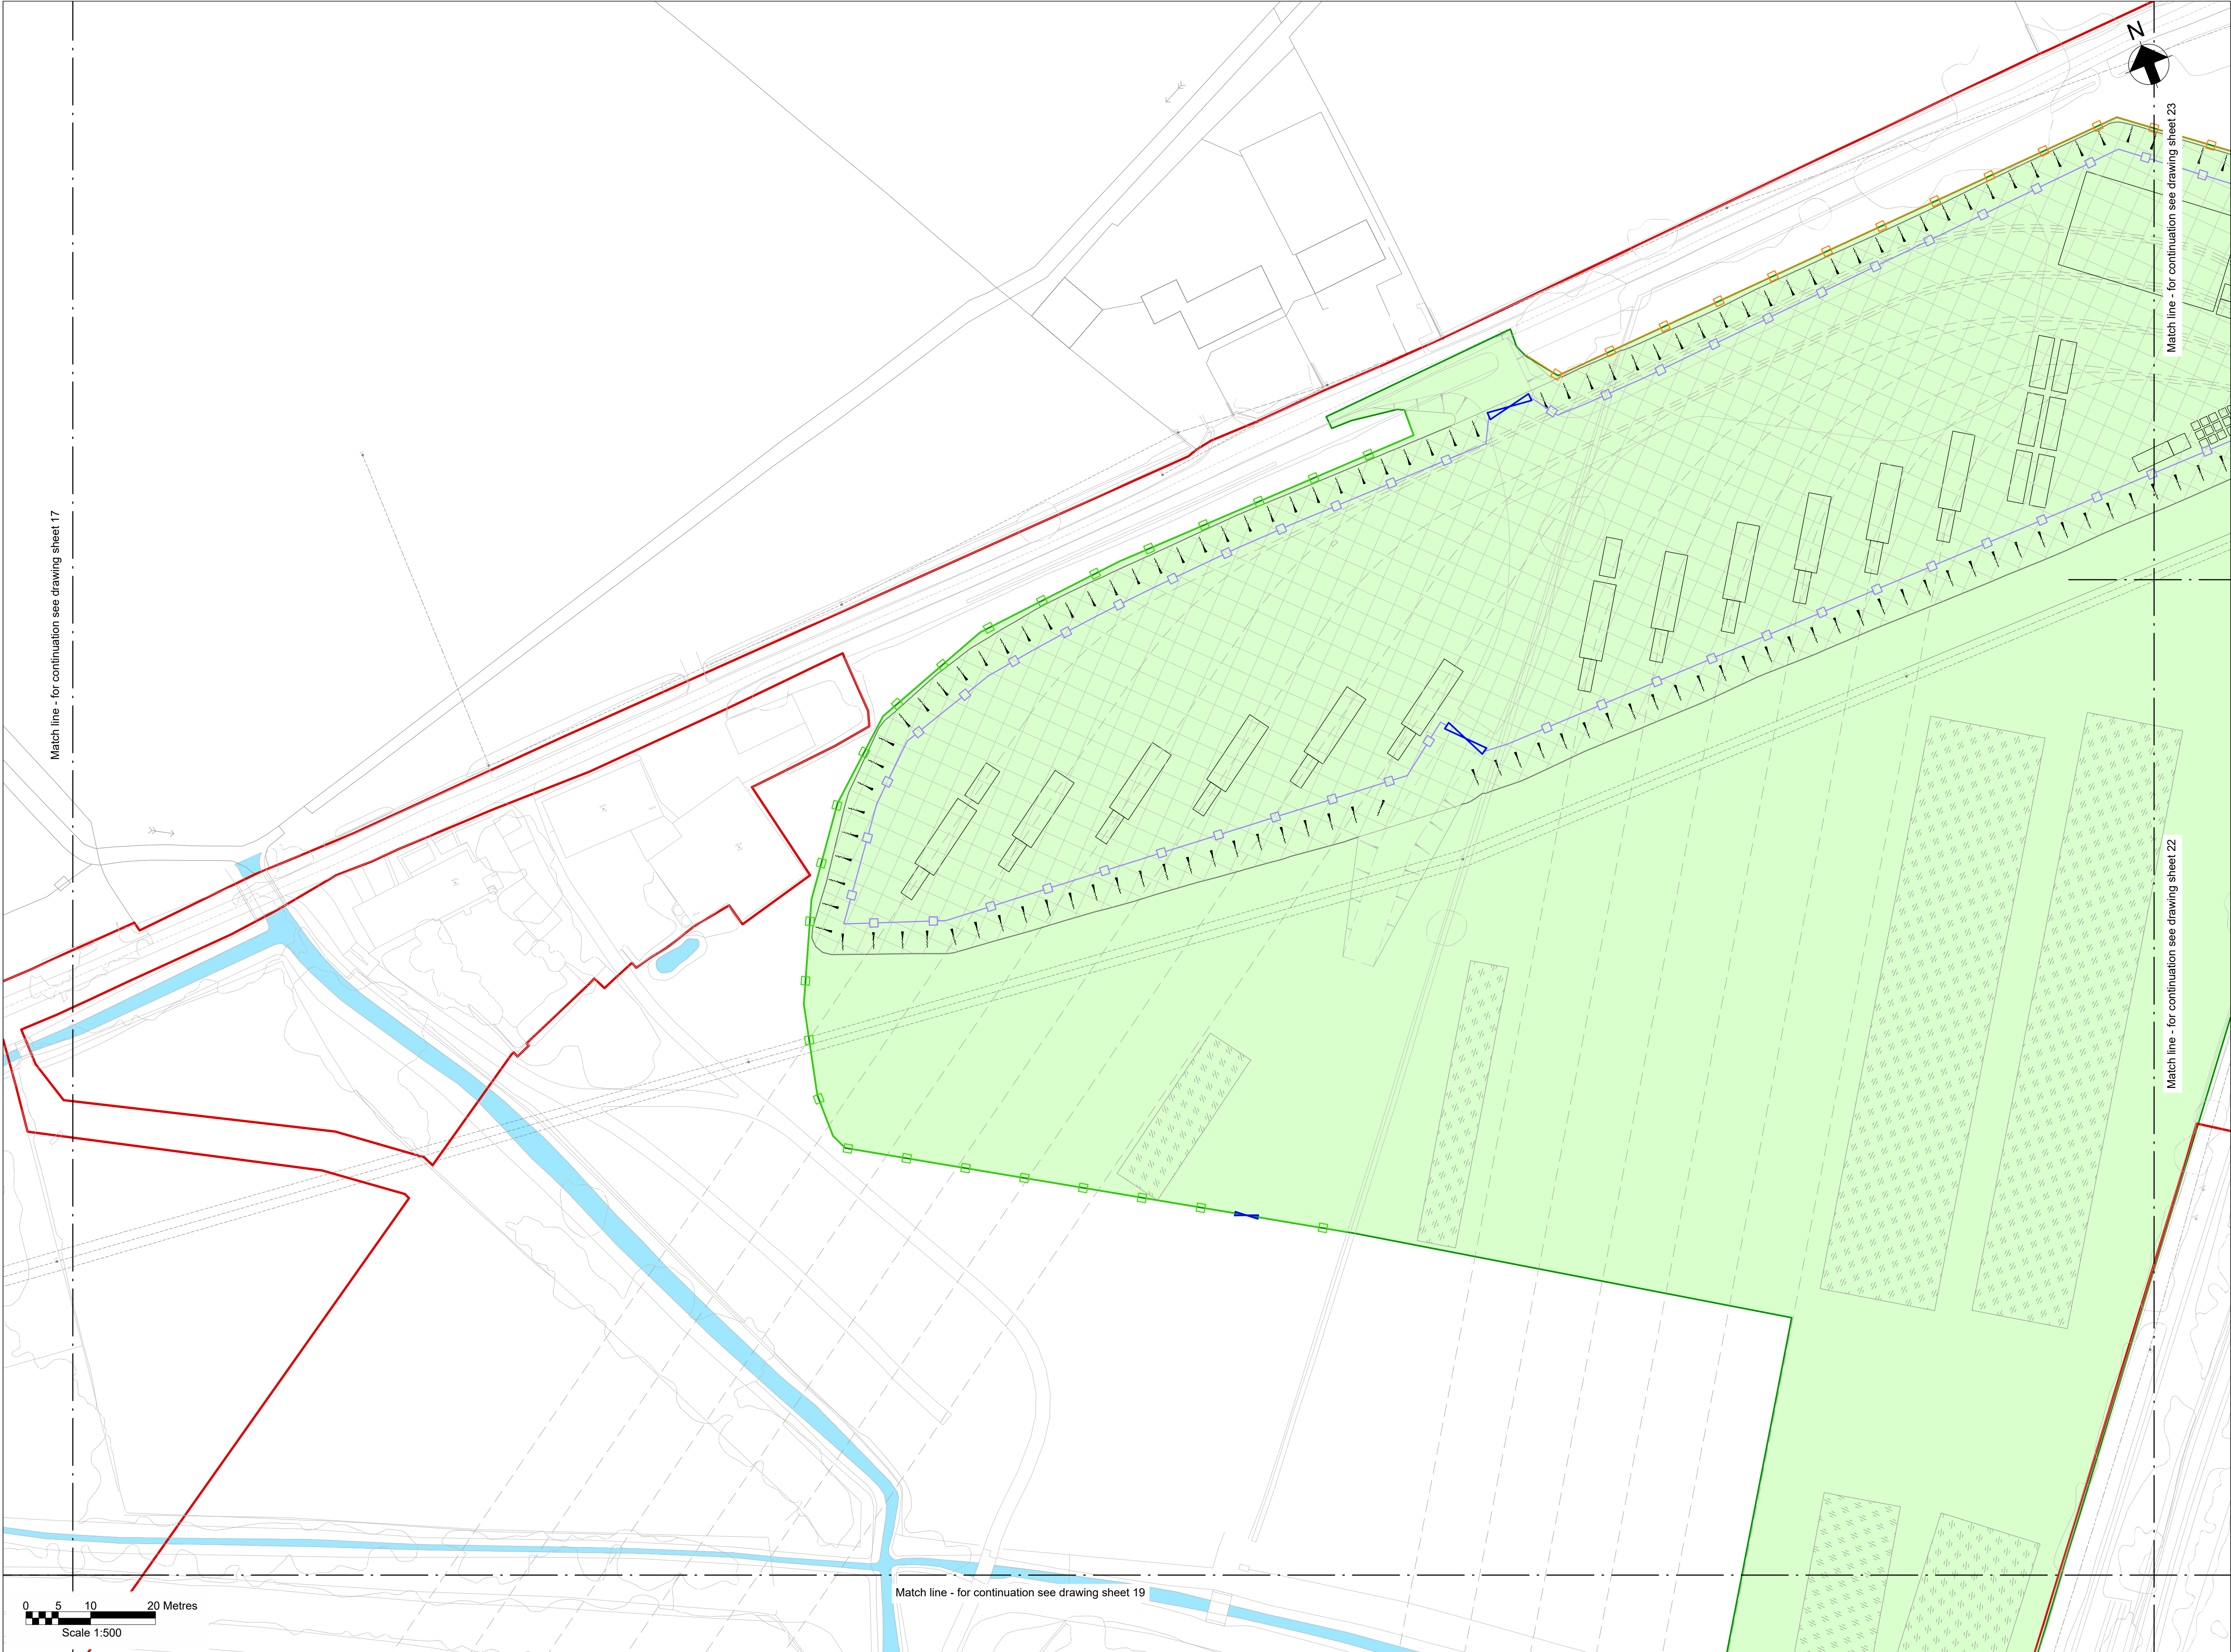


Key Plan

Notes

- Do not scale from this drawing.
- Drawing to be printed in colour.
- All dimensions in metres unless otherwise stated.
- All levels are in meters Above Ordnance Datum (mAOD).

Legend

- Red Line Boundary
- Construction working areas and associated activities
- Decommissioning Works Areas
- Existing structures to be removed
- Existing trees and vegetation
- Existing watercourse
- Existing overhead cables
- Proposed underground cable route (Only shown for context)
- Proposed access road and embankment (1:3 slope unless noted otherwise)
- Proposed works compounds
- Proposed stripped topsoil stockpiles
- Temporary post & wire fencing
- Temporary mesh fencing
- Temporary post & rail fencing
- Temporary stock proof fencing
- Temporary gate
- NG existing 400kV cable (underground)
- SPEN existing 132kV cable (underground)
- Proposed Ø450mm inspection chamber
- Proposed gully with grid type cover
- Proposed permanent drain headwall outfall
- Proposed temporary drain headwall outfall
- Bridges to be removed
- Street furniture to be removed
- Posts to be removed
- Road signs to be removed
- Gates to be removed
- Fences to be removed
- Ditches cleared
- Stone walls to be removed
- Kerbs to be removed
- Concrete to be removed
- Vegetation to be cleared
- Trees to be removed
- Large stones to be removed
- Railway to be removed

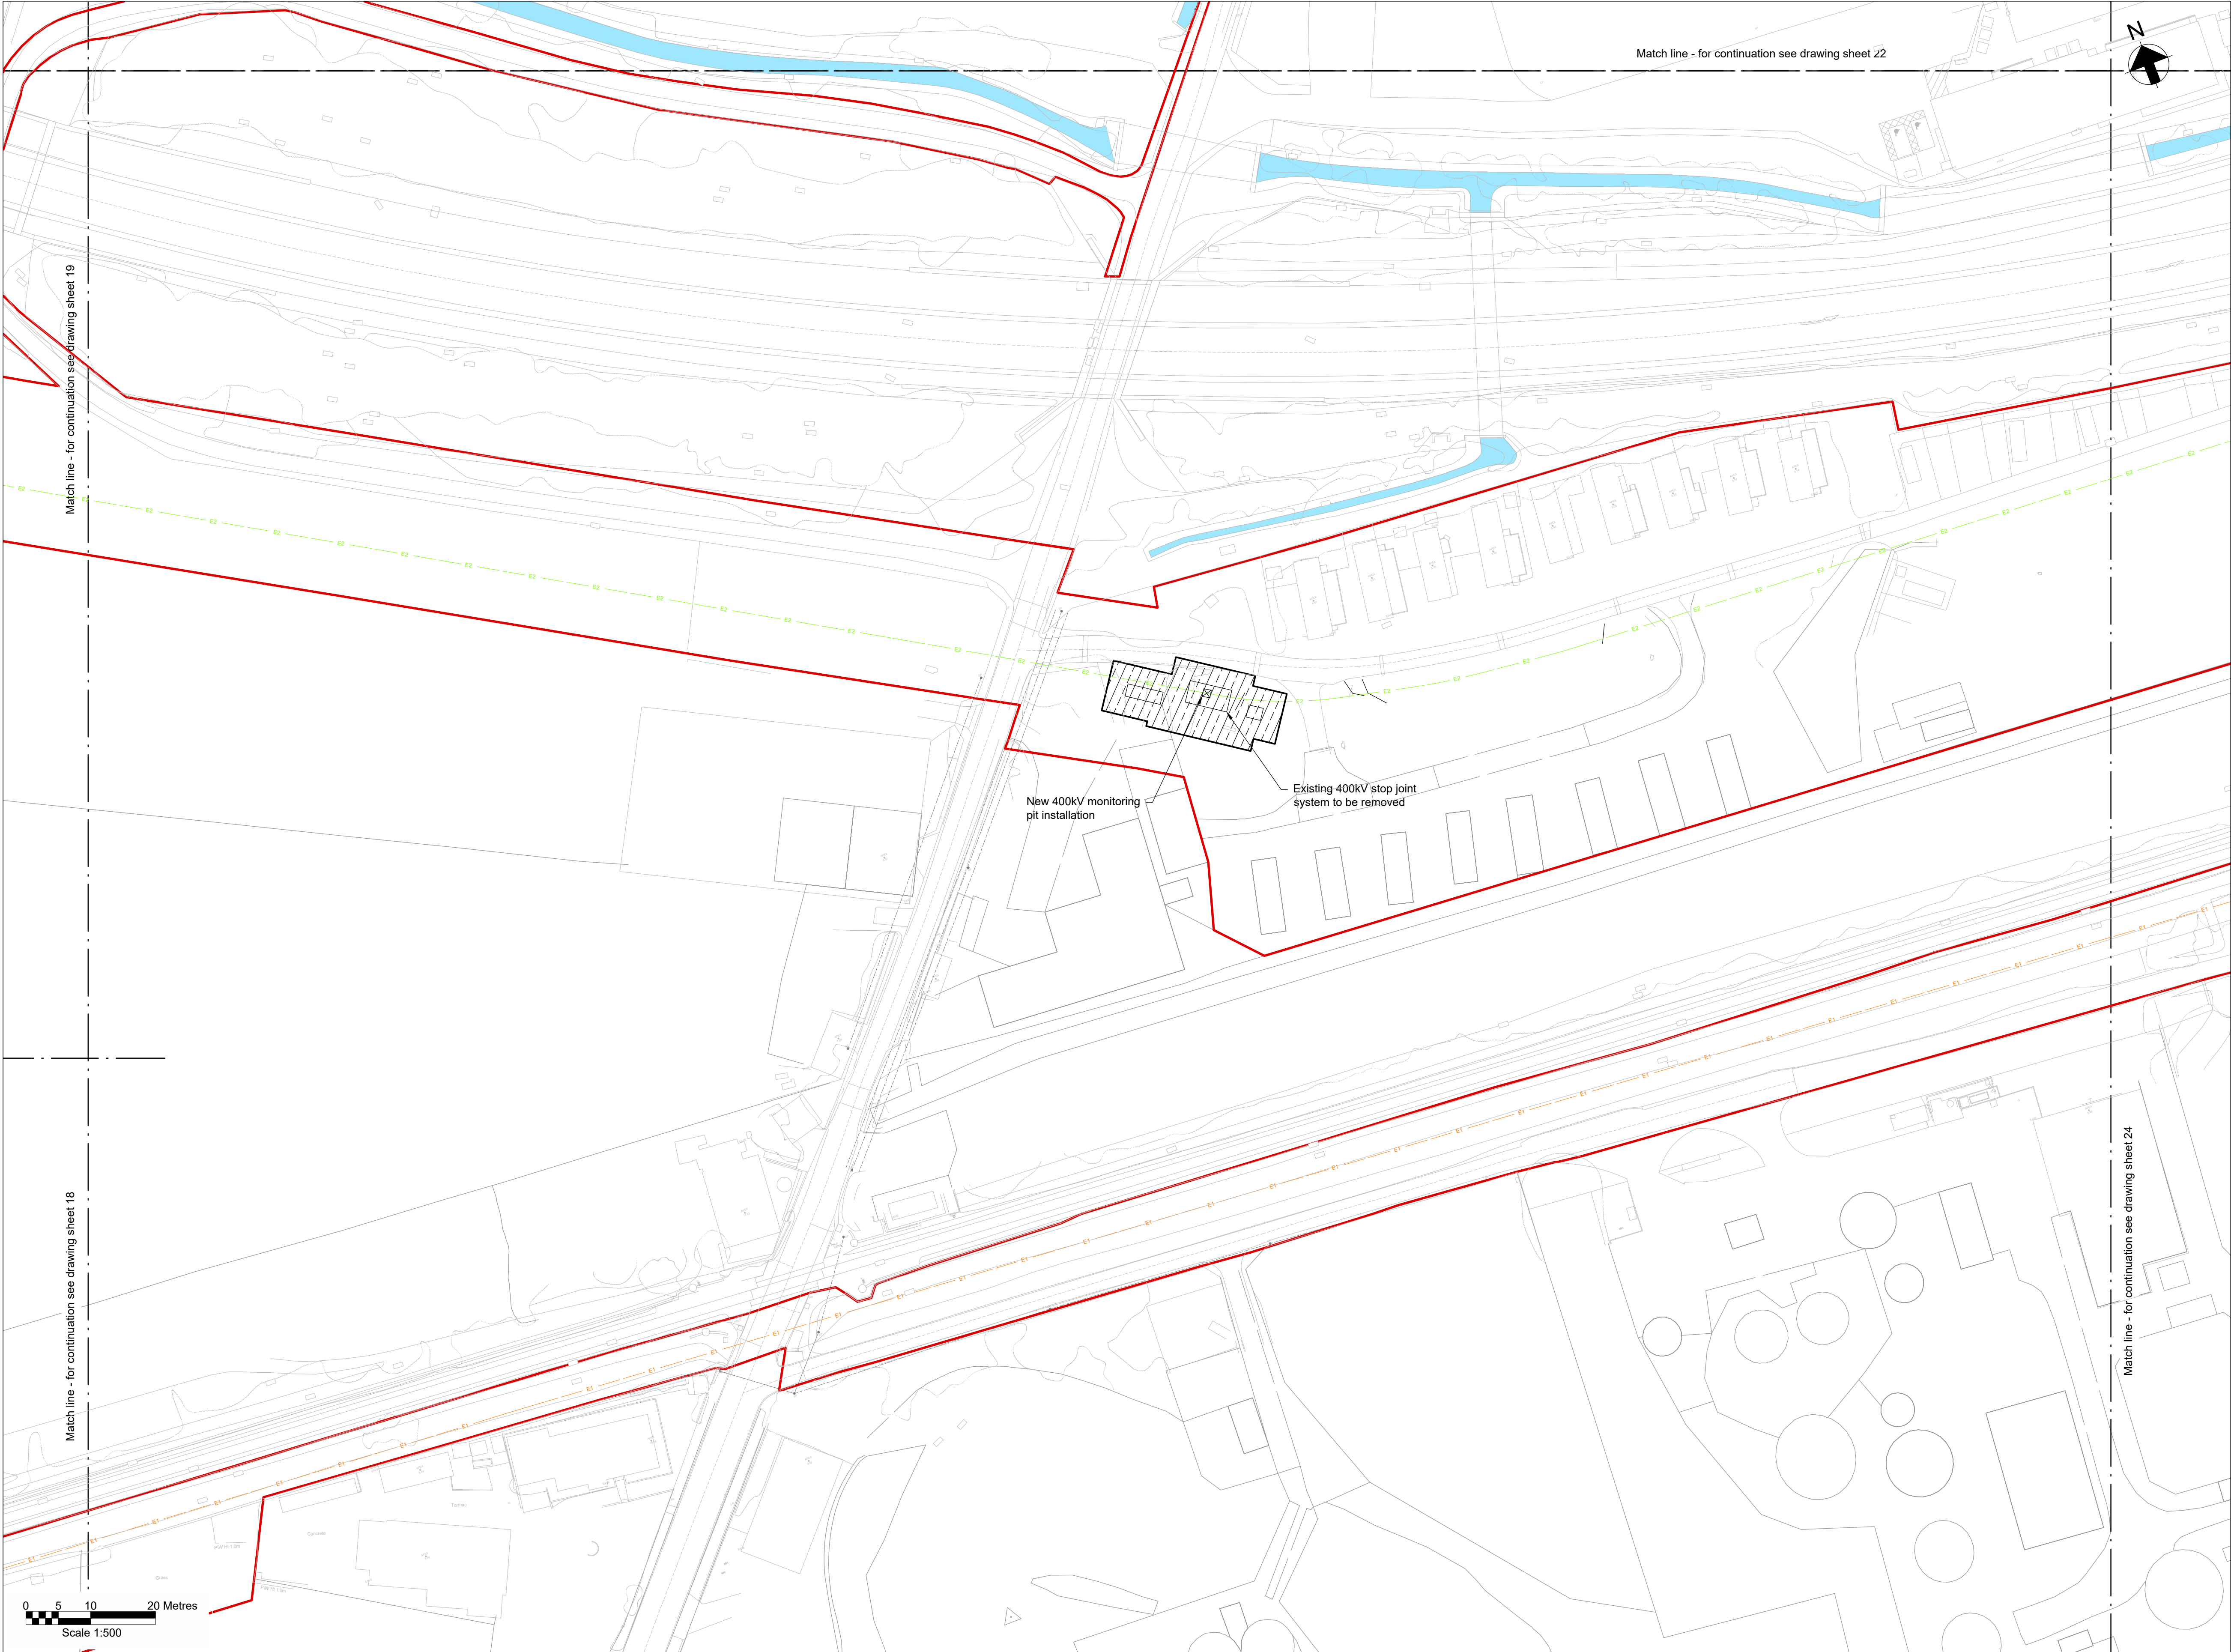


Key Plan

Notes


- Do not scale from this drawing.
- Drawing to be printed in colour.
- All dimensions in metres unless otherwise stated.
- All levels are in meters Above Ordnance Datum (mAOD).

Legend

Red Line Boundary	
Construction working areas and associated activities	
Decommissioning Works Areas	
Existing structures to be removed	
Existing trees and vegetation	
Existing watercourse	
Existing overhead cables	
Proposed underground cable route (Only shown for context)	
Proposed access road and embankment (1:3 slope unless noted otherwise)	
Proposed works compounds	
Proposed stripped topsoil stockpiles	
Temporary post & wire fencing	
Temporary mesh fencing	
Temporary post & rail fencing	
Temporary stock proof fencing	
Temporary gate	
NG existing 400kV cable (underground)	
SPEN existing 132kV cable (underground)	
Proposed Ø450mm inspection chamber	
Proposed gully with grid type cover	
Proposed permanent drain headwall outfall	
Proposed temporary drain headwall outfall	
Bridges to be removed	
Street furniture to be removed	
Posts to be removed	
Road signs to be removed	
Gates to be removed	
Fences to be removed	
Ditches cleared	
Stone walls to be removed	
Kerbs to be removed	
Concrete to be removed	
Vegetation to be cleared	
Trees to be removed	
Large stones to be removed	
Railway to be removed	

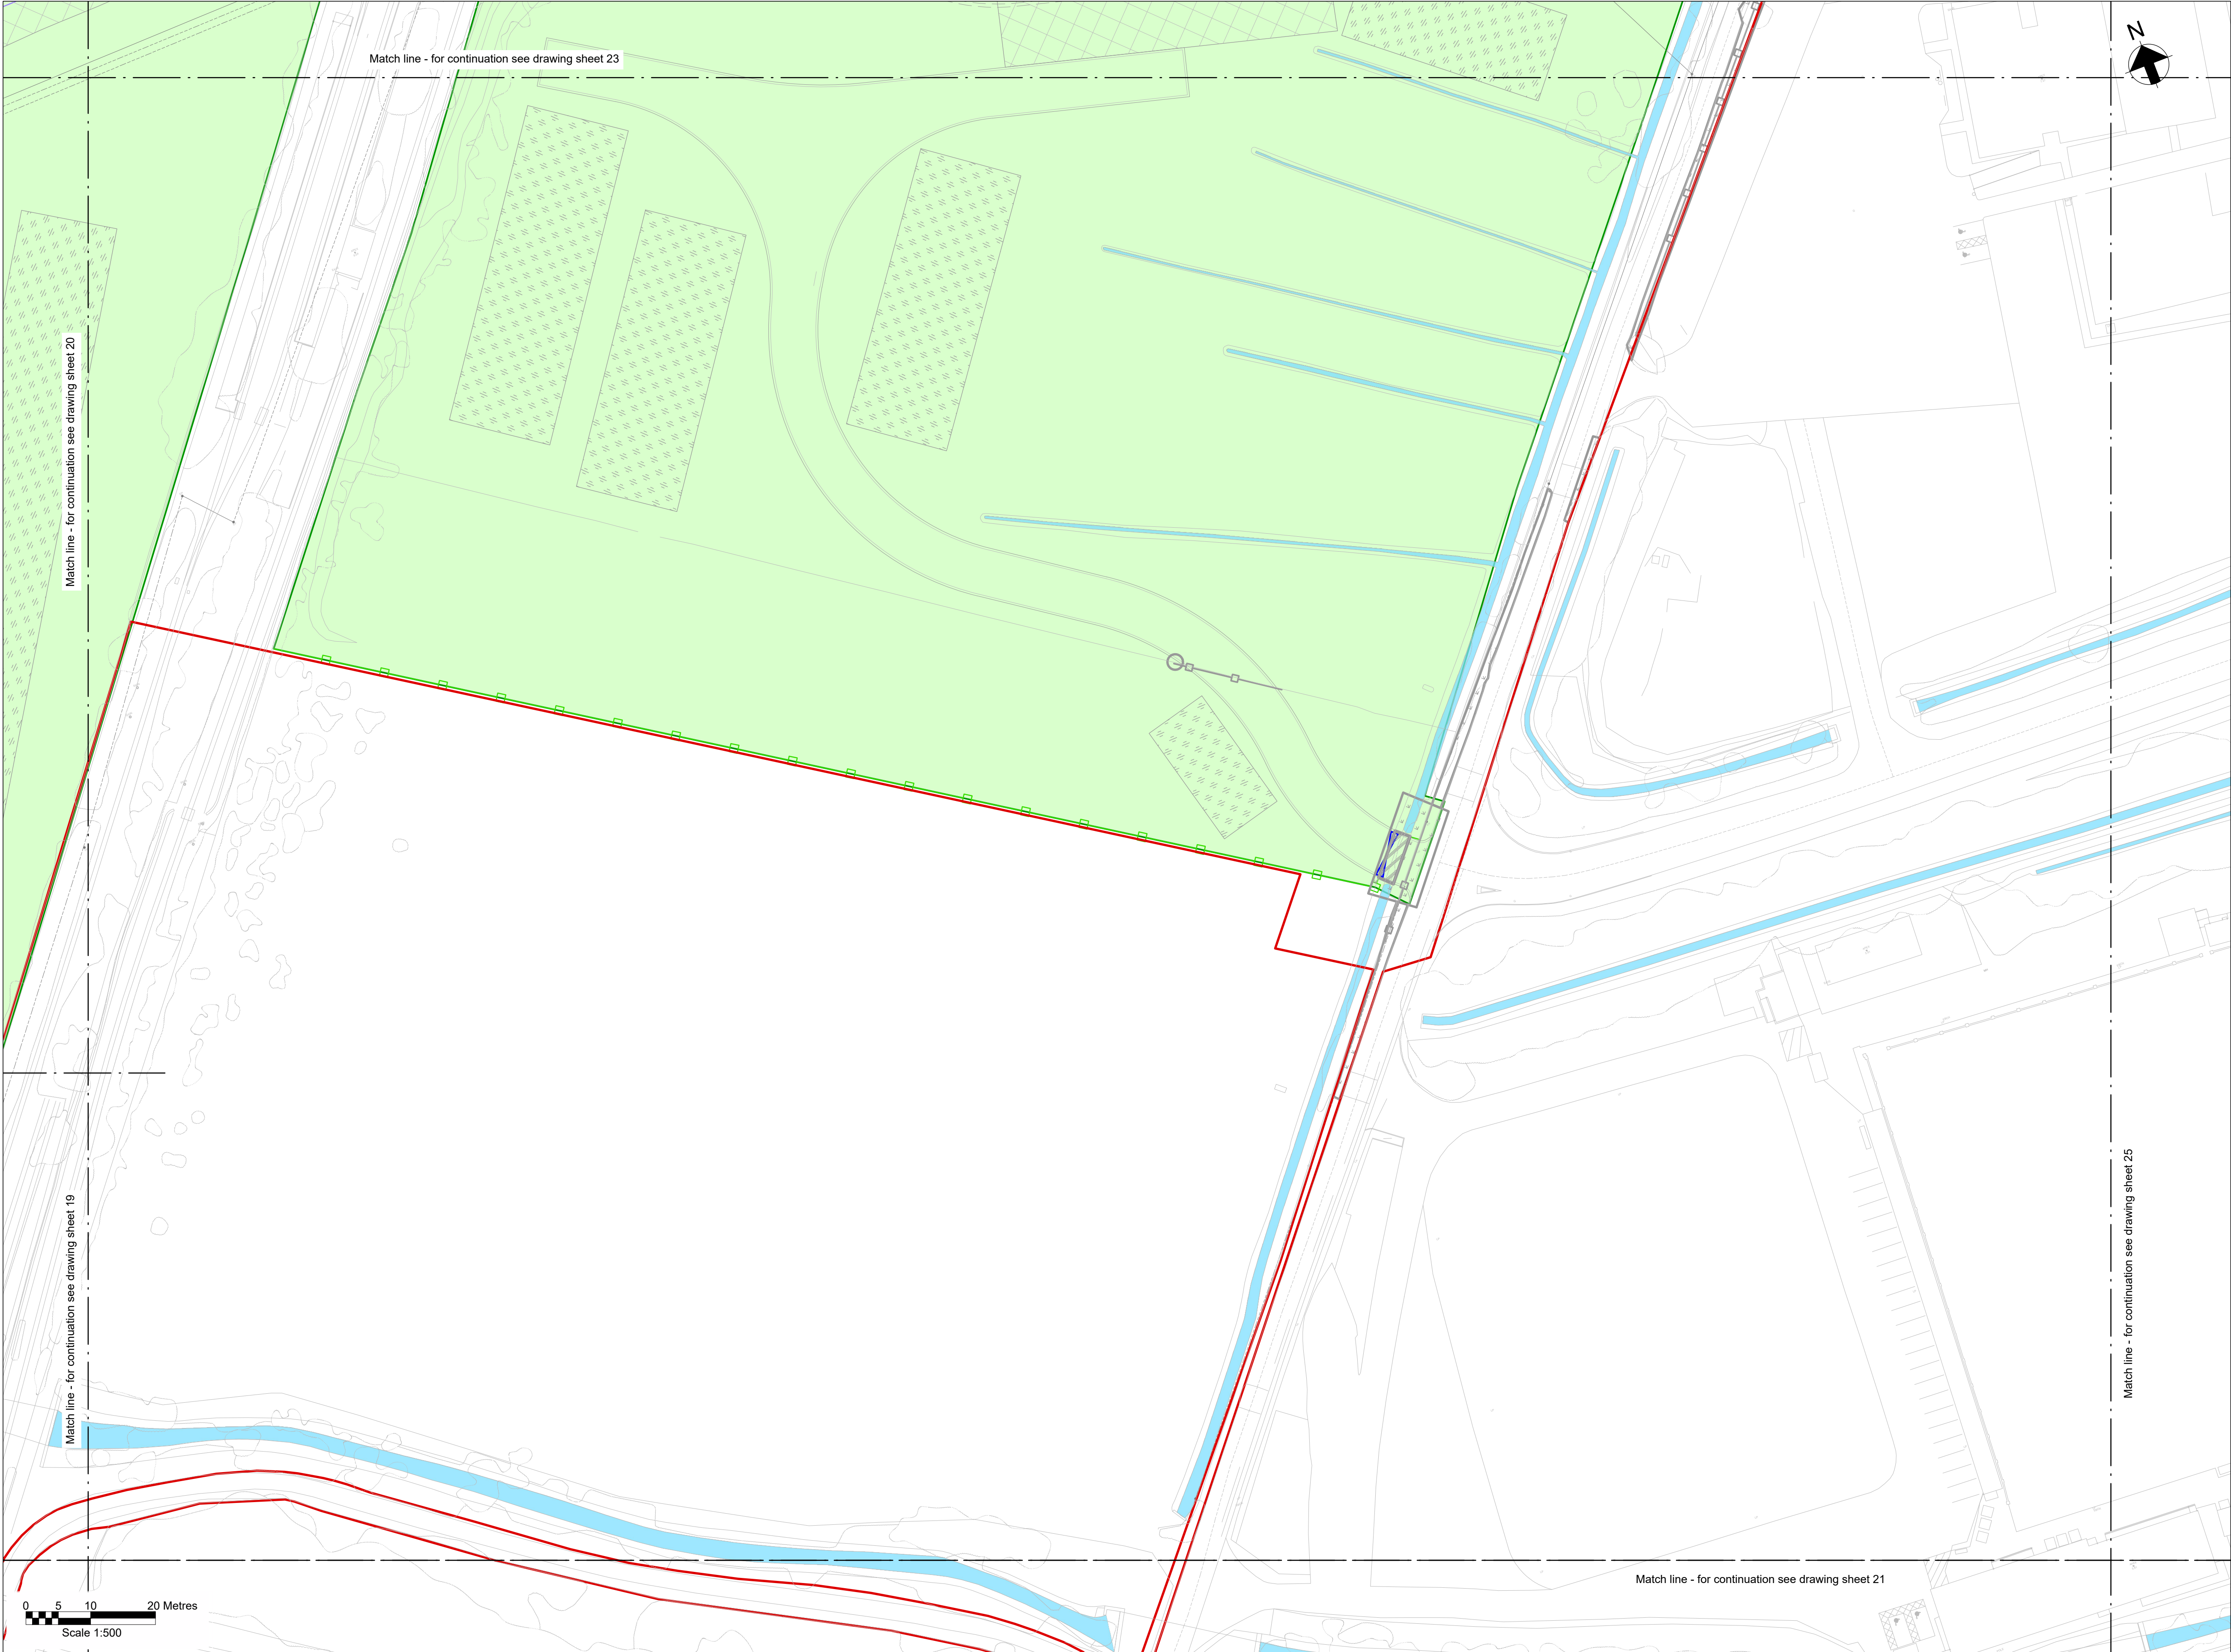

Key Plan

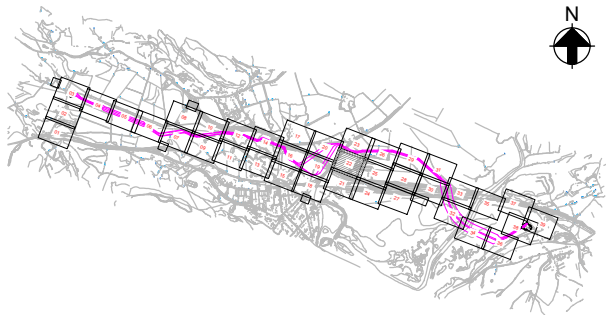

Notes

1. Do not scale from this drawing.
2. Drawing to be printed in colour.
3. All dimensions in metres unless otherwise stated.
4. All levels are in meters Above Ordnance Datum (mAOD).

Legend

- Red Line Boundary
- Construction working areas and associated activities
- Decommissioning Works Areas
- Existing structures to be removed
- Existing trees and vegetation
- Existing watercourse
- Existing overhead cables
- Proposed underground cable route (Only shown for context)
- Proposed access road and embankment (1:3 slope unless noted otherwise)
- Proposed works compounds
- Proposed stripped topsoil stockpiles
- Temporary post & wire fencing
- Temporary mesh fencing
- Temporary post & rail fencing
- Temporary stock proof fencing
- Temporary gate
- NG existing 400kV cable (underground)
- SPEN existing 132kV cable (underground)
- Proposed Ø450mm inspection chamber
- Proposed gully with grid type cover
- Proposed permanent drain headwall outfall
- Proposed temporary drain headwall outfall
- Bridges to be removed
- Street furniture to be removed
- Posts to be removed
- Road signs to be removed
- Gates to be removed
- Fences to be removed
- Ditches cleared
- Stone walls to be removed
- Kerbs to be removed
- Concrete to be removed
- Vegetation to be cleared
- Trees to be removed
- Large stones to be removed
- Railway to be removed

© Crown copyright and database rights 2023 Ordnance Survey 0100031673

This document is issued for the party which commissioned it and for specific purposes connected with the captioned project only. It should not be relied upon by any other party or used for any other purpose. We accept no responsibility for the consequences of this document being relied upon by any other party, or being used for any other purpose, or containing any error or omission which is due to an error or omission in data supplied to us by other parties.

Dwg Title:
Planning Drawings
Temporary Site Plans
Sheet 22

Site: Glaslyn Cable Uprating		A1 100%		CAD
Originator Dwg No: GLAS-ARUP-70-XX-DR-X-9072		Originators Proj.Ref: 295280-00		
NG Investment No:		Sheet No: 22	Total No. of Sheets 39	Issue E
NG Dwg No:				
Scale: 1:500				



nationalgrid

ARUP


J. MURPHY & SONS LTD
Hiview House, Highgate Road, London NW5 1TN

National Grid
National Grid plc, Warwick Technology Park, Gallows Hill, Warwick, CV34 6DA

8 Fitzroy Street London
W1T 4BJ, United Kingdom
Tel +44(0)20 7636 1531 Fax +44(0)20 7580 3924
www.arup.com

E	01/12/25	RA	RB	GT	Issued for Planning
D	10/11/25	RA	RB	GT	Issued for Planning
C	12/09/25	RA	RB	GT	Updated following NG comments
B	07/08/25	BA	RB	GT	Updated following NG comments
A	11/06/25	BA	GT	GT	Issued For Planning
ISSUE	DATE	DRAWN	CHECKED	APPROVED	REMARKS

Issued for Planning

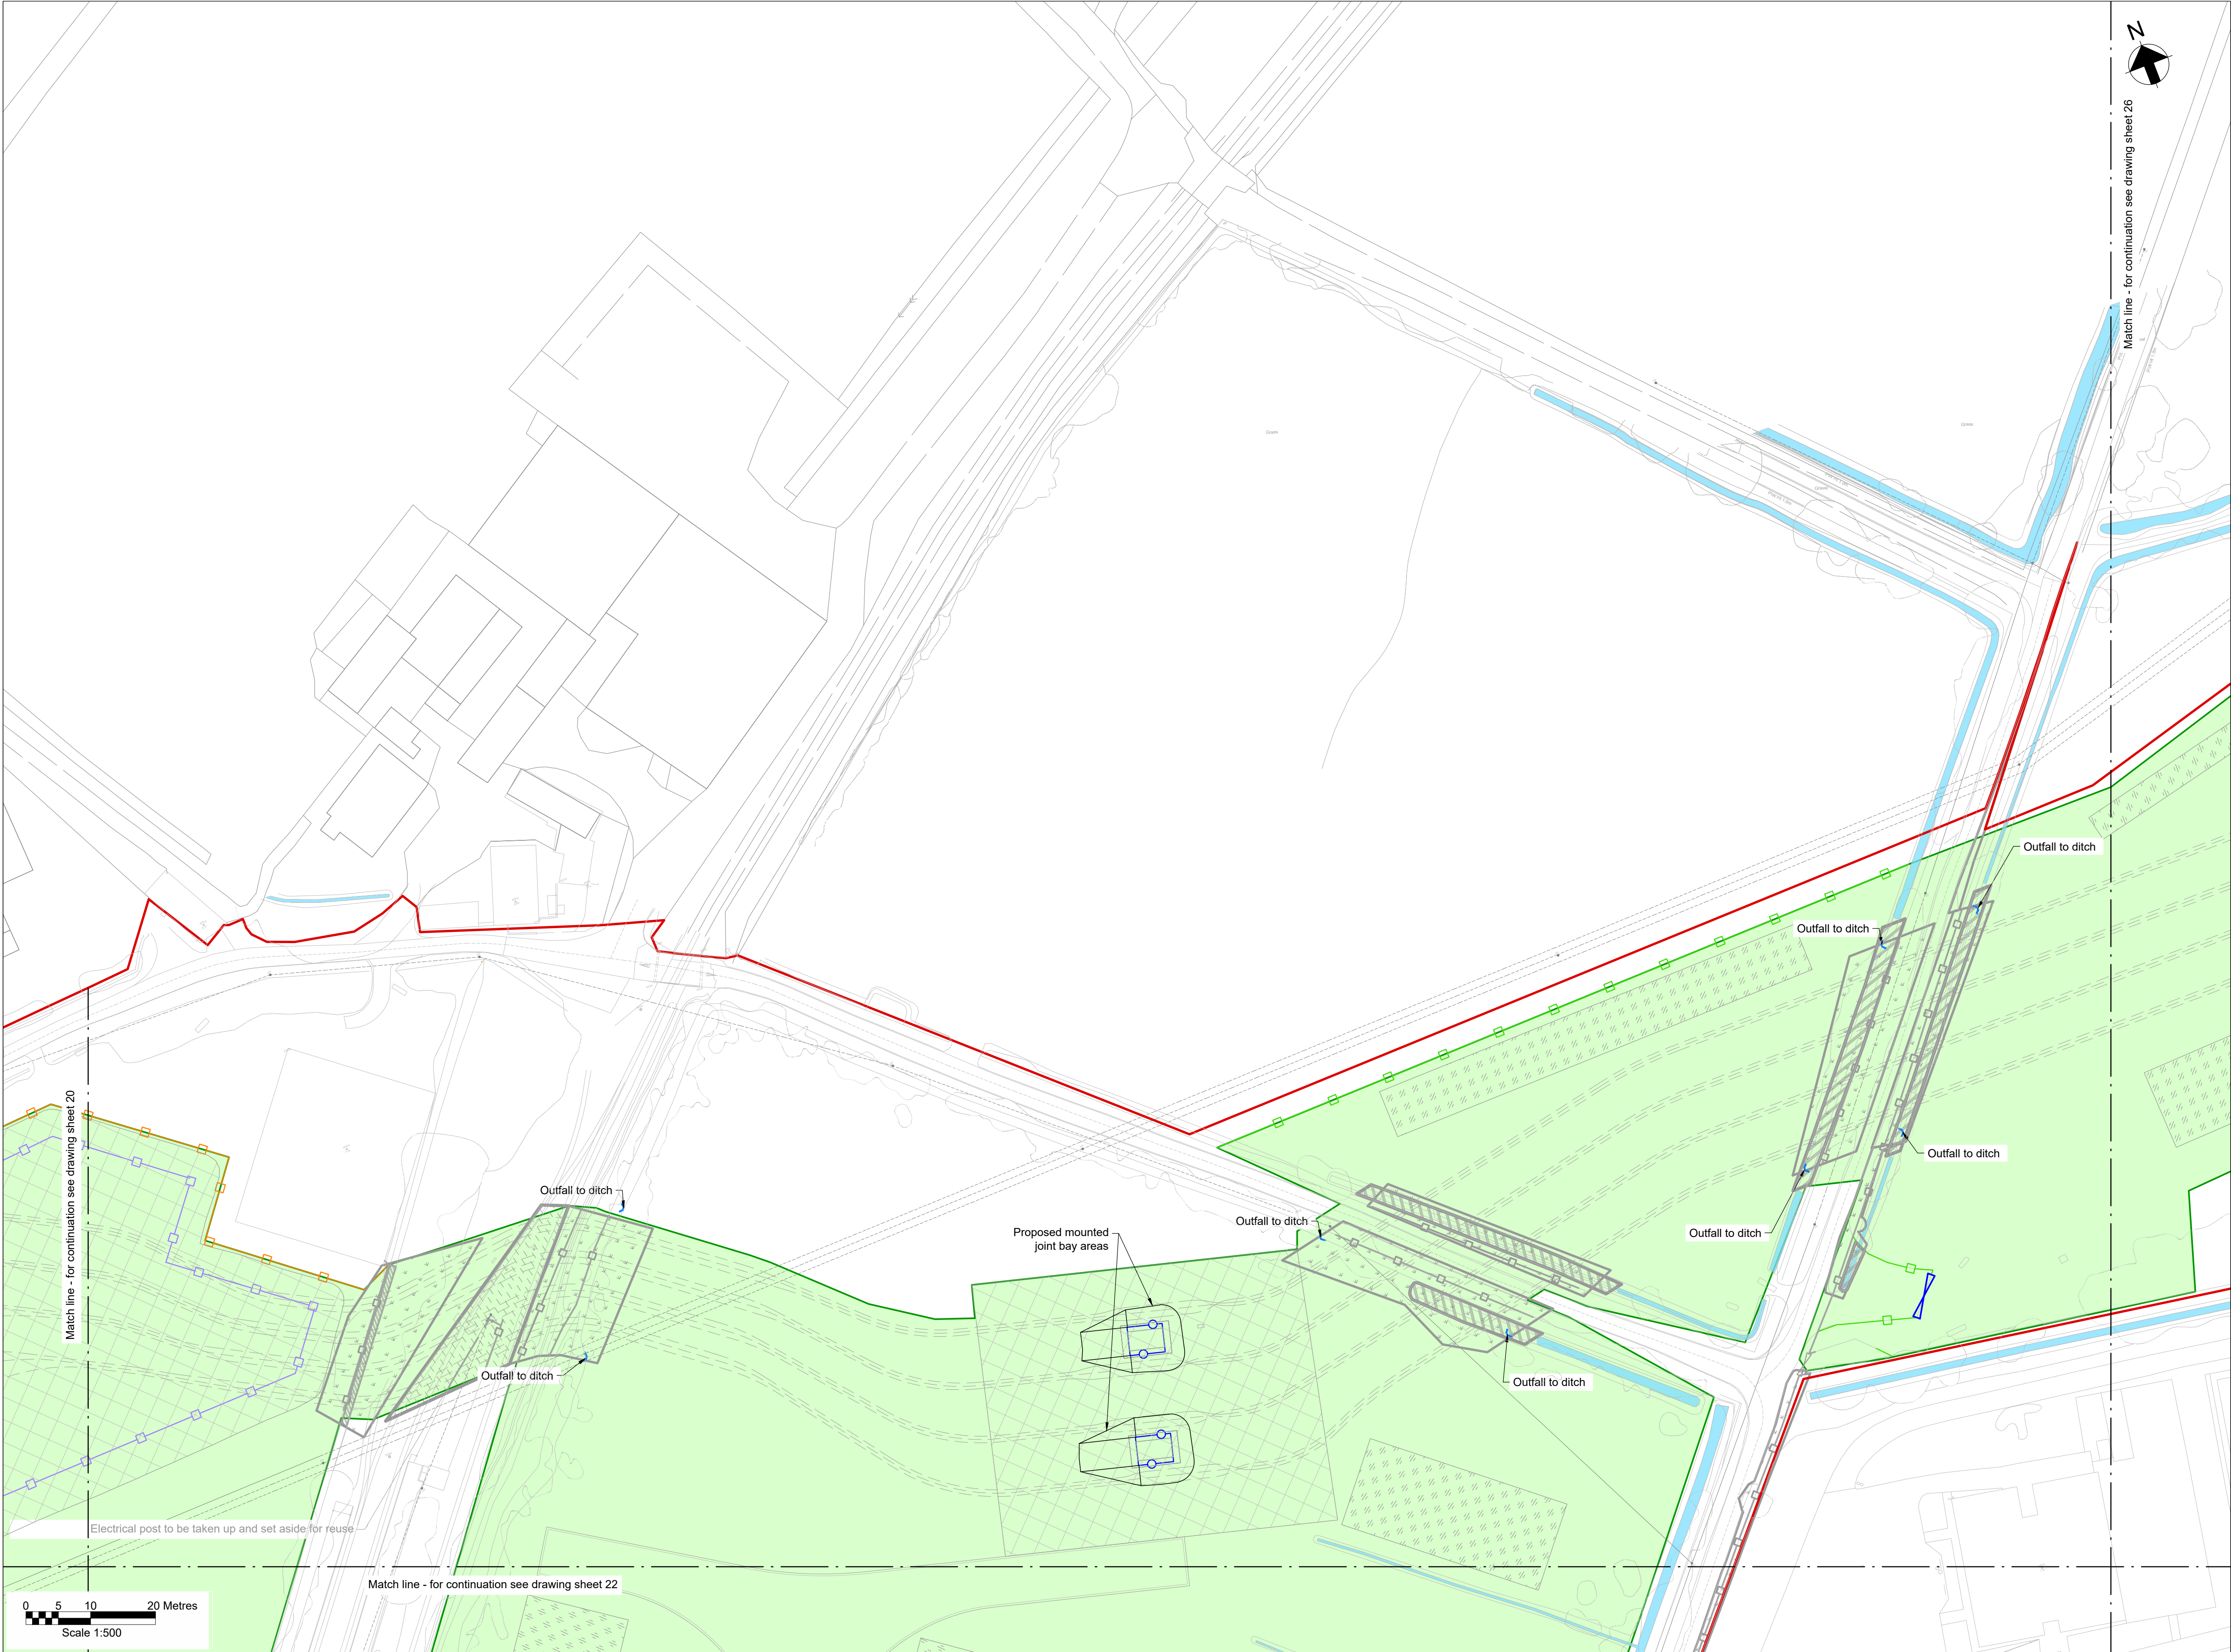


Key Plan

Notes

- Do not scale from this drawing.
- Drawing to be printed in colour.
- All dimensions in metres unless otherwise stated.
- All levels are in meters Above Ordnance Datum (mAOD).

Legend

Red Line Boundary	
Construction working areas and associated activities	
Decommissioning Works Areas	
Existing structures to be removed	
Existing trees and vegetation	
Existing watercourse	
Existing overhead cables	
Proposed underground cable route (Only shown for context)	
Proposed access road and embankment (1:3 slope unless noted otherwise)	
Proposed works compounds	
Proposed stripped topsoil stockpiles	
Temporary post & wire fencing	
Temporary mesh fencing	
Temporary post & rail fencing	
Temporary stock proof fencing	
Temporary gate	
NG existing 400kV cable (underground)	
SPEN existing 132kV cable (underground)	
Proposed Ø450mm inspection chamber	
Proposed gully with grid type cover	
Proposed permanent drain headwall outfall	
Proposed temporary drain headwall outfall	
Bridges to be removed	
Street furniture to be removed	
Posts to be removed	
Road signs to be removed	
Gates to be removed	
Fences to be removed	
Ditches cleared	
Stone walls to be removed	
Kerbs to be removed	
Concrete to be removed	
Vegetation to be cleared	
Trees to be removed	
Large stones to be removed	
Railway to be removed	

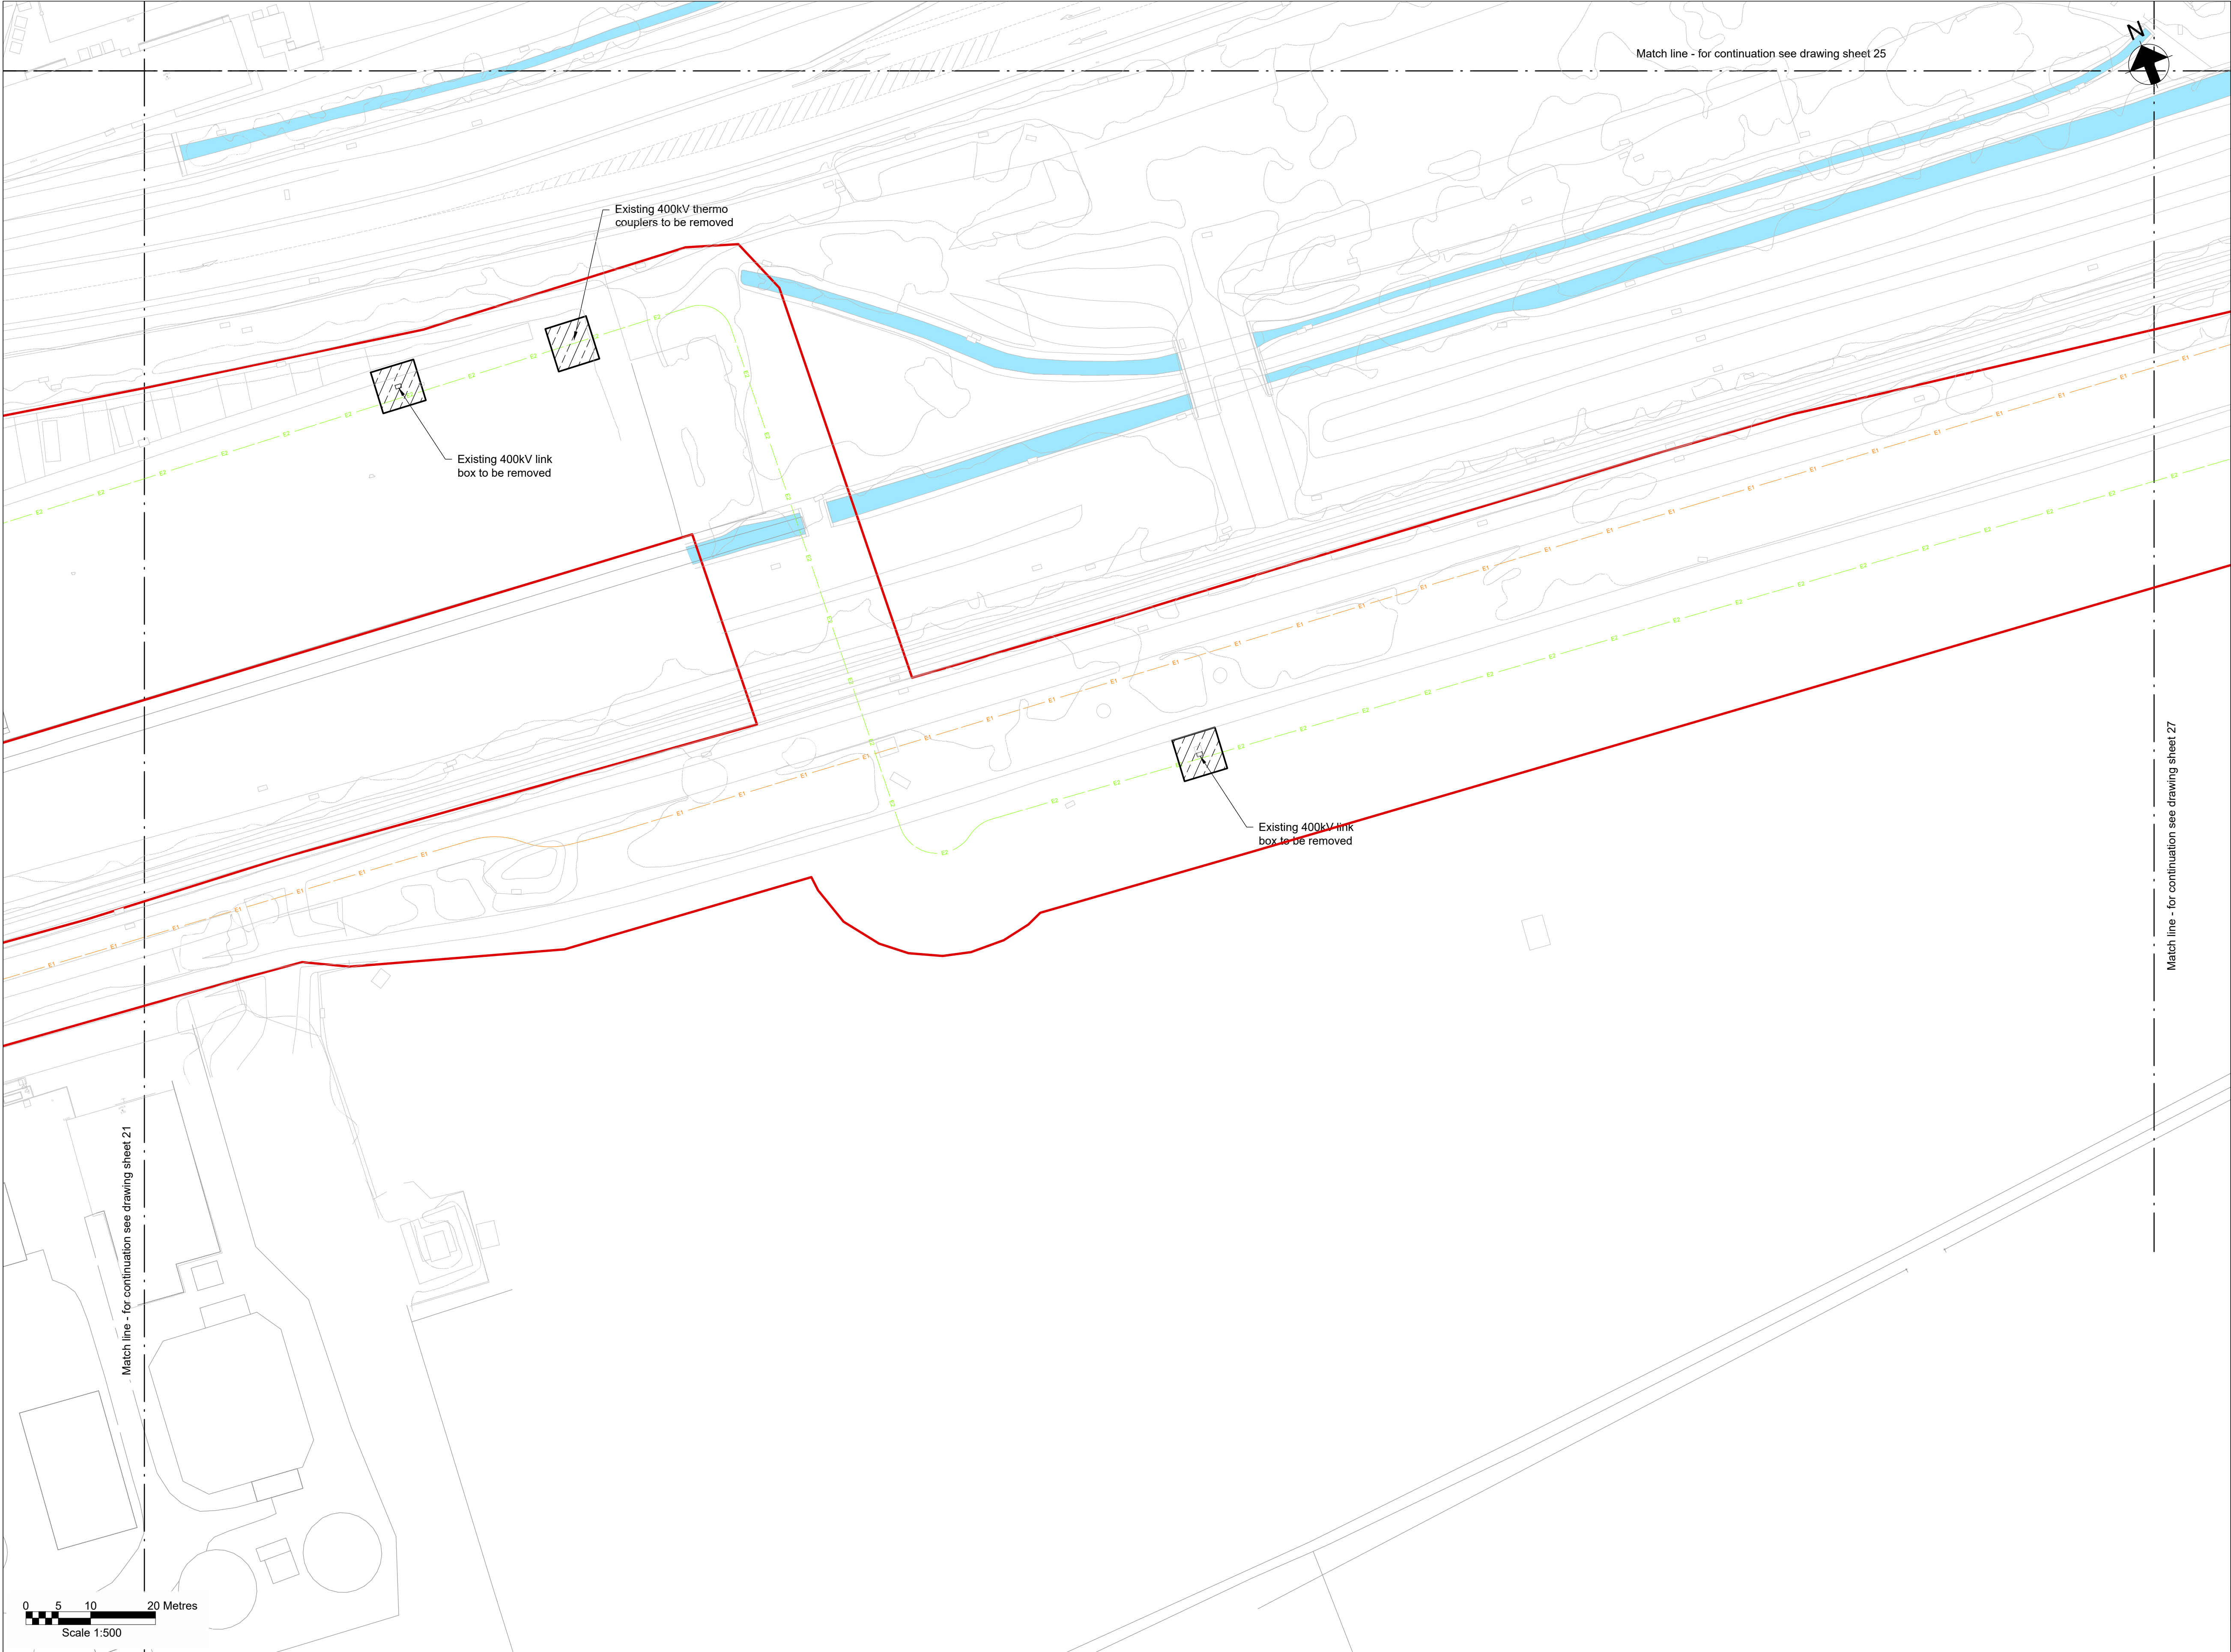


Key Plan

Notes

- Do not scale from this drawing.
- Drawing to be printed in colour.
- All dimensions in metres unless otherwise stated.
- All levels are in meters Above Ordnance Datum (mAOD).

Legend

Red Line Boundary	
Construction working areas and associated activities	
Decommissioning Works Areas	
Existing structures to be removed	
Existing trees and vegetation	
Existing watercourse	
Existing overhead cables	
Proposed underground cable route (Only shown for context)	
Proposed access road and embankment (1:3 slope unless noted otherwise)	
Proposed works compounds	
Proposed stripped topsoil stockpiles	
Temporary post & wire fencing	
Temporary mesh fencing	
Temporary post & rail fencing	
Temporary stock proof fencing	
Temporary gate	
NG existing 400kV cable (underground)	
SPEN existing 132kV cable (underground)	
Proposed Ø450mm inspection chamber	
Proposed gully with grid type cover	
Proposed permanent drain headwall outfall	
Proposed temporary drain headwall outfall	
Bridges to be removed	
Street furniture to be removed	
Posts to be removed	
Road signs to be removed	
Gates to be removed	
Fences to be removed	
Ditches cleared	
Stone walls to be removed	
Kerbs to be removed	
Concrete to be removed	
Vegetation to be cleared	
Trees to be removed	
Large stones to be removed	
Railway to be removed	

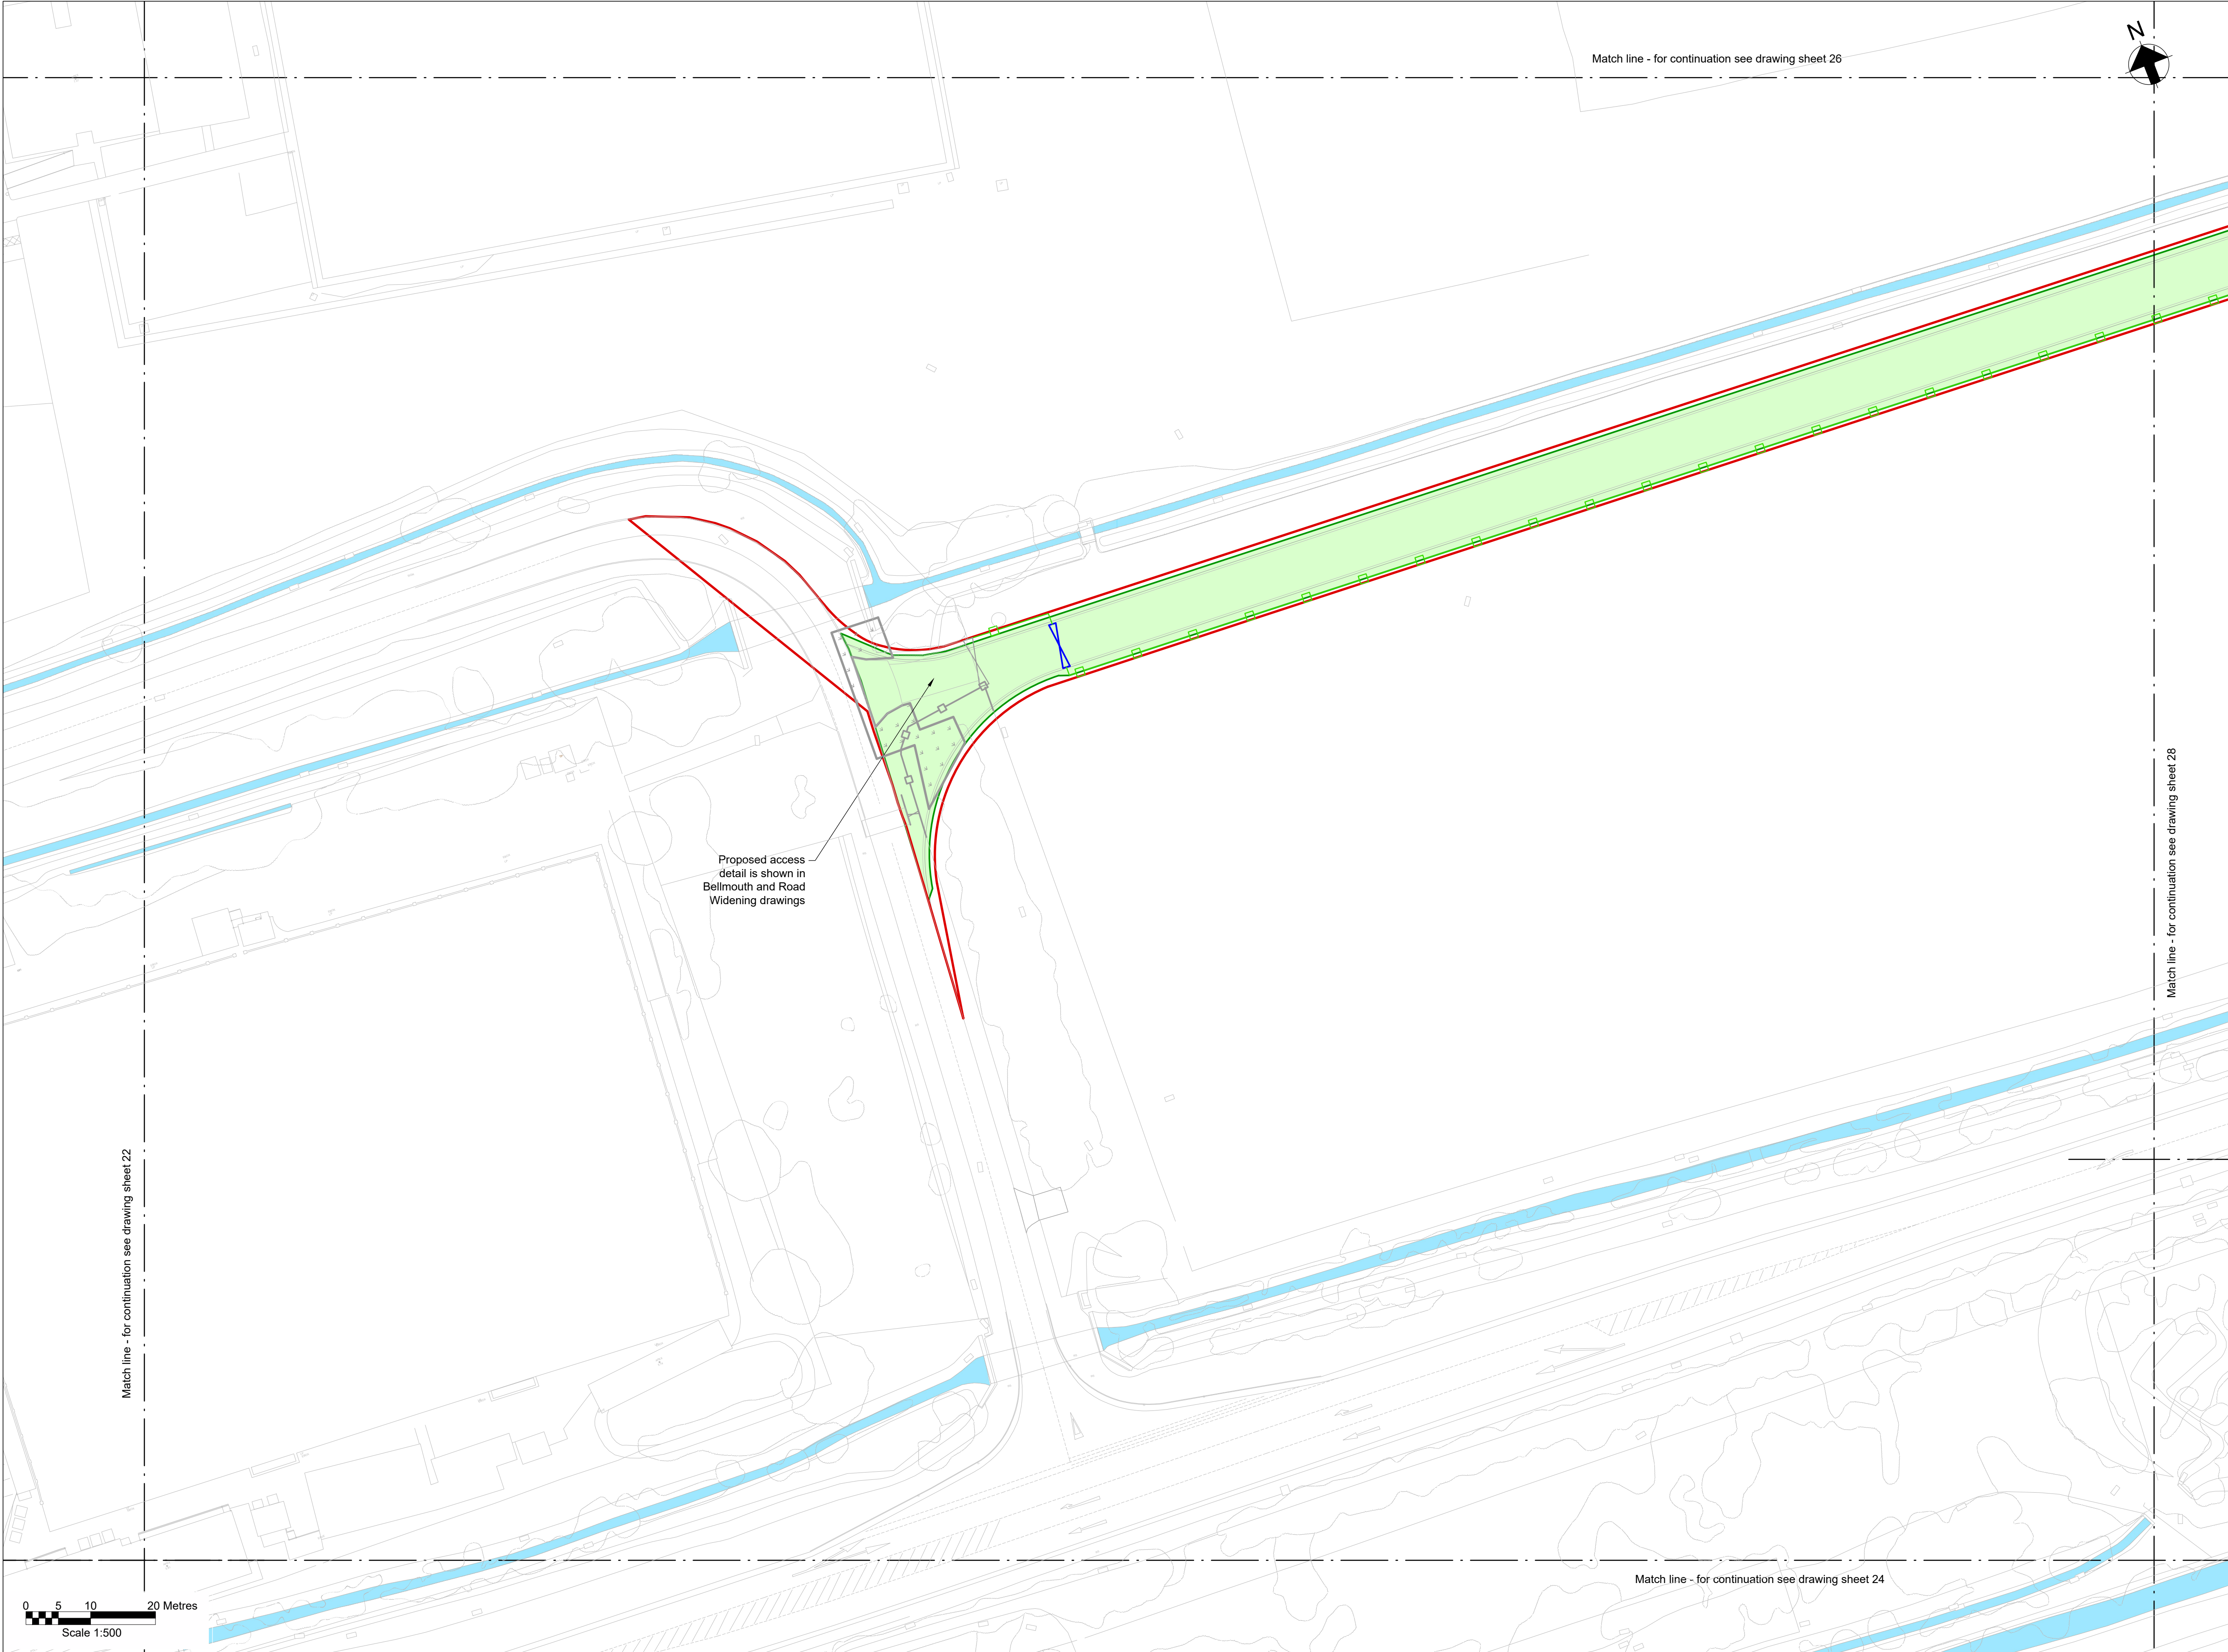

Key Plan

Notes

- Do not scale from this drawing.
- Drawing to be printed in colour.
- All dimensions in metres unless otherwise stated.
- All levels are in meters Above Ordnance Datum (mAOD).

Legend

Red Line Boundary	
Construction working areas and associated activities	
Decommissioning Works Areas	
Existing structures to be removed	
Existing trees and vegetation	
Existing watercourse	
Existing overhead cables	
Proposed underground cable route (Only shown for context)	
Proposed access road and embankment (1:3 slope unless noted otherwise)	
Proposed works compounds	
Proposed stripped topsoil stockpiles	
Temporary post & wire fencing	
Temporary mesh fencing	
Temporary post & rail fencing	
Temporary stock proof fencing	
Temporary gate	
NG existing 400kV cable (underground)	
SPEN existing 132kV cable (underground)	
Proposed Ø450mm inspection chamber	
Proposed gully with grid type cover	
Proposed permanent drain headwall outfall	
Proposed temporary drain headwall outfall	
Bridges to be removed	
Street furniture to be removed	
Posts to be removed	
Road signs to be removed	
Gates to be removed	
Fences to be removed	
Ditches cleared	
Stone walls to be removed	
Kerbs to be removed	
Concrete to be removed	
Vegetation to be cleared	
Trees to be removed	
Large stones to be removed	
Railway to be removed	



Key Plan

Notes

- Do not scale from this drawing.
- Drawing to be printed in colour.
- All dimensions in metres unless otherwise stated.
- All levels are in meters Above Ordnance Datum (mAOD).

Legend

Red Line Boundary

Construction working areas and associated activities

Decommissioning Works Areas

Existing structures to be removed

Existing trees and vegetation

Existing watercourse

Existing overhead cables

Proposed underground cable route (Only shown for context)

Proposed access road and embankment (1:3 slope unless noted otherwise)

Proposed works compounds

Proposed stripped topsoil stockpiles

Temporary post & wire fencing

Temporary mesh fencing

Temporary post & rail fencing

Temporary stock proof fencing

Temporary gate

NG existing 400kV cable (underground)

SPEN existing 132kV cable (underground)

Proposed Ø450mm inspection chamber

Proposed gully with grid type cover

Proposed permanent drain headwall outfall

Proposed temporary drain headwall outfall

Bridges to be removed

Street furniture to be removed

Posts to be removed

Road signs to be removed

Gates to be removed

Fences to be removed

Ditches cleared

Stone walls to be removed

Kerbs to be removed


Concrete to be removed

Vegetation to be cleared

Trees to be removed

Large stones to be removed

Railway to be removed

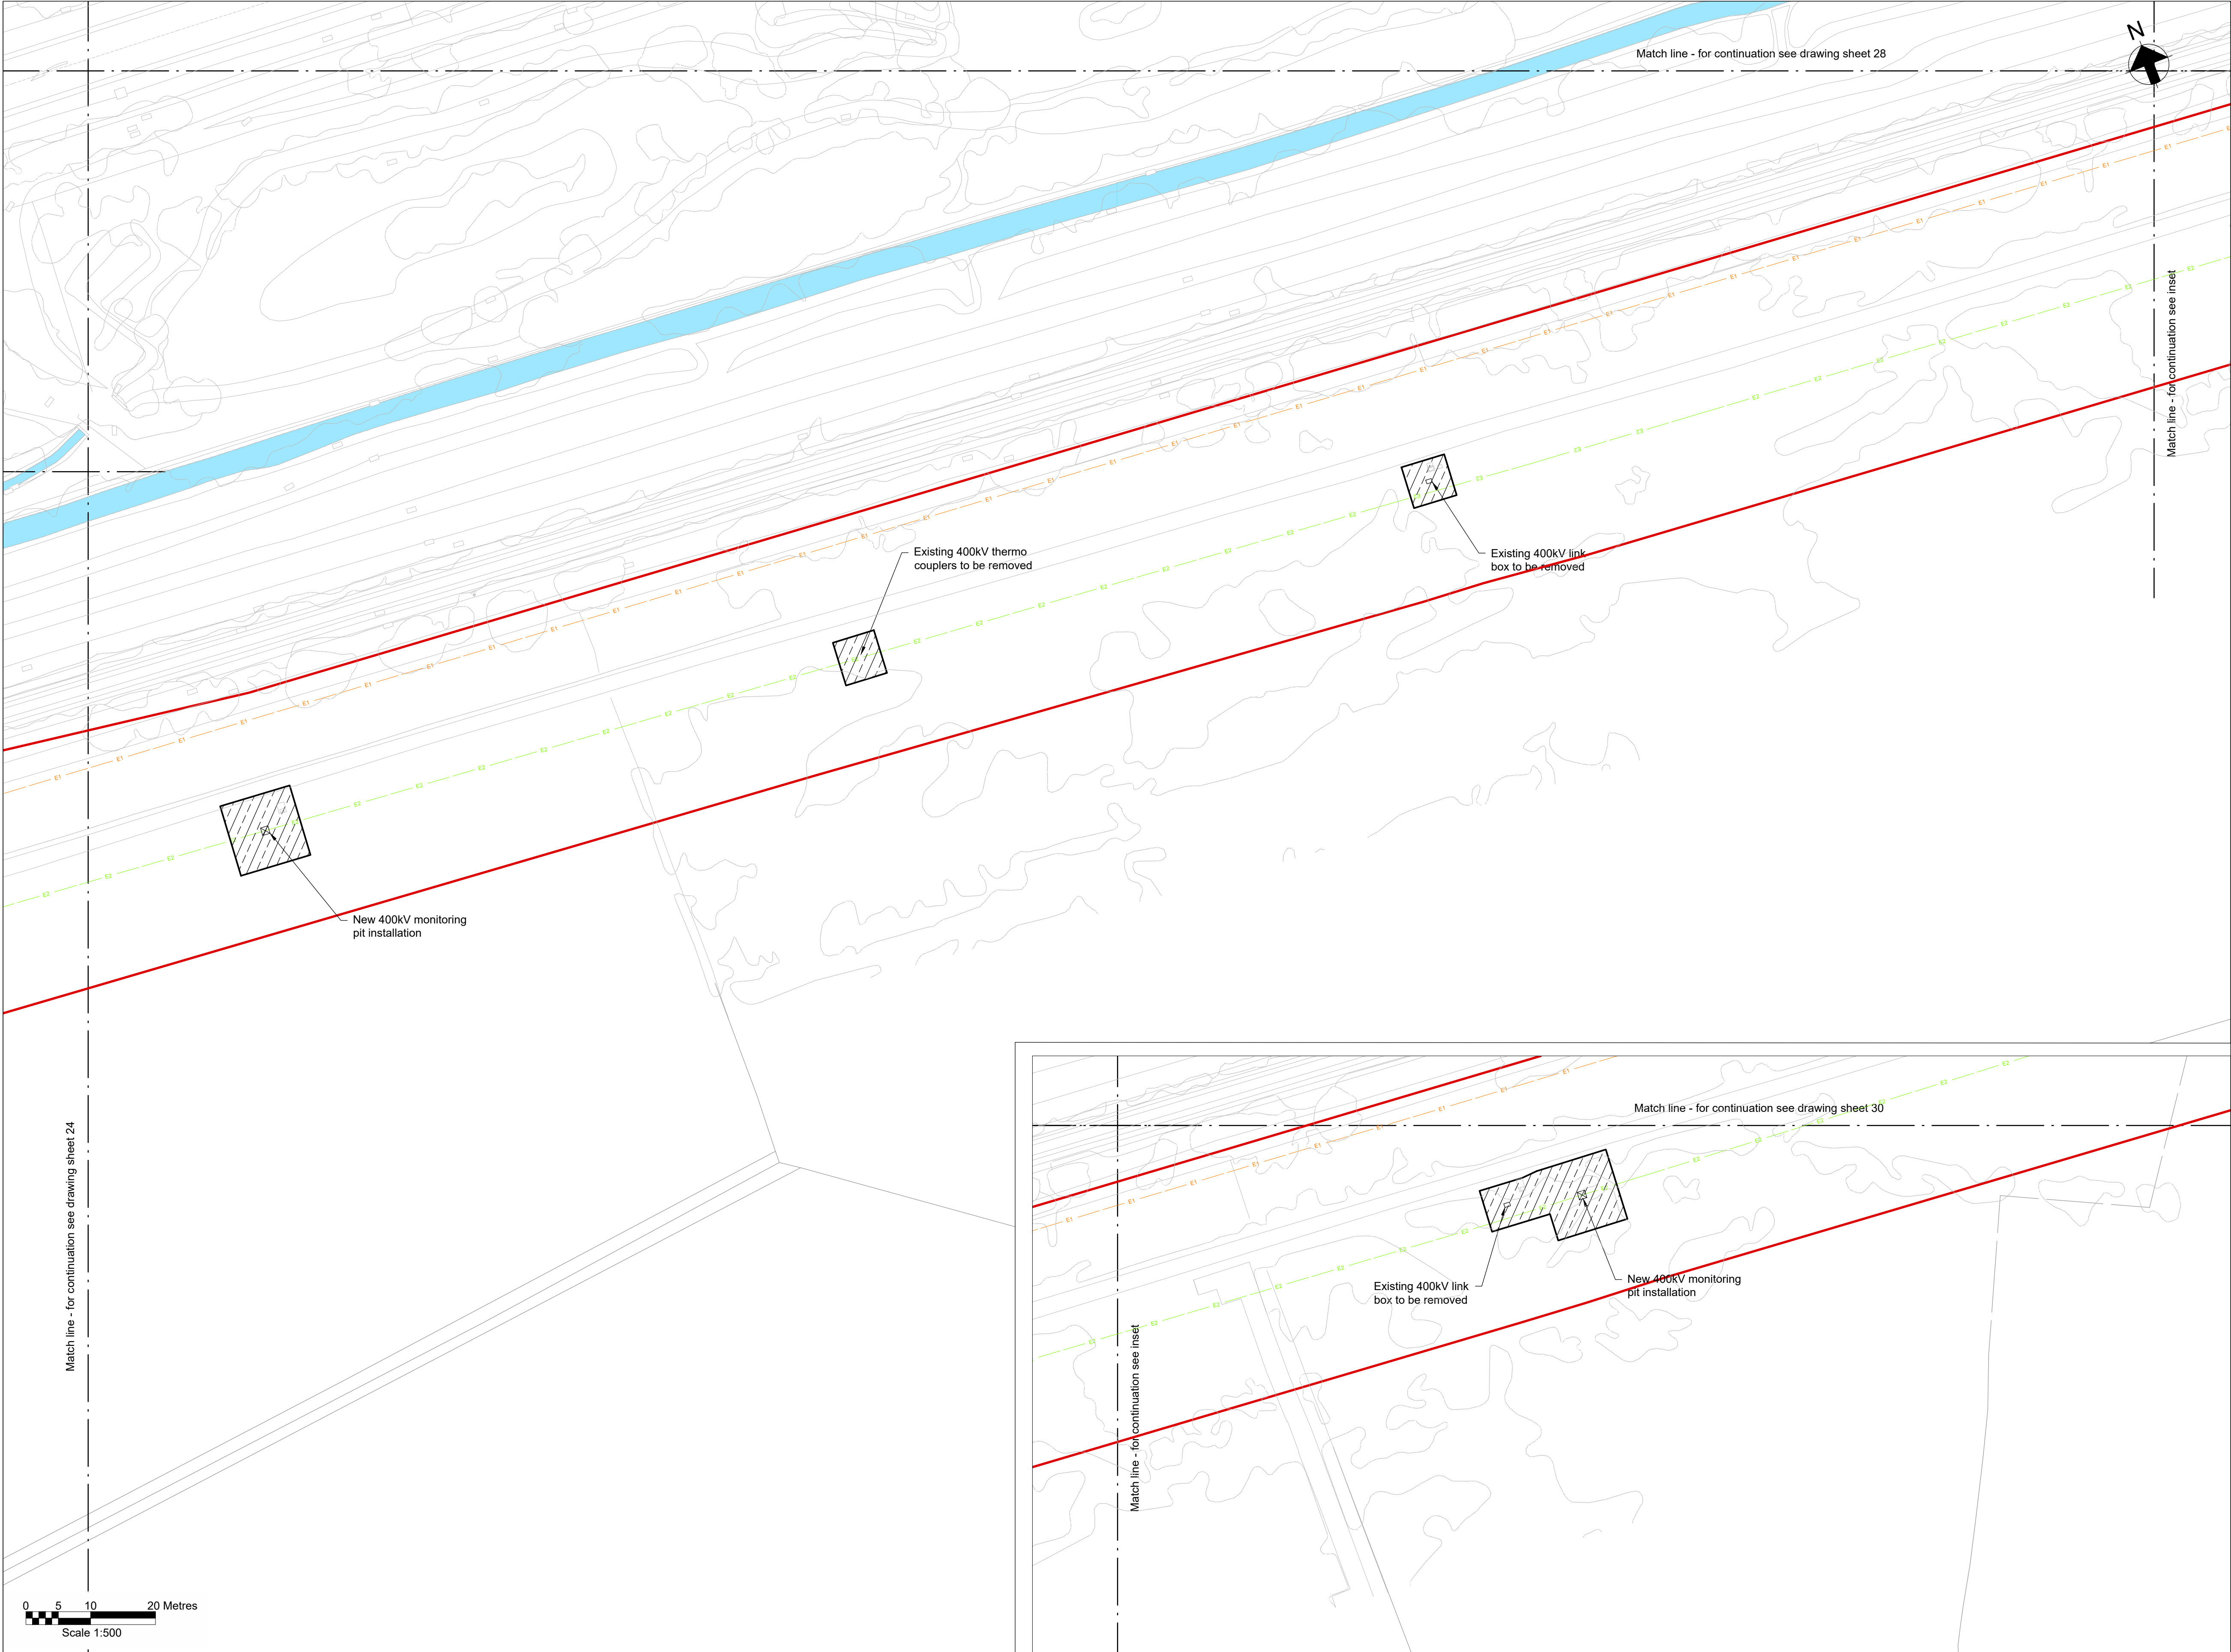


Key Plan

Notes

- Do not scale from this drawing.
- Drawing to be printed in colour.
- All dimensions in metres unless otherwise stated.
- All levels are in meters Above Ordnance Datum (mAOD).

Legend

Red Line Boundary	
Construction working areas and associated activities	
Decommissioning Works Areas	
Existing structures to be removed	
Existing trees and vegetation	
Existing watercourse	
Existing overhead cables	
Proposed underground cable route (Only shown for context)	
Proposed access road and embankment (1:3 slope unless noted otherwise)	
Proposed works compounds	
Proposed stripped topsoil stockpiles	
Temporary post & wire fencing	
Temporary mesh fencing	
Temporary post & rail fencing	
Temporary stock proof fencing	
Temporary gate	
NG existing 400kV cable (underground)	
SPEN existing 132kV cable (underground)	
Proposed Ø450mm inspection chamber	
Proposed gully with grid type cover	
Proposed permanent drain headwall outfall	
Proposed temporary drain headwall outfall	
Bridges to be removed	
Street furniture to be removed	
Posts to be removed	
Road signs to be removed	
Gates to be removed	
Fences to be removed	
Ditches cleared	
Stone walls to be removed	
Kerbs to be removed	
Concrete to be removed	
Vegetation to be cleared	
Trees to be removed	
Large stones to be removed	
Railway to be removed	

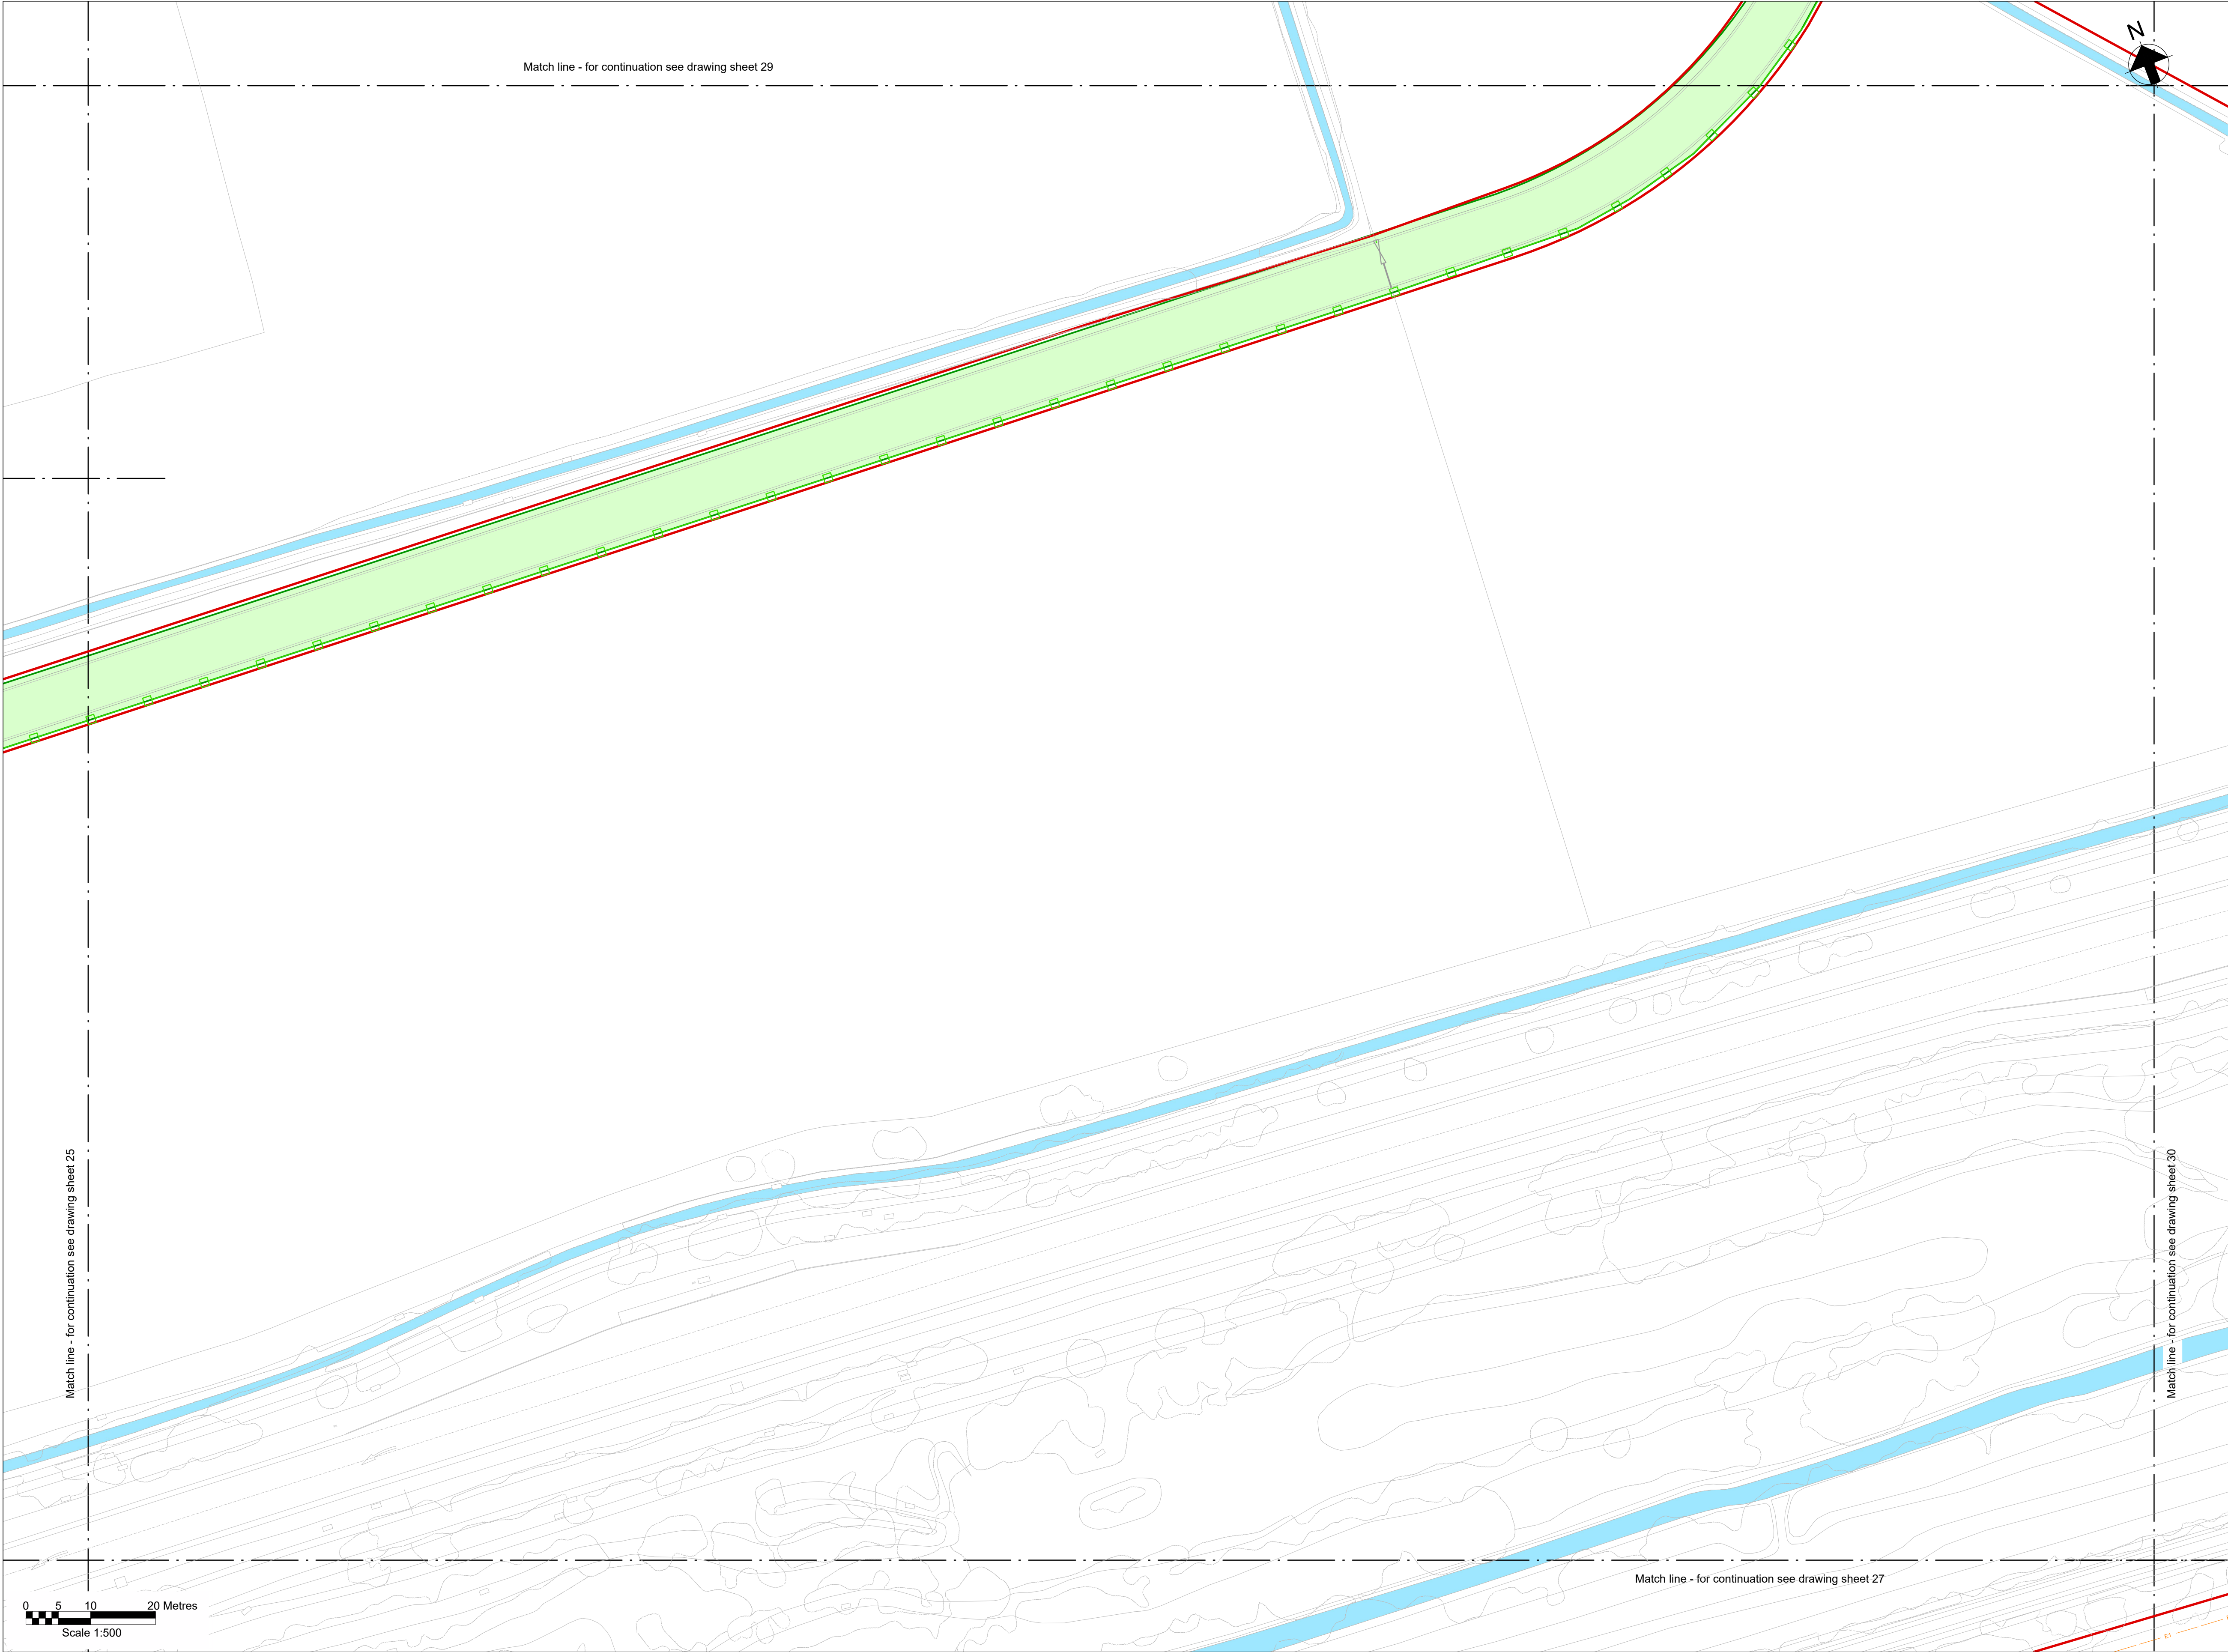


Key Plan

Notes


- Do not scale from this drawing.
- Drawing to be printed in colour.
- All dimensions in metres unless otherwise stated.
- All levels are in meters Above Ordnance Datum (mAOD).

Legend

Red Line Boundary	
Construction working areas and associated activities	
Decommissioning Works Areas	
Existing structures to be removed	
Existing trees and vegetation	
Existing watercourse	
Existing overhead cables	
Proposed underground cable route (Only shown for context)	
Proposed access road and embankment (1:3 slope unless noted otherwise)	
Proposed works compounds	
Proposed stripped topsoil stockpiles	
Temporary post & wire fencing	
Temporary mesh fencing	
Temporary post & rail fencing	
Temporary stock proof fencing	
Temporary gate	
NG existing 400kV cable (underground)	
SPEN existing 132kV cable (underground)	
Proposed Ø450mm inspection chamber	
Proposed gully with grid type cover	
Proposed permanent drain headwall outfall	
Proposed temporary drain headwall outfall	
Bridges to be removed	
Street furniture to be removed	
Posts to be removed	
Road signs to be removed	
Gates to be removed	
Fences to be removed	
Ditches cleared	
Stone walls to be removed	
Kerbs to be removed	
Concrete to be removed	
Vegetation to be cleared	
Trees to be removed	
Large stones to be removed	
Railway to be removed	

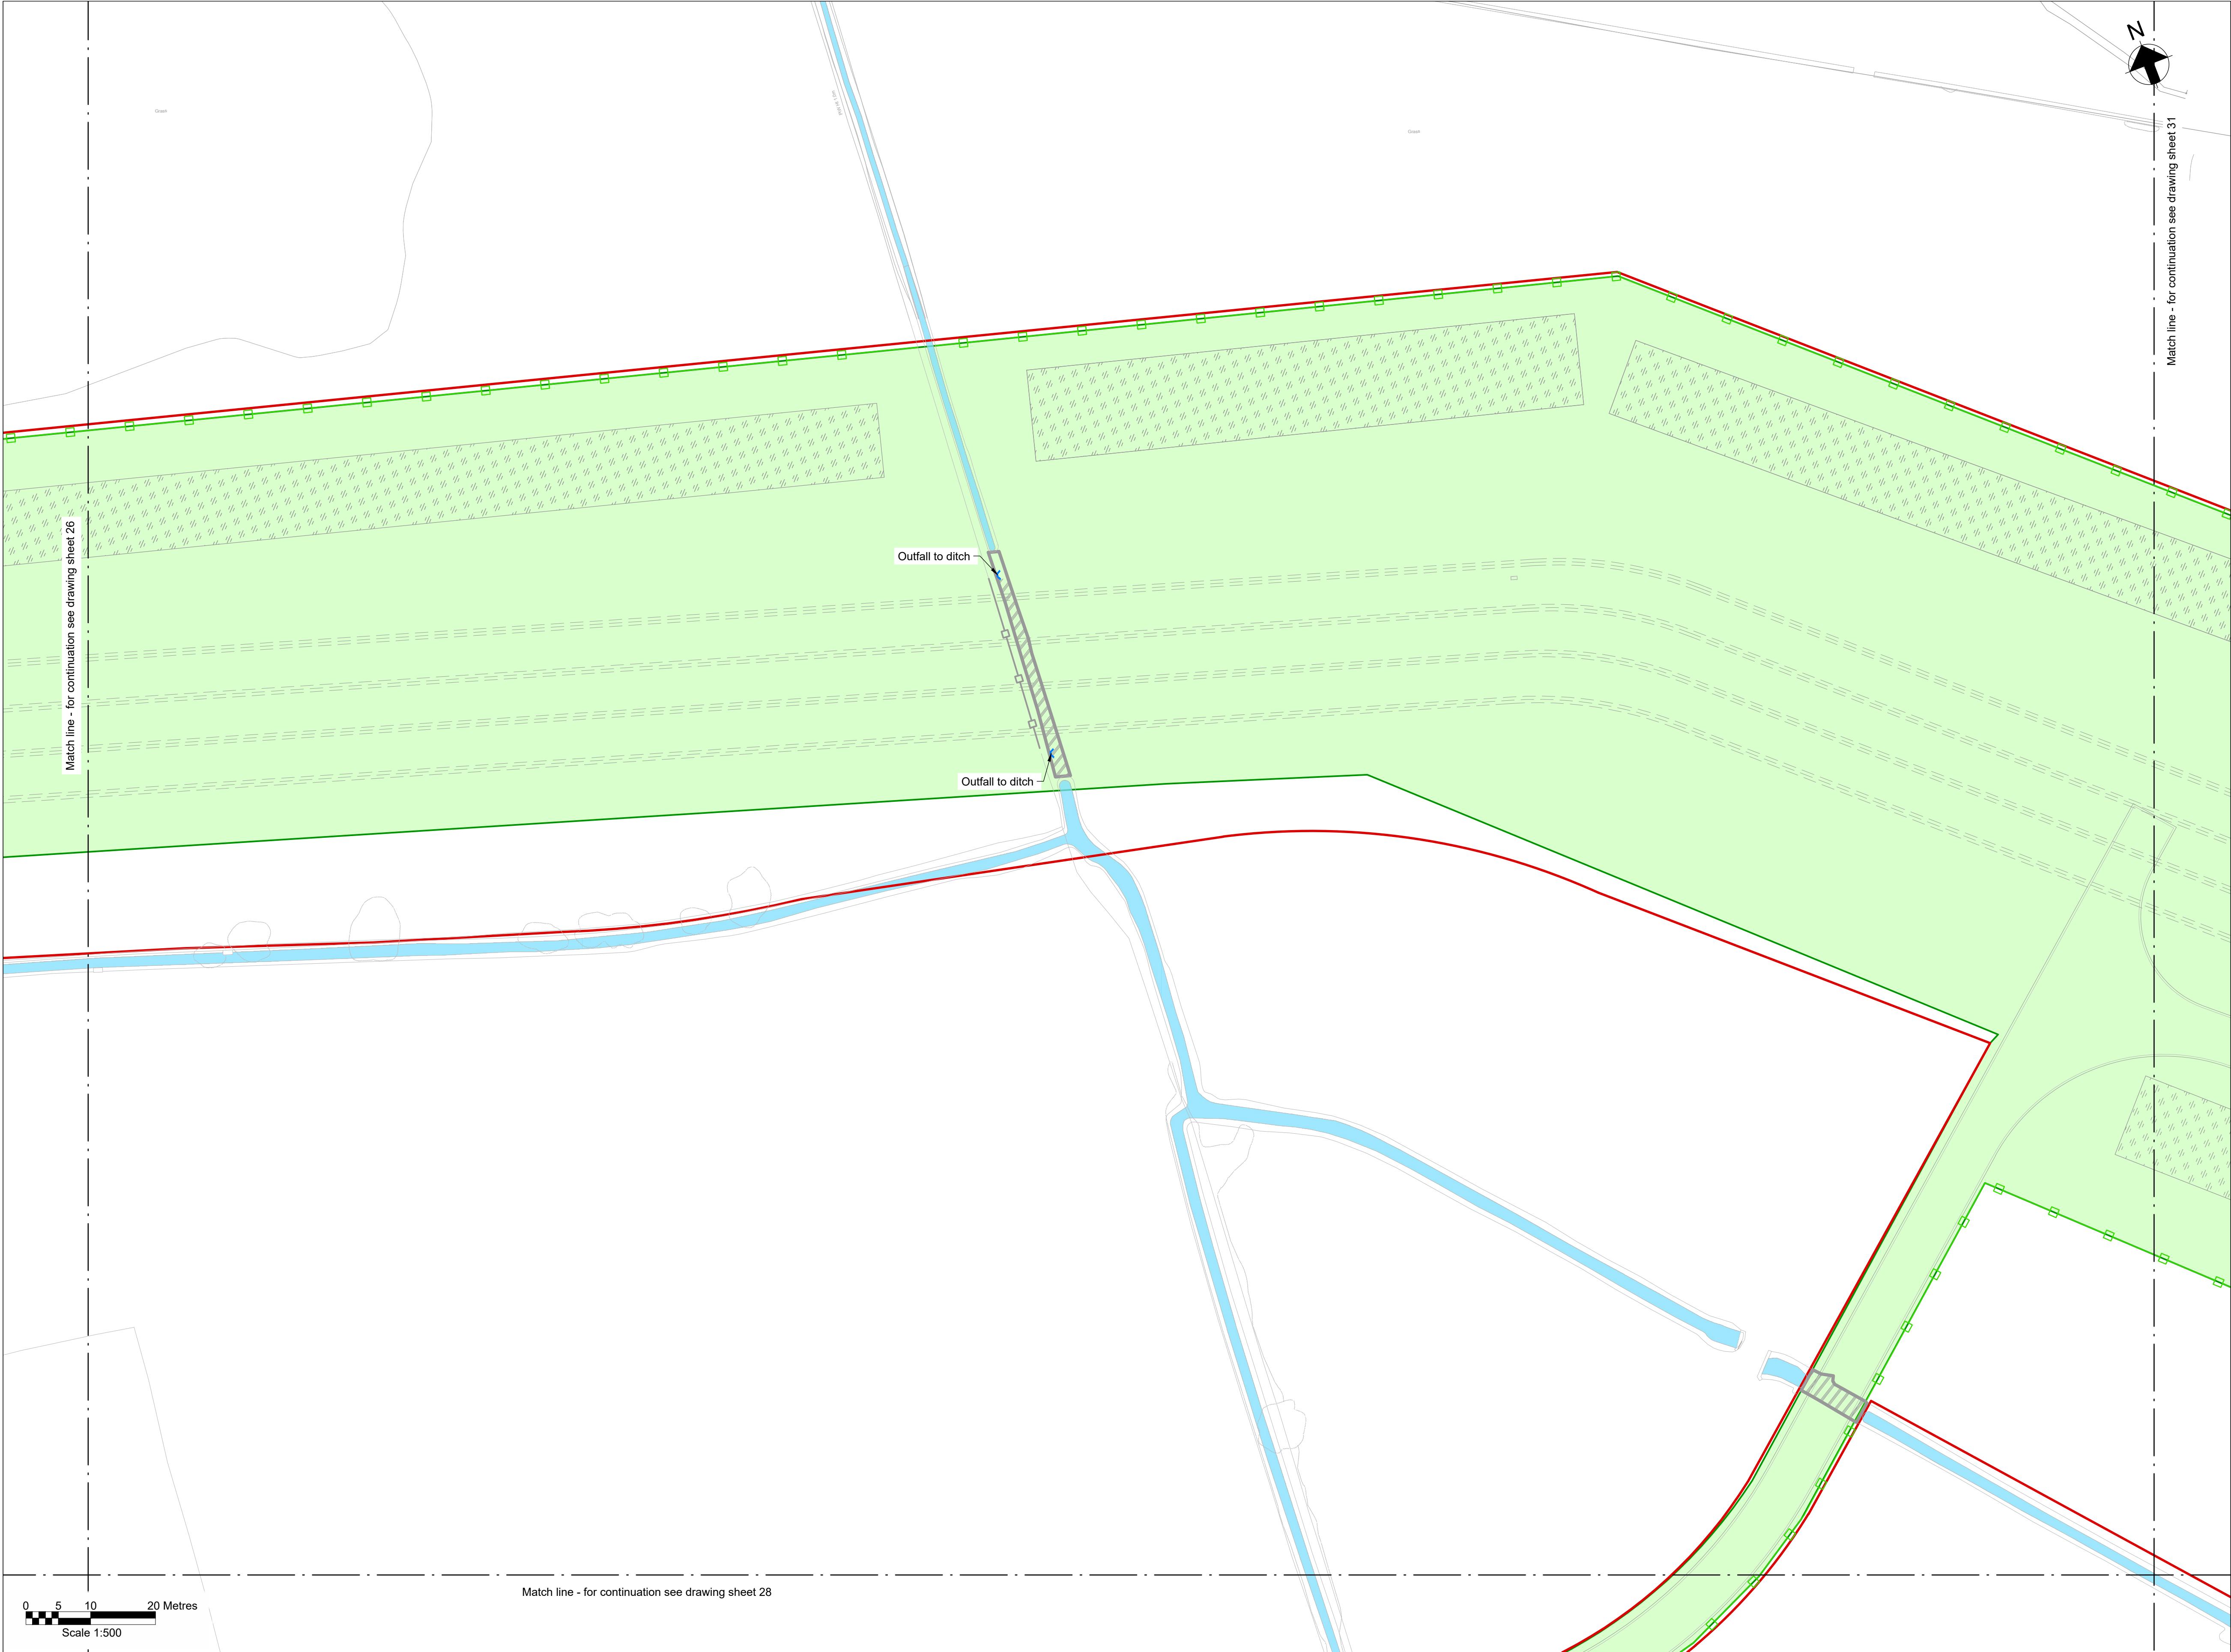

Key Plan

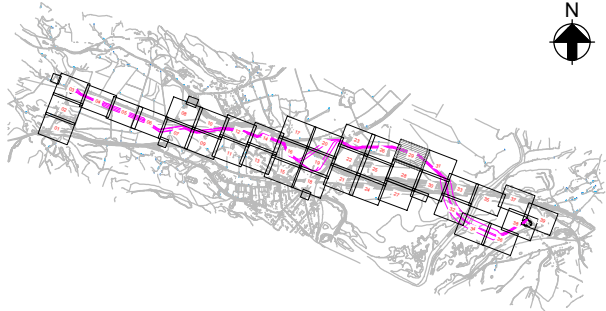

Notes

1. Do not scale from this drawing.
2. Drawing to be printed in colour.
3. All dimensions in metres unless otherwise stated.
4. All levels are in meters Above Ordnance Datum (mAOD).

Legend

- Red Line Boundary
- Construction working areas and associated activities
- Decommissioning Works Areas
- Existing structures to be removed
- Existing trees and vegetation
- Existing watercourse
- Existing overhead cables
- Proposed underground cable route (Only shown for context)
- Proposed access road and embankment (1:3 slope unless noted otherwise)
- Proposed works compounds
- Proposed stripped topsoil stockpiles
- Temporary post & wire fencing
- Temporary mesh fencing
- Temporary post & rail fencing
- Temporary stock proof fencing
- Temporary gate
- NG existing 400kV cable (underground)
- SPEN existing 132kV cable (underground)
- Proposed Ø450mm inspection chamber
- Proposed gully with grid type cover
- Proposed permanent drain headwall outfall
- Proposed temporary drain headwall outfall
- Bridges to be removed
- Street furniture to be removed
- Posts to be removed
- Road signs to be removed
- Gates to be removed
- Fences to be removed
- Ditches cleared
- Stone walls to be removed
- Kerbs to be removed
- Concrete to be removed
- Vegetation to be cleared
- Trees to be removed
- Large stones to be removed
- Railway to be removed

© Crown copyright and database rights 2023 Ordnance Survey 0100031673

This document is issued for the party which commissioned it and for specific purposes connected with the captioned project only. It should not be relied upon by any other party or used for any other purpose. We accept no responsibility for the consequences of this document being relied upon by any other party, or being used for any other purpose, or containing any error or omission which is due to an error or omission in data supplied to us by other parties.

Dwg Title:
Planning Drawings
Temporary Site Plans
Sheet 29

Site: Glaslyn Cable Uprating		A1 100%	CAD
Originator Dwg No: GLAS-ARUP-70-XX-DR-X-9079		Originators Proj.Ref:	295280-00
NG Investment No:		Sheet No:	
NG Dwg No:		Total No. of Sheets	Issue
Scale: 1:500		29	39 E



nationalgrid

ARUP


J. MURPHY & SONS LTD
Hiview House, Highgate Road, London NW5 1TN

National Grid
National Grid plc, Warwick Technology Park, Gallows Hill, Warwick, CV34 6DA


8 Fitzroy Street London
W1T 4BJ, United Kingdom
Tel +44(0)20 7636 1531 Fax +44(0)20 7580 3924
www.arup.com

E	01/12/25	RA	RB	GT	Issued for Planning
D	10/11/25	RA	RB	GT	Issued for Planning
C	12/09/25	RA	RB	GT	Updated following NG comments
B	07/08/25	BA	RB	GT	Updated following NG comments
A	11/06/25	BA	GT	GT	Issued For Planning
ISSUE	DATE	DRAWN	CHECKED	APPROVED	REMARKS

Issued for Planning

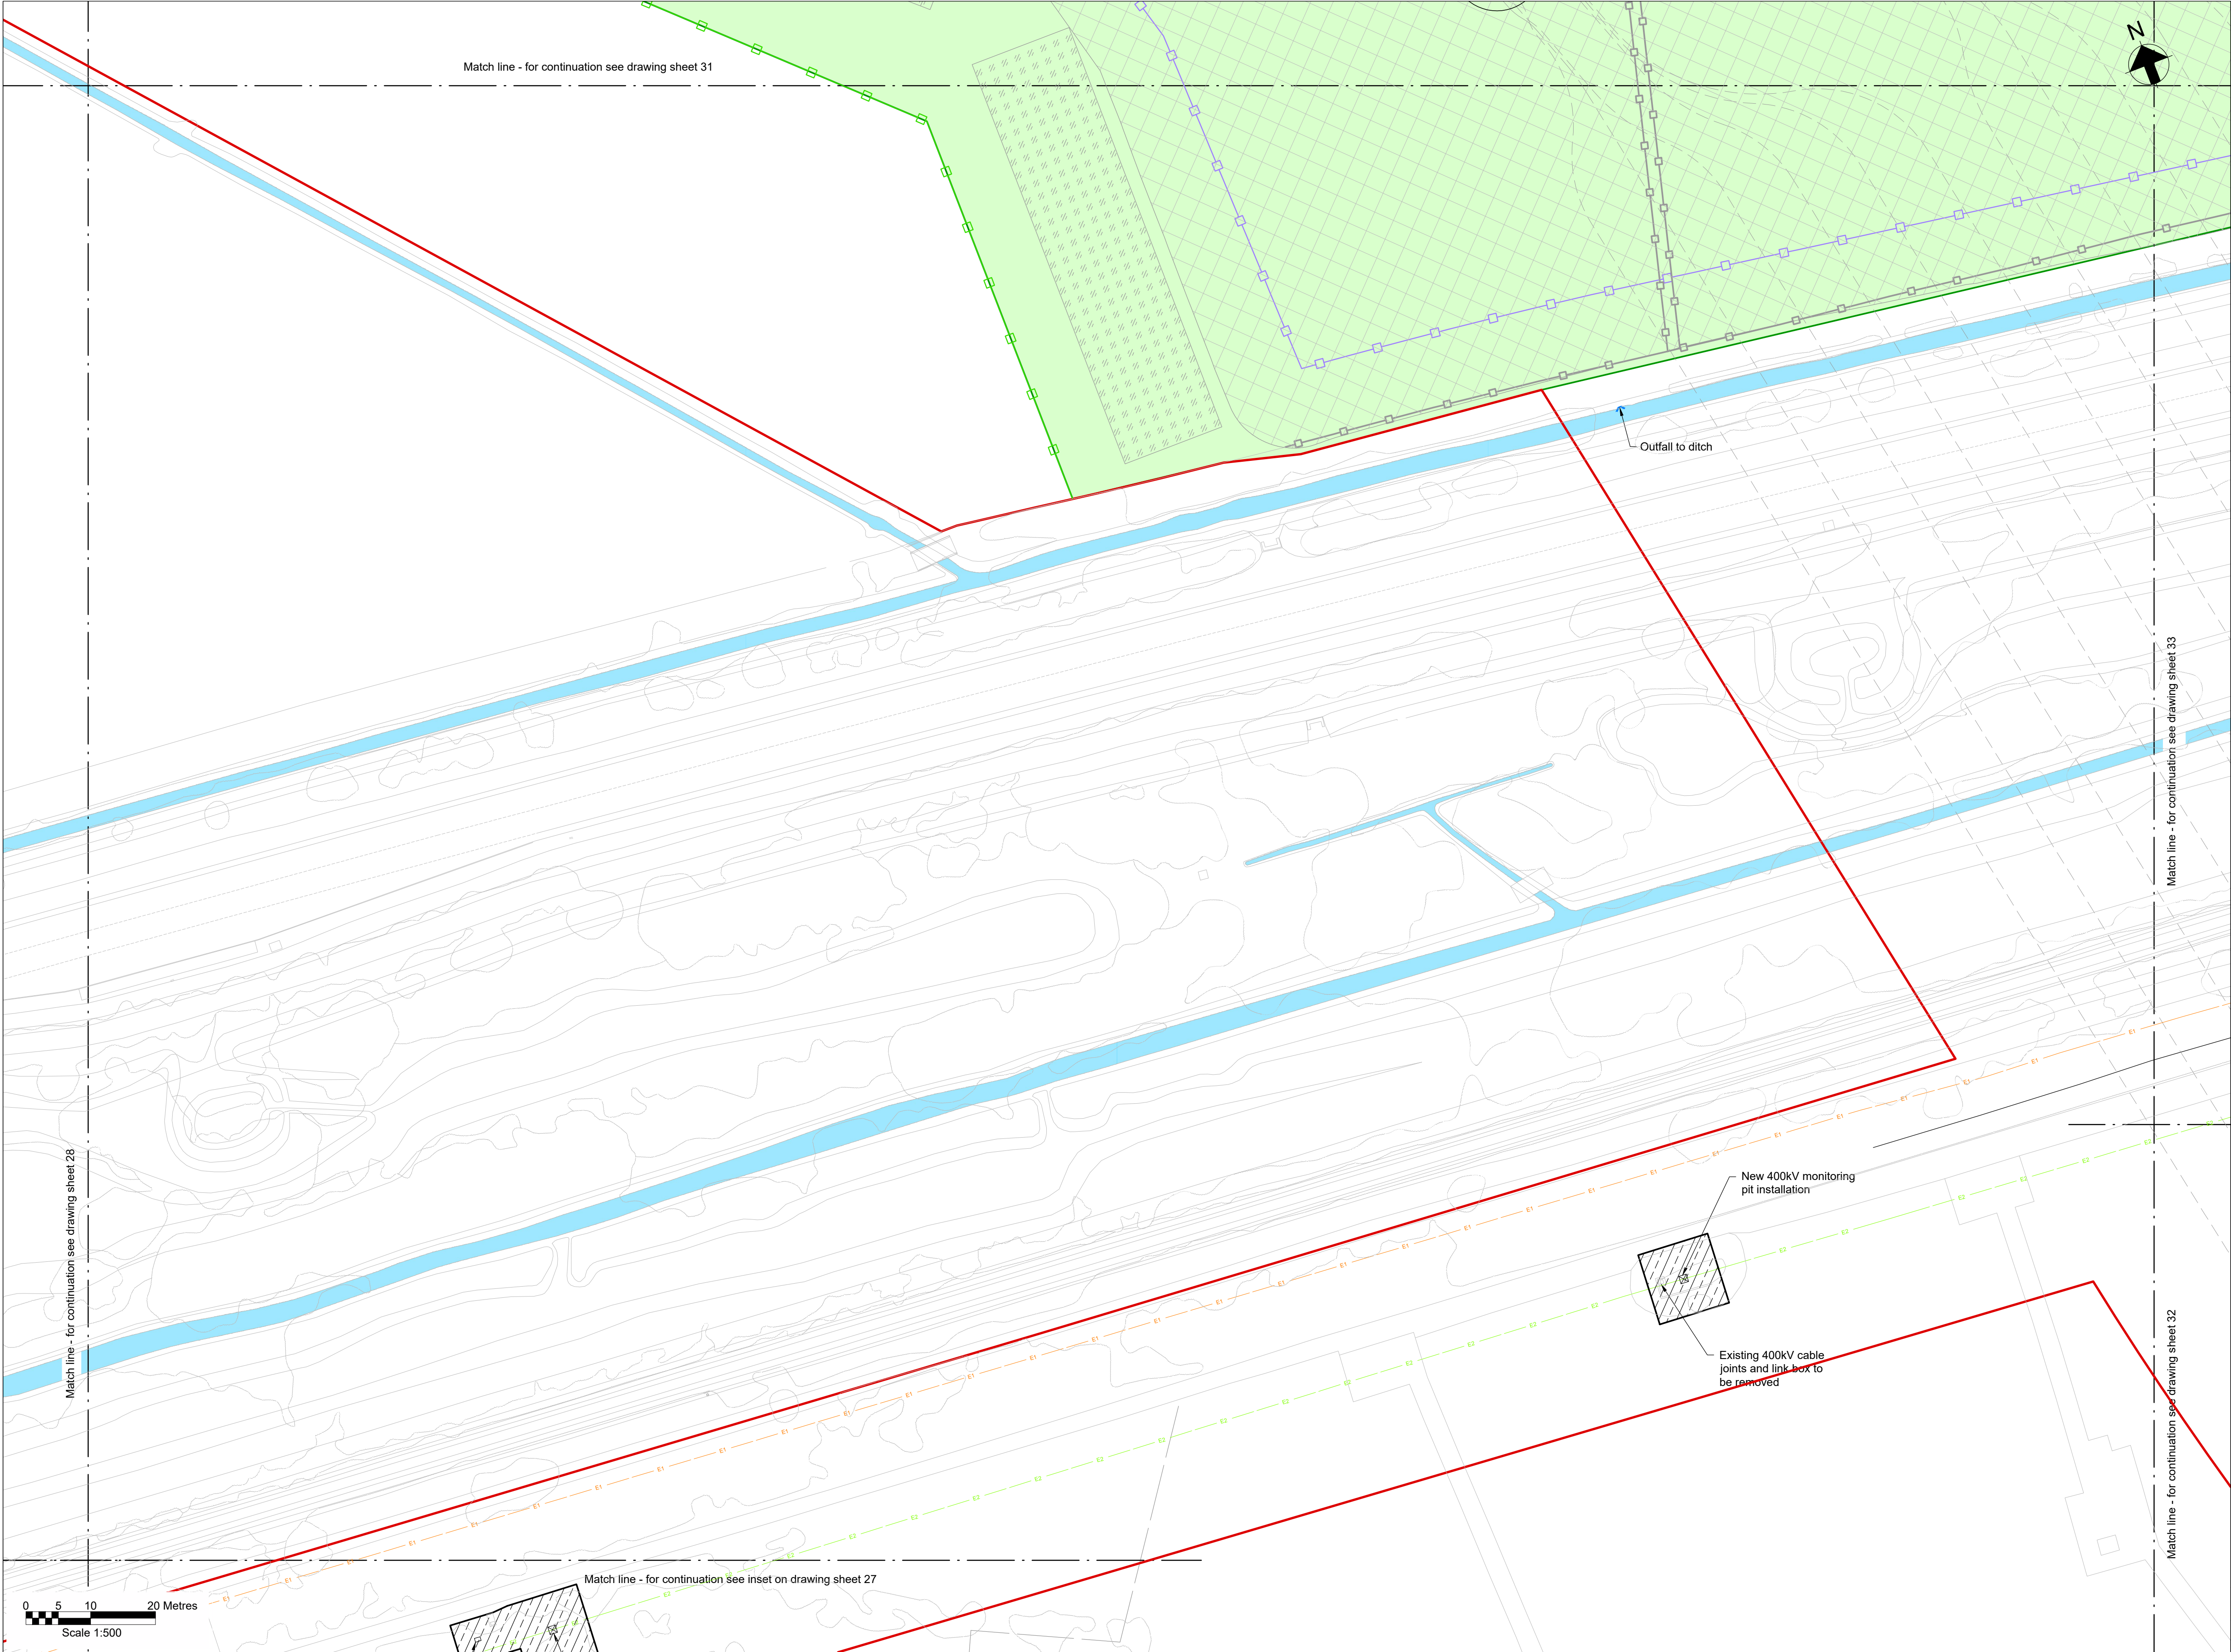

Key Plan

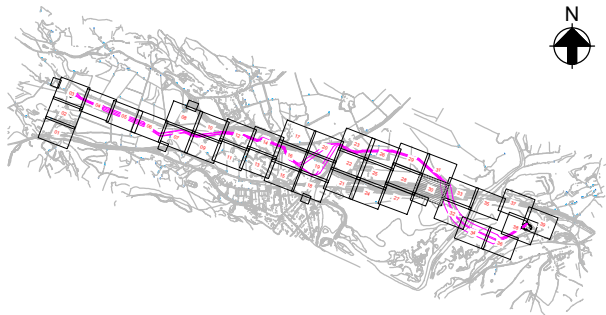

Notes

1. Do not scale from this drawing.
2. Drawing to be printed in colour.
3. All dimensions in metres unless otherwise stated.
4. All levels are in meters Above Ordnance Datum (mAOD).

Legend

- Red Line Boundary
- Construction working areas and associated activities
- Decommissioning Works Areas
- Existing structures to be removed
- Existing trees and vegetation
- Existing watercourse
- Existing overhead cables
- Proposed underground cable route (Only shown for context)
- Proposed access road and embankment (1:3 slope unless noted otherwise)
- Proposed works compounds
- Proposed stripped topsoil stockpiles
- Temporary post & wire fencing
- Temporary mesh fencing
- Temporary post & rail fencing
- Temporary stock proof fencing
- Temporary gate
- NG existing 400kV cable (underground)
- SPEN existing 132kV cable (underground)
- Proposed Ø450mm inspection chamber
- Proposed gully with grid type cover
- Proposed permanent drain headwall outfall
- Proposed temporary drain headwall outfall
- Bridges to be removed
- Street furniture to be removed
- Posts to be removed
- Road signs to be removed
- Gates to be removed
- Fences to be removed
- Ditches cleared
- Stone walls to be removed
- Kerbs to be removed
- Concrete to be removed
- Vegetation to be cleared
- Trees to be removed
- Large stones to be removed
- Railway to be removed

© Crown copyright and database rights 2023 Ordnance Survey 0100031673

This document is issued for the party which commissioned it and for specific purposes connected with the captioned project only. It should not be relied upon by any other party or used for any other purpose. We accept no responsibility for the consequences of this document being relied upon by any other party, or being used for any other purpose, or containing any error or omission which is due to an error or omission in data supplied to us by other parties.

Dwg Title:
Planning Drawings
Temporary Site Plans
Sheet 30

Site: Glaslyn Cable Uprating		A1 100%	CAD
Originator Dwg No: GLAS-ARUP-70-XX-DR-X-9080	Originators Proj.Ref: 295280-00		
NG Investment No:	Sheet No: 30	Total No. of Sheets 39	Issue: E
NG Dwg No:			
Scale: 1:500			



J. MURPHY & SONS LTD
Hiview House, Highgate Road, London NW5 1TN

National Grid
National Grid plc, Warwick Technology Park, Gallows Hill, Warwick, CV34 6DA


8 Fitzroy Street London
W1T 4BJ, United Kingdom
Tel +44(0)20 7636 1531 Fax +44(0)20 7580 3924
www.arup.com

E	01/12/25	RA	RB	GT	Issued for Planning
D	10/11/25	RA	RB	GT	Issued for Planning
C	12/09/25	RA	RB	GT	Updated following NG comments
B	07/08/25	BA	RB	GT	Updated following NG comments
A	11/06/25	BA	GT	GT	Issued For Planning
ISSUE	DATE	DRAWN	CHECKED	APPROVED	REMARKS

Issued for Planning



Key Plan

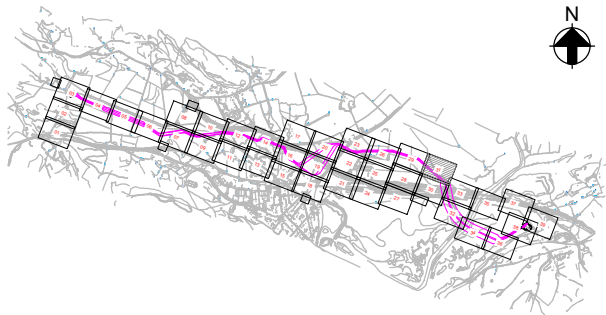

Notes

1. Do not scale from this drawing.
2. Drawing to be printed in colour.
3. All dimensions in metres unless otherwise stated.
4. All levels are in meters Above Ordnance Datum (mAOD).

Legend

- Red Line Boundary
- Construction working areas and associated activities
- Decommissioning Works Areas
- Existing structures to be removed
- Existing trees and vegetation
- Existing watercourse
- Existing overhead cables
- Proposed underground cable route (Only shown for context)
- Proposed access road and embankment (1:3 slope unless noted otherwise)
- Proposed works compounds
- Proposed stripped topsoil stockpiles
- Temporary post & wire fencing
- Temporary mesh fencing
- Temporary post & rail fencing
- Temporary stock proof fencing
- Temporary gate
- NG existing 400kV cable (underground)
- SPEN existing 132kV cable (underground)
- Proposed Ø450mm inspection chamber
- Proposed gully with grid type cover
- Proposed permanent drain headwall outfall
- Proposed temporary drain headwall outfall
- Bridges to be removed
- Street furniture to be removed
- Posts to be removed
- Road signs to be removed
- Gates to be removed
- Fences to be removed
- Ditches cleared
- Stone walls to be removed
- Kerbs to be removed
- Concrete to be removed
- Vegetation to be cleared
- Trees to be removed
- Large stones to be removed
- Railway to be removed

© Crown copyright and database rights 2023 Ordnance Survey 0100031673

This document is issued for the party which commissioned it and for specific purposes connected with the captioned project only. It should not be relied upon by any other party or used for any other purpose. We accept no responsibility for the consequences of this document being relied upon by any other party, or being used for any other purpose, or containing any error or omission which is due to an error or omission in data supplied to us by other parties.

Dwg Title:
Planning Drawings
Temporary Site Plans
Sheet 31

Site: Glaslyn Cable Uprating		A1	CAD
Originator: GLAS-ARUP-70-XX-DR-X-9081		100%	
Dwg No: NG Investment		Proj.Ref: 295280-00	
NG Dwg No:		Sheet No: 31	Total No. of Sheets: 39
Scale: 1:500		Issue: E	



nationalgrid

ARUP

J. MURPHY & SONS LTD
Hiview House, Highgate Road, London NW5 1TN

National Grid
National Grid plc, Warwick Technology Park, Gallows Hill, Warwick, CV34 6DA


8 Fitzroy Street London
W1T 4BJ, United Kingdom
Tel +44(0)20 7636 1531 Fax +44(0)20 7580 3924
www.arup.com

E	01/12/25	RA	RB	GT	Issued for Planning
D	10/11/25	RA	RB	GT	Issued for Planning
C	12/09/25	RA	RB	GT	Updated following NG comments
B	07/08/25	BA	RB	GT	Updated following NG comments
A	11/06/25	BA	GT	GT	Issued For Planning
ISSUE	DATE	DRAWN	CHECKED	APPROVED	REMARKS

Issued for Planning



Key Plan

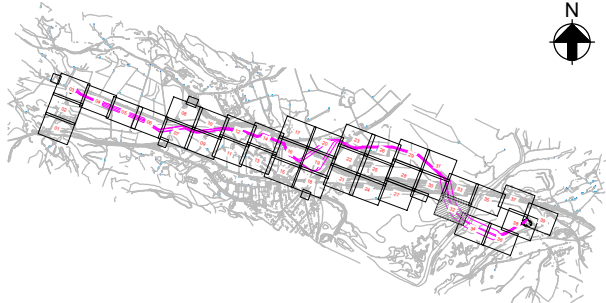


Notes

1. Do not scale from this drawing.
2. Drawing to be printed in colour.
3. All dimensions in metres unless otherwise stated.
4. All levels are in meters Above Ordnance Datum (mAOD).

Legend

- Red Line Boundary
- Construction working areas and associated activities
- Decommissioning Works Areas
- Existing structures to be removed
- Existing trees and vegetation
- Existing watercourse
- Existing overhead cables
- Proposed underground cable route (Only shown for context)
- Proposed access road and embankment (1:3 slope unless noted otherwise)
- Proposed works compounds
- Proposed stripped topsoil stockpiles
- Temporary post & wire fencing
- Temporary mesh fencing
- Temporary post & rail fencing
- Temporary stock proof fencing
- Temporary gate
- NG existing 400kV cable (underground)
- SPEN existing 132kV cable (underground)
- Proposed Ø450mm inspection chamber
- Proposed gully with grid type cover
- Proposed permanent drain headwall outfall
- Proposed temporary drain headwall outfall
- Bridges to be removed
- Street furniture to be removed
- Posts to be removed
- Road signs to be removed
- Gates to be removed
- Fences to be removed
- Ditches cleared
- Stone walls to be removed
- Kerbs to be removed
- Concrete to be removed
- Vegetation to be cleared
- Trees to be removed
- Large stones to be removed
- Railway to be removed

 

© Crown copyright and database rights 2023 Ordnance Survey 0100031673

This document is issued for the party which commissioned it and for specific purposes connected with the captioned project only. It should not be relied upon by any other party or used for any other purpose. We accept no responsibility for the consequences of this document being relied upon by any other party, or being used for any other purpose, or containing any error or omission which is due to an error or omission in data supplied to us by other parties.

Dwg Title:
Planning Drawings
Temporary Site Plans
Sheet 32

Site: Glaslyn Cable Uprating		A1 100%	CAD
Originator Dwg No: GLAS-ARUP-70-XX-DR-X-9082		Originators Proj.Ref: 295280-00	
NG Investment No:			
NG Dwg No:		Sheet No:	Total No. of Sheets
Scale: 1:500		32	39
			Issue: E




J. MURPHY & SONS LTD
Hiview House, Highgate Road, London NW5 1TN

National Grid
National Grid plc, Warwick Technology Park, Gallows Hill, Warwick, CV34 6DA

8 Fitzroy Street London
W1T 4BJ, United Kingdom
Tel +44(0)20 7636 1531 Fax +44(0)20 7580 3924
www.arup.com

E	01/12/25	RA	RB	GT	Issued for Planning
D	10/11/25	RA	RB	GT	Issued for Planning
C	12/09/25	RA	RB	GT	Updated following NG comments
B	07/08/25	BA	RB	GT	Updated following NG comments
A	11/06/25	BA	GT	GT	Issued For Planning
ISSUE	DATE	DRAWN	CHECKED	APPROVED	REMARKS

Issued for Planning

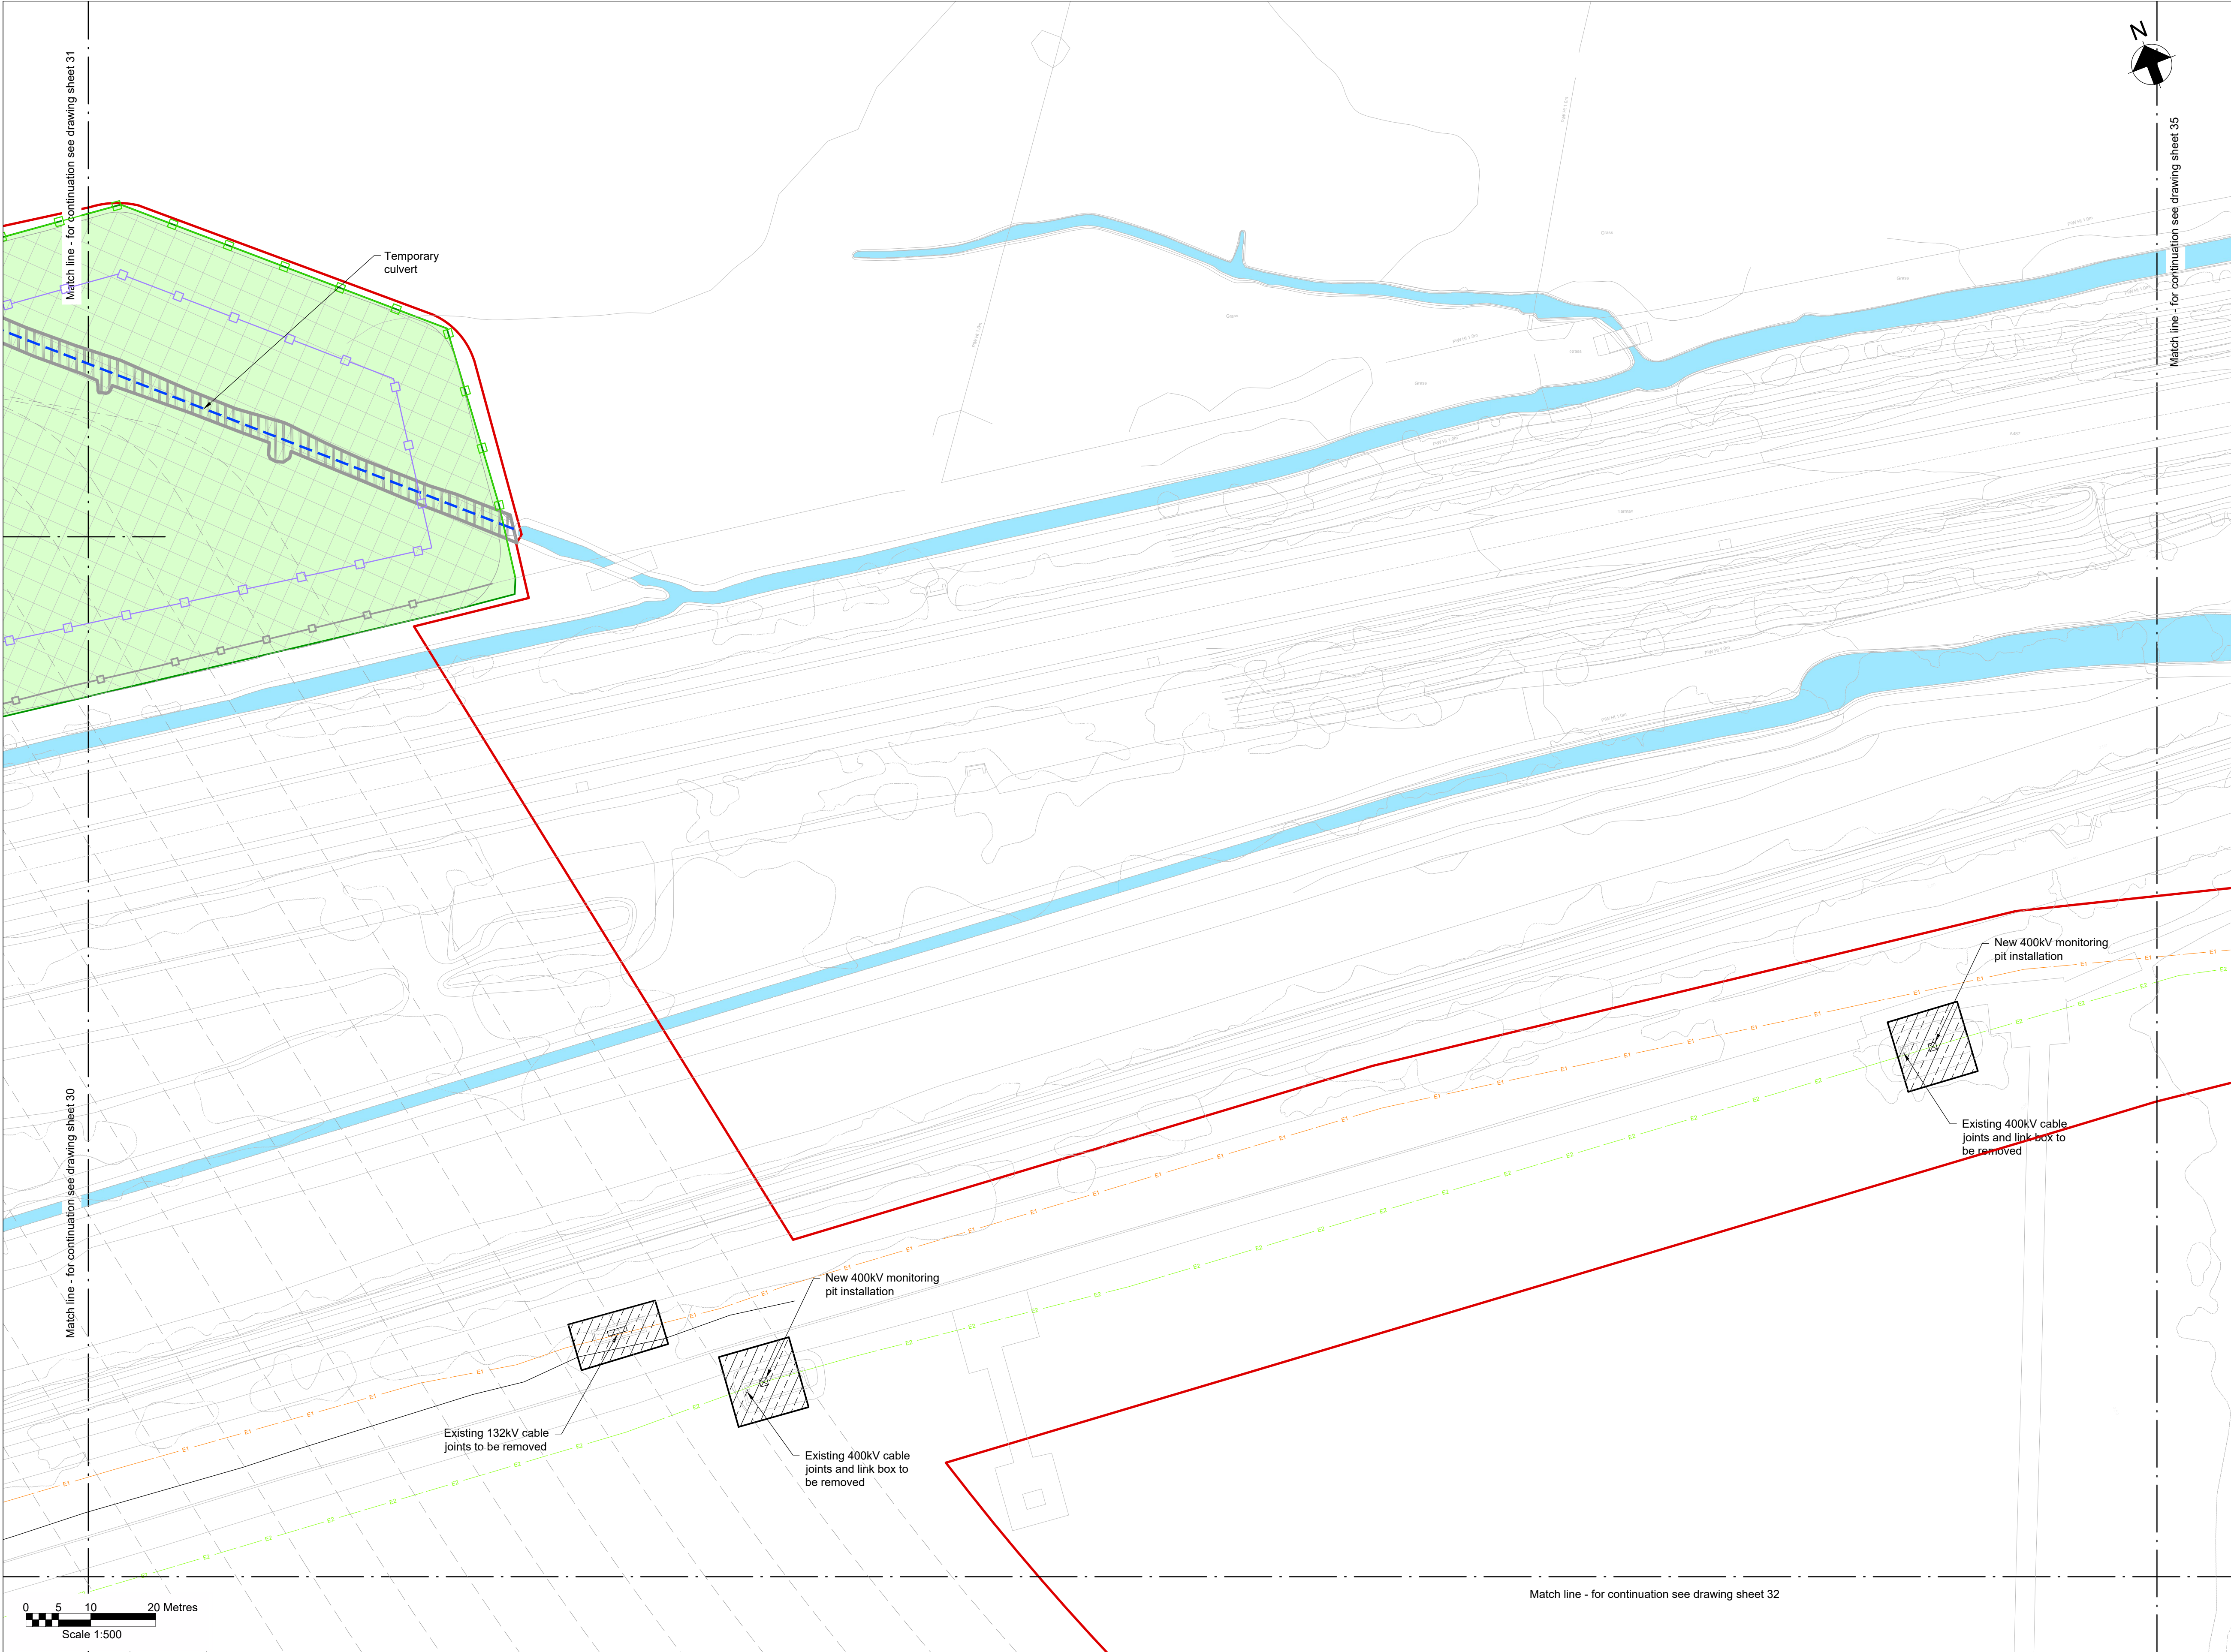

Key Plan

Notes

- Do not scale from this drawing.
- Drawing to be printed in colour.
- All dimensions in metres unless otherwise stated.
- All levels are in meters Above Ordnance Datum (mAOD).

Legend

Red Line Boundary	
Construction working areas and associated activities	
Decommissioning Works Areas	
Existing structures to be removed	
Existing trees and vegetation	
Existing watercourse	
Existing overhead cables	
Proposed underground cable route (Only shown for context)	
Proposed access road and embankment (1:3 slope unless noted otherwise)	
Proposed works compounds	
Proposed stripped topsoil stockpiles	
Temporary post & wire fencing	
Temporary mesh fencing	
Temporary post & rail fencing	
Temporary stock proof fencing	
Temporary gate	
NG existing 400kV cable (underground)	
SPEN existing 132kV cable (underground)	
Proposed Ø450mm inspection chamber	
Proposed gully with grid type cover	
Proposed permanent drain headwall outfall	
Proposed temporary drain headwall outfall	
Bridges to be removed	
Street furniture to be removed	
Posts to be removed	
Road signs to be removed	
Gates to be removed	
Fences to be removed	
Ditches cleared	
Stone walls to be removed	
Kerbs to be removed	
Concrete to be removed	
Vegetation to be cleared	
Trees to be removed	
Large stones to be removed	
Railway to be removed	



Key Plan

Notes

1. Do not scale from this drawing.

2. Drawing to be printed in colour.

3. All dimensions in metres unless otherwise stated.

4. All levels are in meters Above Ordnance Datum (mAOD).

Legend

Red Line Boundary

Construction working areas and associated activities

Decommissioning Works Areas

Existing structures to be removed

Existing trees and vegetation

Existing watercourse

Existing overhead cables

Proposed underground cable route (Only shown for context)

Proposed access road and embankment (1:3 slope unless noted otherwise)

Proposed works compounds

Proposed stripped topsoil stockpiles

Temporary post & wire fencing

Temporary mesh fencing

Temporary post & rail fencing

Temporary stock proof fencing

Temporary gate

NG existing 400kV cable (underground)

SPEN existing 132kV cable (underground)

Proposed Ø450mm inspection chamber

Proposed gully with grid type cover

Proposed permanent drain headwall outfall

Proposed temporary drain headwall outfall

Bridges to be removed

Street furniture to be removed

Posts to be removed

Road signs to be removed

Gates to be removed

Fences to be removed

Ditches cleared

Stone walls to be removed

Kerbs to be removed


Concrete to be removed

Vegetation to be cleared

Trees to be removed

Large stones to be removed

Railway to be removed

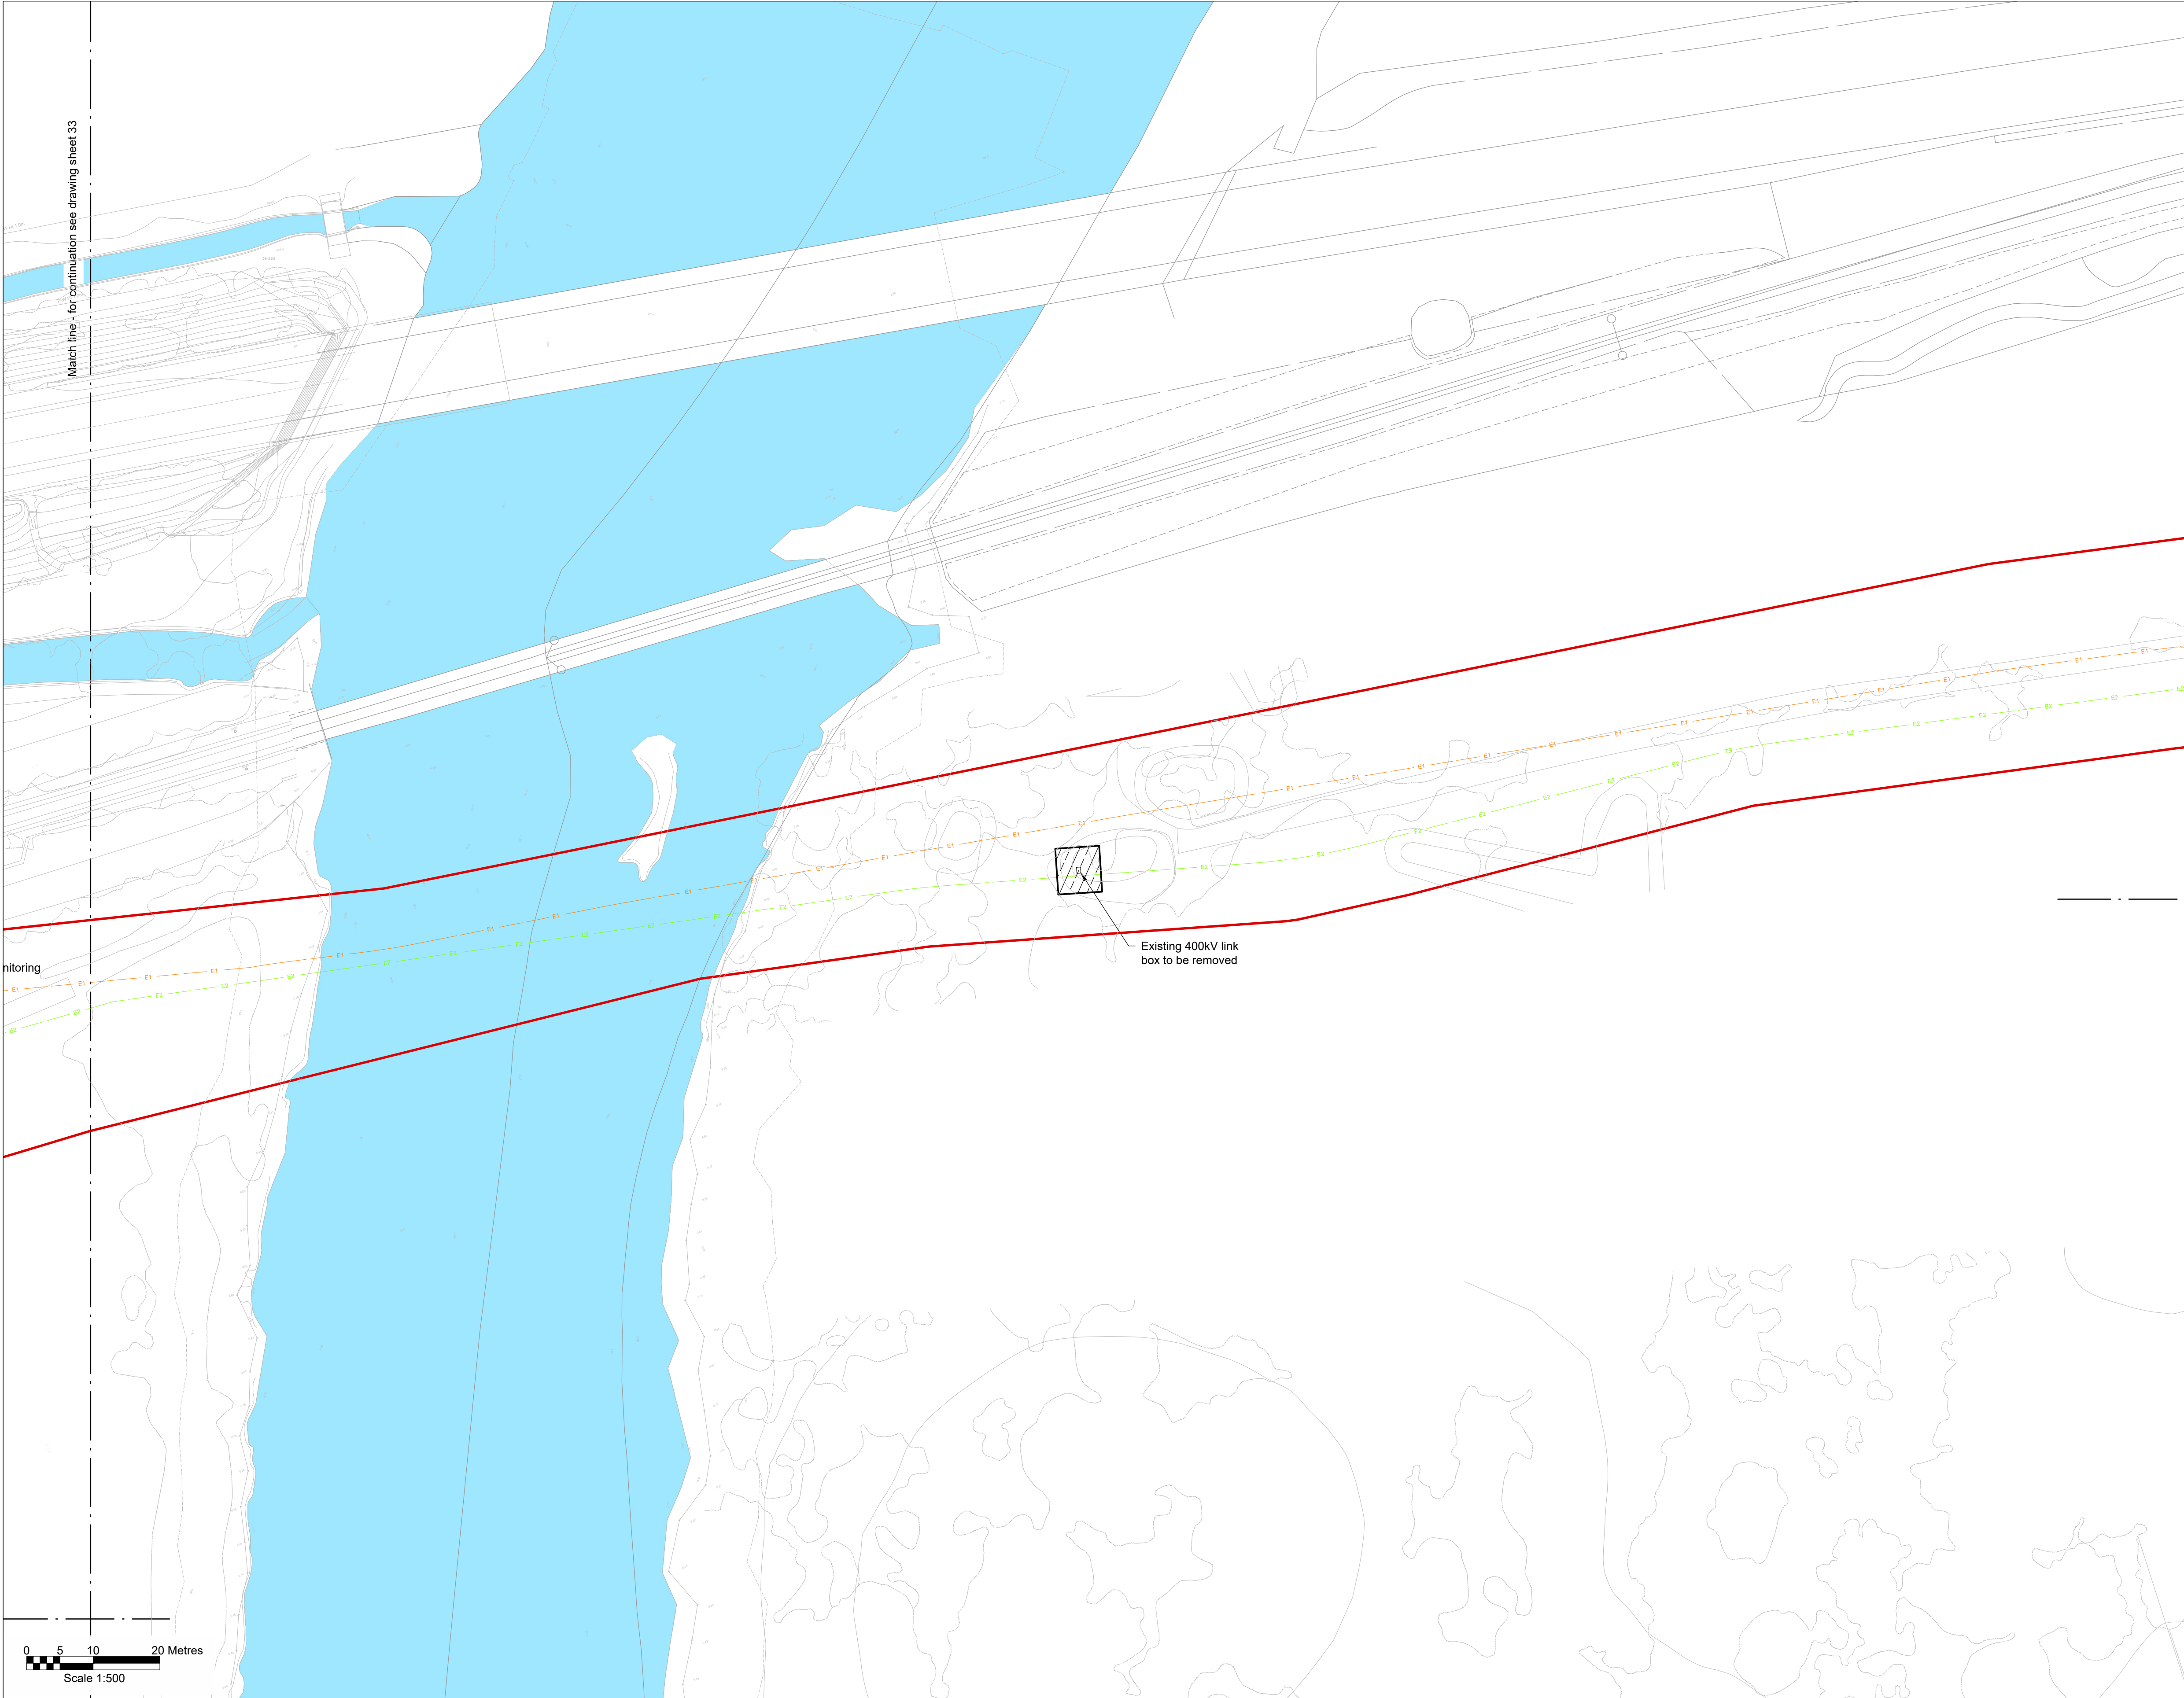

Key Plan

Notes

- Do not scale from this drawing.
- Drawing to be printed in colour.
- All dimensions in metres unless otherwise stated.
- All levels are in meters Above Ordnance Datum (mAOD).

Legend

Red Line Boundary	
Construction working areas and associated activities	
Decommissioning Works Areas	
Existing structures to be removed	
Existing trees and vegetation	
Existing watercourse	
Existing overhead cables	
Proposed underground cable route (Only shown for context)	
Proposed access road and embankment (1:3 slope unless noted otherwise)	
Proposed works compounds	
Proposed stripped topsoil stockpiles	
Temporary post & wire fencing	
Temporary mesh fencing	
Temporary post & rail fencing	
Temporary stock proof fencing	
Temporary gate	
NG existing 400kV cable (underground)	
SPEN existing 132kV cable (underground)	
Proposed Ø450mm inspection chamber	
Proposed gully with grid type cover	
Proposed permanent drain headwall outfall	
Proposed temporary drain headwall outfall	
Bridges to be removed	
Street furniture to be removed	
Posts to be removed	
Road signs to be removed	
Gates to be removed	
Fences to be removed	
Ditches cleared	
Stone walls to be removed	
Kerbs to be removed	
Concrete to be removed	
Vegetation to be cleared	
Trees to be removed	
Large stones to be removed	
Railway to be removed	




Key Plan

Notes


- Do not scale from this drawing.
- Drawing to be printed in colour.
- All dimensions in metres unless otherwise stated.
- All levels are in meters Above Ordnance Datum (mAOD).

Legend

Red Line Boundary	
Construction working areas and associated activities	
Decommissioning Works Areas	
Existing structures to be removed	
Existing trees and vegetation	
Existing watercourse	
Existing overhead cables	
Proposed underground cable route (Only shown for context)	
Proposed access road and embankment (1:3 slope unless noted otherwise)	
Proposed works compounds	
Proposed stripped topsoil stockpiles	
Temporary post & wire fencing	
Temporary mesh fencing	
Temporary post & rail fencing	
Temporary stock proof fencing	
Temporary gate	
NG existing 400kV cable (underground)	
SPEN existing 132kV cable (underground)	
Proposed Ø450mm inspection chamber	
Proposed gully with grid type cover	
Proposed permanent drain headwall outfall	
Proposed temporary drain headwall outfall	
Bridges to be removed	
Street furniture to be removed	
Posts to be removed	
Road signs to be removed	
Gates to be removed	
Fences to be removed	
Ditches cleared	
Stone walls to be removed	
Kerbs to be removed	
Concrete to be removed	
Vegetation to be cleared	
Trees to be removed	
Large stones to be removed	
Railway to be removed	

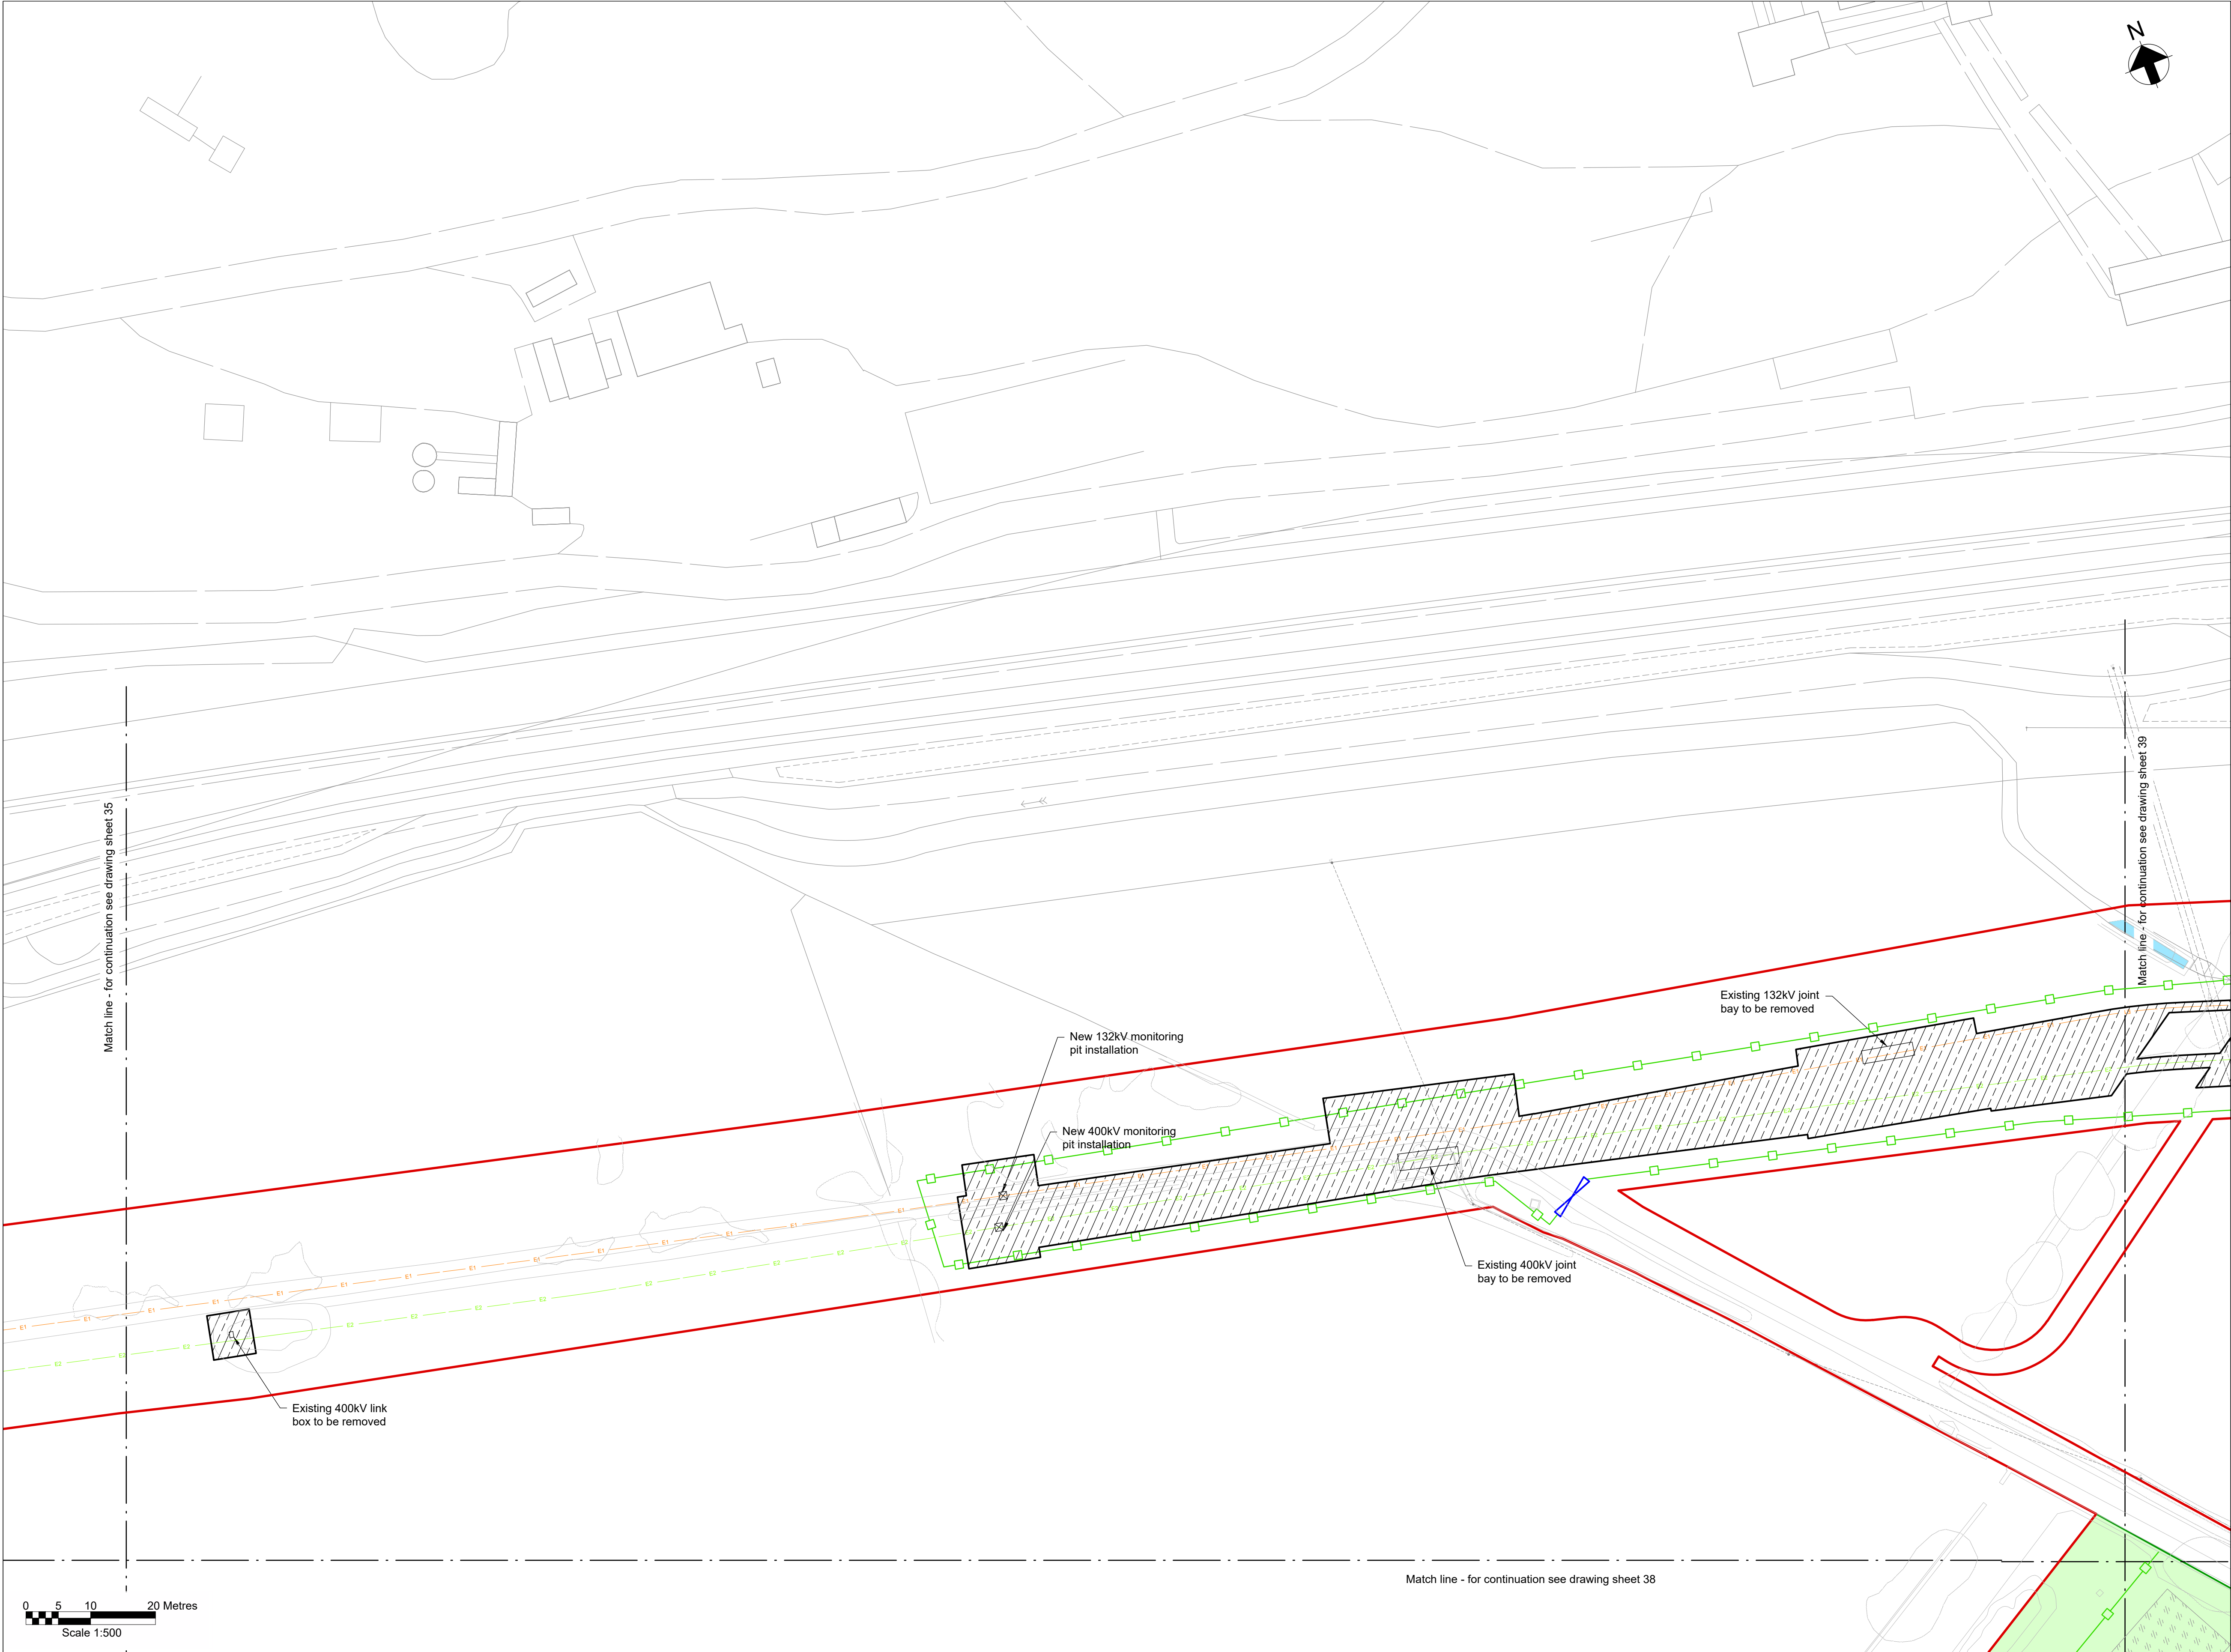

Key Plan

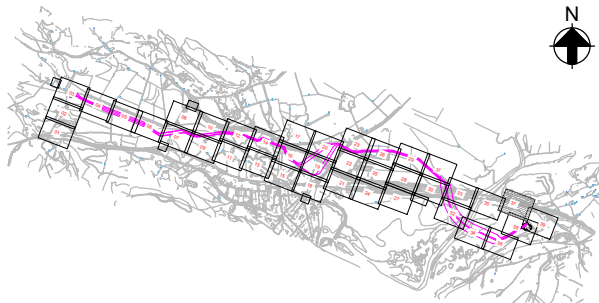

Notes

1. Do not scale from this drawing.
2. Drawing to be printed in colour.
3. All dimensions in metres unless otherwise stated.
4. All levels are in meters Above Ordnance Datum (mAOD).

Legend

- Red Line Boundary
- Construction working areas and associated activities
- Decommissioning Works Areas
- Existing structures to be removed
- Existing trees and vegetation
- Existing watercourse
- Existing overhead cables
- Proposed underground cable route (Only shown for context)
- Proposed access road and embankment (1:3 slope unless noted otherwise)
- Proposed works compounds
- Proposed stripped topsoil stockpiles
- Temporary post & wire fencing
- Temporary mesh fencing
- Temporary post & rail fencing
- Temporary stock proof fencing
- Temporary gate
- NG existing 400kV cable (underground)
- SPEN existing 132kV cable (underground)
- Proposed Ø450mm inspection chamber
- Proposed gully with grid type cover
- Proposed permanent drain headwall outfall
- Proposed temporary drain headwall outfall
- Bridges to be removed
- Street furniture to be removed
- Posts to be removed
- Road signs to be removed
- Gates to be removed
- Fences to be removed
- Ditches cleared
- Stone walls to be removed
- Kerbs to be removed
- Concrete to be removed
- Vegetation to be cleared
- Trees to be removed
- Large stones to be removed
- Railway to be removed

© Crown copyright and database rights 2023 Ordnance Survey 0100031673

This document is issued for the party which commissioned it and for specific purposes connected with the captioned project only. It should not be relied upon by any other party or used for any other purpose. We accept no responsibility for the consequences of this document being relied upon by any other party, or being used for any other purpose, or containing any error or omission which is due to an error or omission in data supplied to us by other parties.

Dwg Title:
Planning Drawings
Temporary Site Plans
Sheet 37

Site: Glaslyn Cable Uprating		A1 100%	CAD
Originator: Dwg No: GLAS-ARUP-70-XX-DR-X-9087	Originators Proj.Ref: 295280-00		
NG Investment No:	Sheet No:	Total No. of Sheets	Issue:
NG Dwg No:	37	39	E
Scale: 1:500			



nationalgrid

ARUP


J. MURPHY & SONS LTD
Hiview House, Highgate Road, London NW5 1TN

National Grid
National Grid plc, Warwick Technology Park, Gallows Hill, Warwick, CV34 6DA

8 Fitzroy Street London
W1T 4BJ, United Kingdom
Tel +44(0)20 7636 1531 Fax +44(0)20 7580 3924
www.arup.com

E	01/12/25	RA	RB	GT	Issued for Planning
D	10/11/25	RA	RB	GT	Issued for Planning
C	12/09/25	RA	RB	GT	Updated following NG comments
B	07/08/25	BA	RB	GT	Updated following NG comments
A	11/06/25	BA	GT	GT	Issued For Planning
ISSUE	DATE	DRAWN	CHECKED	APPROVED	REMARKS

Issued for Planning

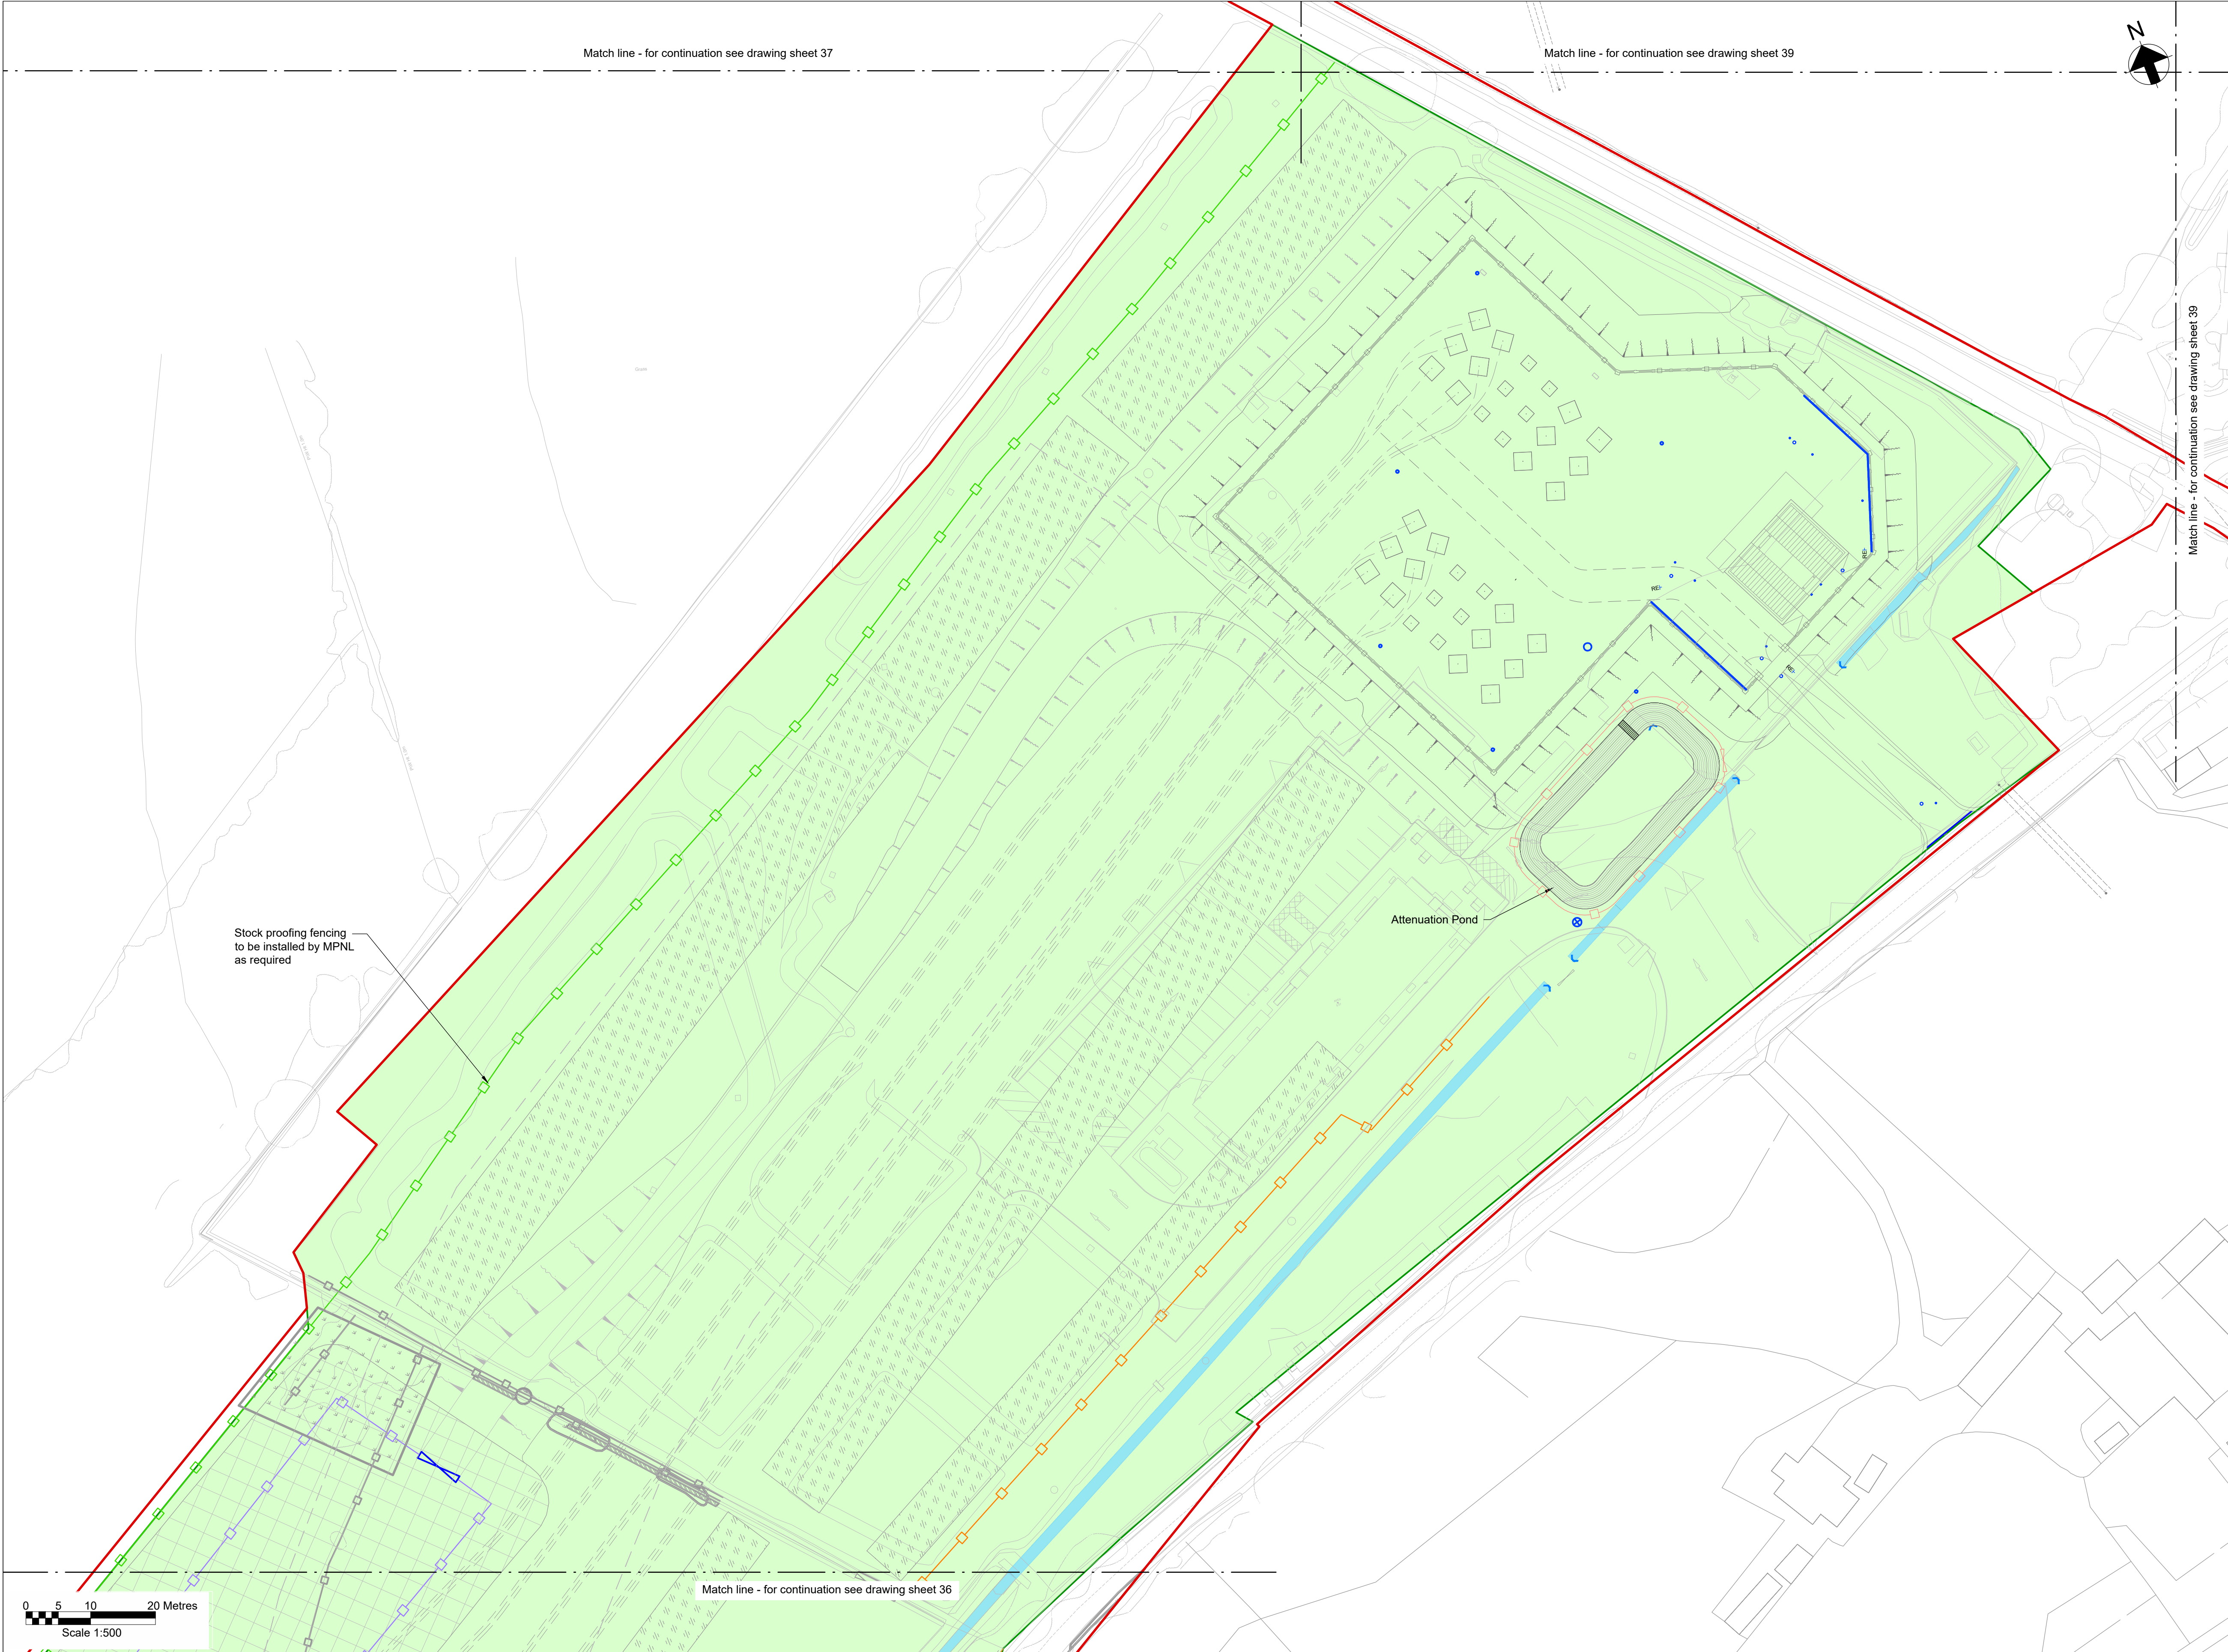


Key Plan

Notes

- Do not scale from this drawing.
- Drawing to be printed in colour.
- All dimensions in metres unless otherwise stated.
- All levels are in meters Above Ordnance Datum (mAOD).

Legend

- Red Line Boundary
- Construction working areas and associated activities
- Decommissioning Works Areas
- Existing structures to be removed
- Existing trees and vegetation
- Existing watercourse
- Existing overhead cables
- Proposed underground cable route (Only shown for context)
- Proposed access road and embankment (1:3 slope unless noted otherwise)
- Proposed works compounds
- Proposed stripped topsoil stockpiles
- Temporary post & wire fencing
- Temporary mesh fencing
- Temporary post & rail fencing
- Temporary stock proof fencing
- Temporary gate
- NG existing 400kV cable corridor
- SPEN existing 132kV cable corridor
- Proposed yard gully
- Proposed Ø250mm acces chamber
- Proposed Ø450mm inspection chamber
- Proposed Ø1200mm manhole
- Proposed Ø1350mm flow control manhole
- Proposed permanent drain headwall outfall
- Proposed rodding eye
- Proposed ACO M150D 0.0 Channel Drain
- Proposed pond perimeter gate
- Proposed pond perimeter post & rail fencing
- Bridges to be removed
- Street furniture to be removed
- Posts to be removed
- Road signs to be removed
- Gates to be removed
- Fences to be removed
- Ditches cleared
- Stone walls to be removed
- Kerbs to be removed
- Concrete to be removed
- Vegetation to be cleared
- Trees to be removed
- Large stones to be removed
- Railway to be removed

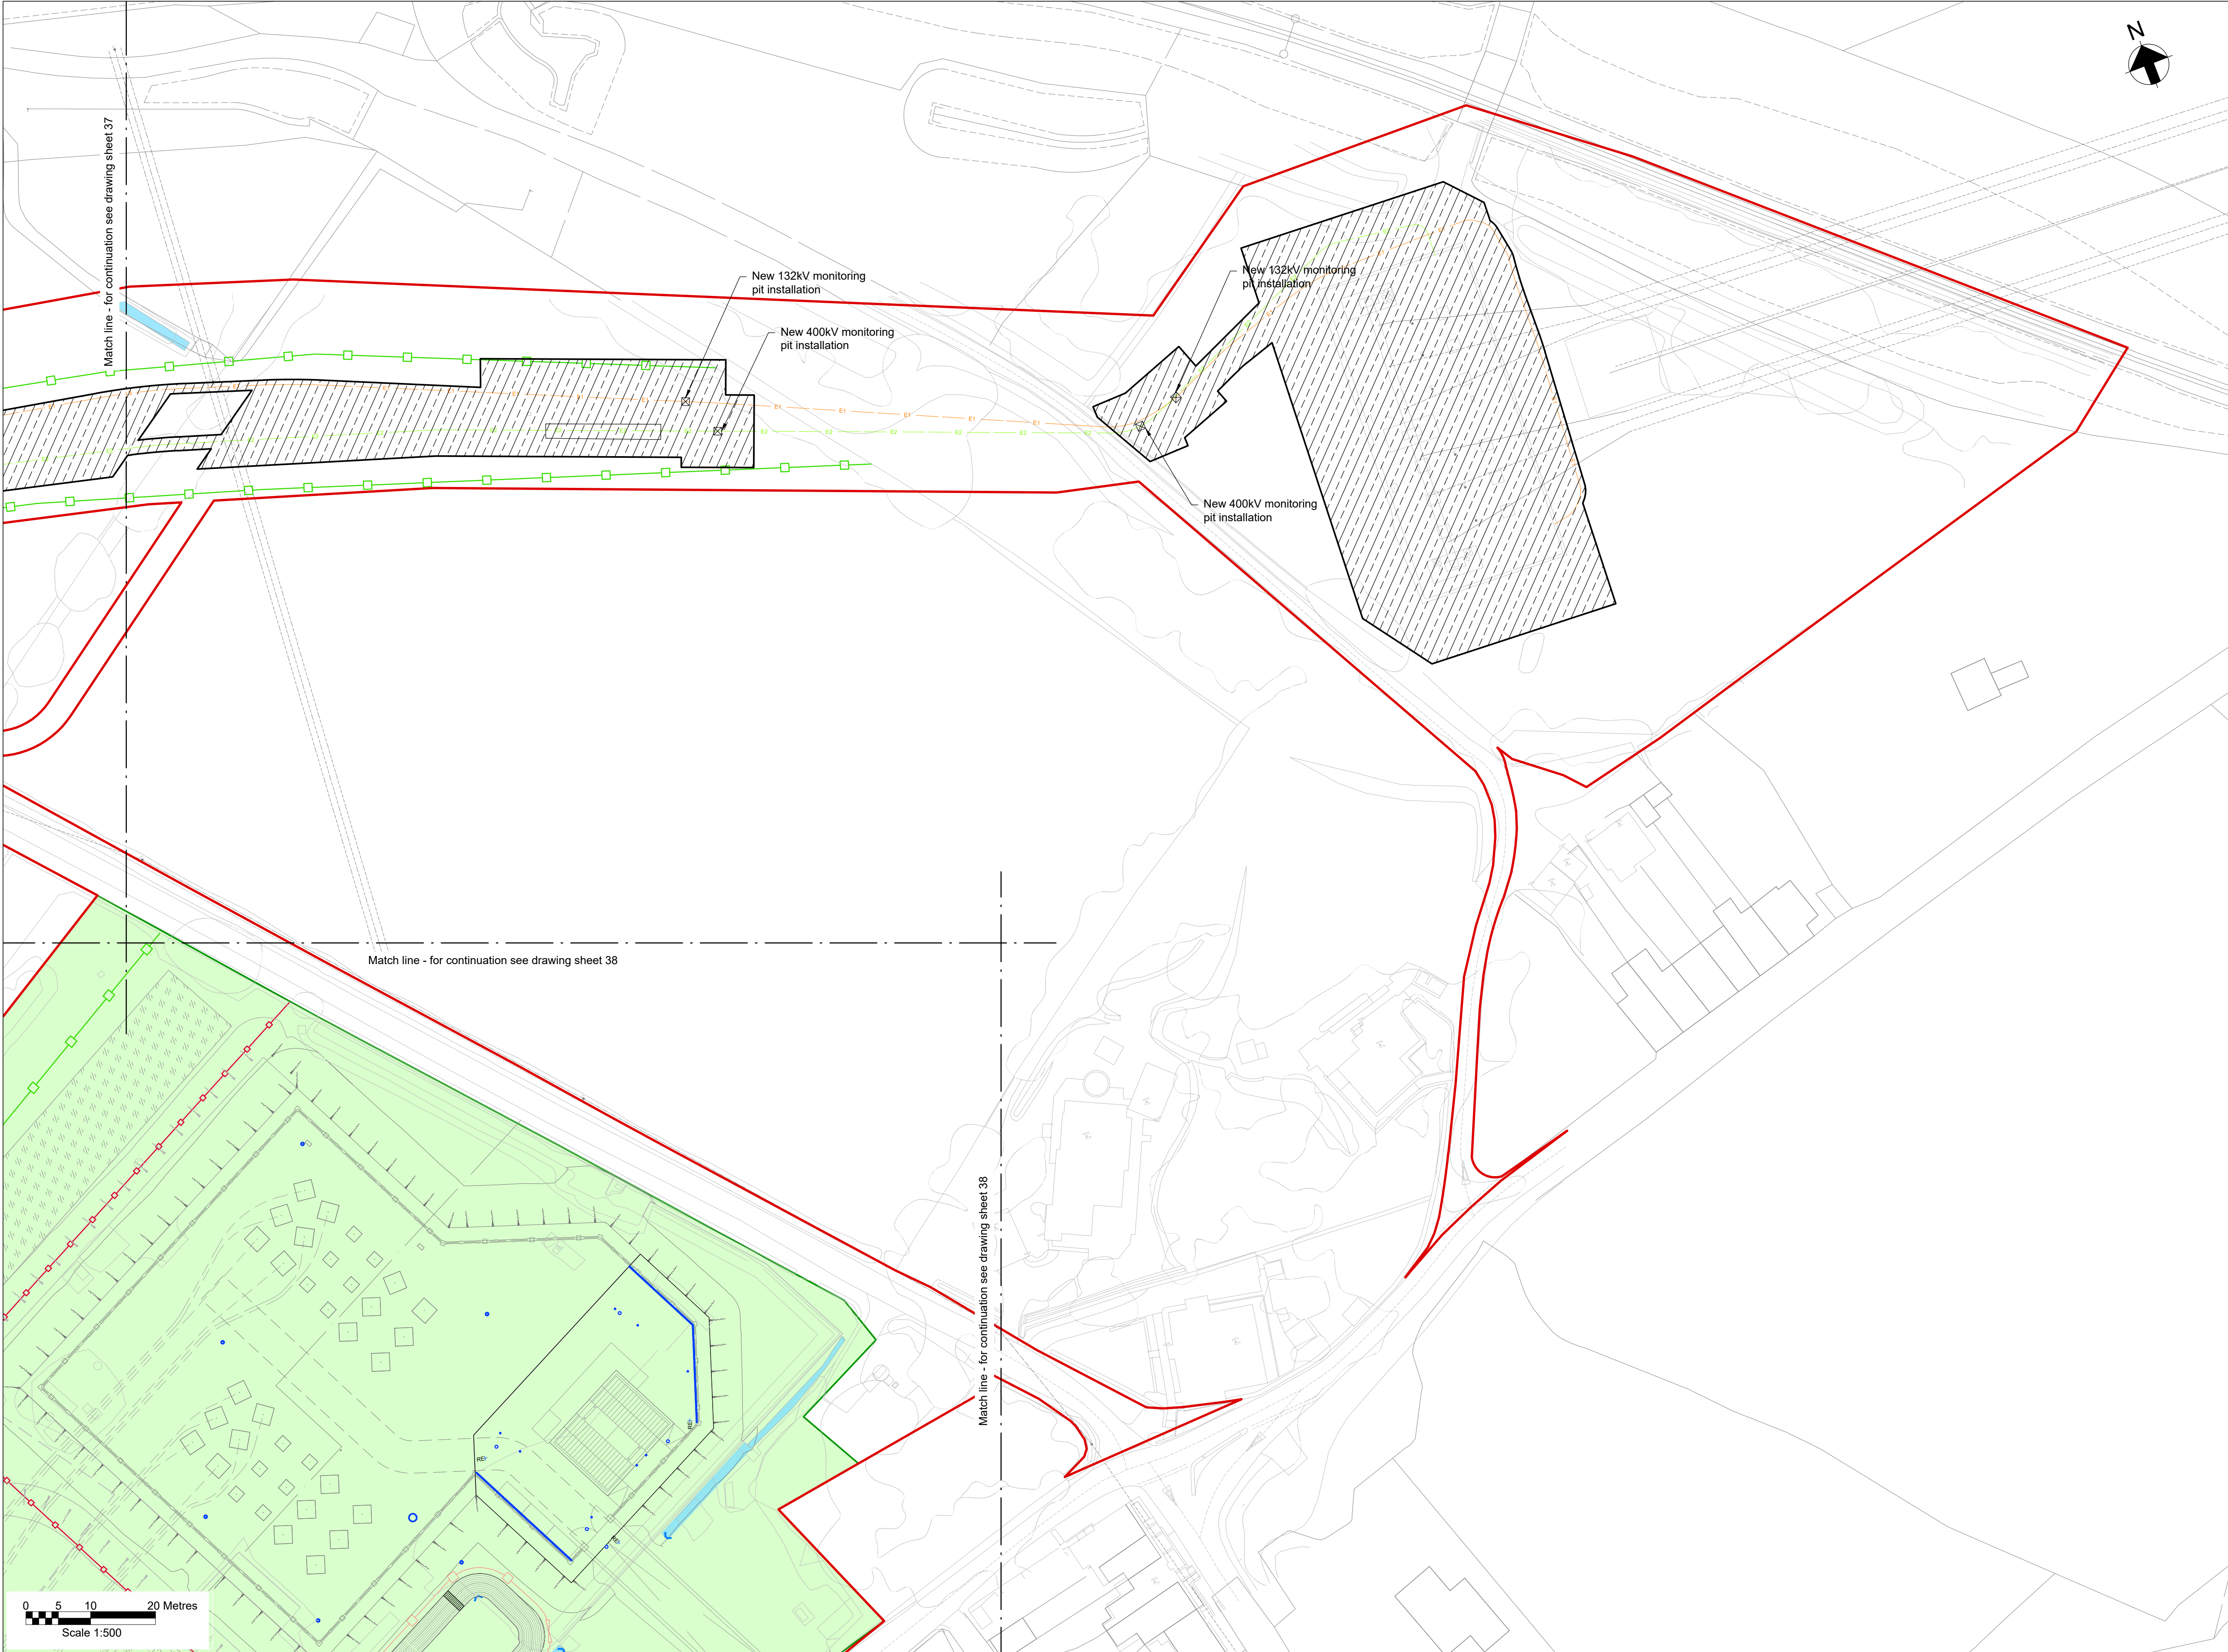

Key Plan

Notes

- Do not scale from this drawing.
- Drawing to be printed in colour.
- All dimensions in metres unless otherwise stated.
- All levels are in meters Above Ordnance Datum (mAOD).

Legend

Red Line Boundary	
Construction working areas and associated activities	
Decommissioning Works Areas	
Existing structures to be removed	
Existing trees and vegetation	
Existing watercourse	
Existing overhead cables	
Proposed underground cable route (Only shown for context)	
Proposed access road and embankment (1:3 slope unless noted otherwise)	
Proposed works compounds	
Proposed stripped topsoil stockpiles	
Temporary post & wire fencing	
Temporary mesh fencing	
Temporary post & rail fencing	
Temporary stock proof fencing	
Temporary gate	
NG existing 400kV cable corridor	
SPEN existing 132kV cable corridor	
Proposed yard gully	
Proposed Ø250mm acces chamber	
Proposed Ø450mm inspection chamber	
Proposed Ø1200mm manhole	
Proposed Ø1350mm flow control manhole	
Proposed permanent drain headwall outfall	
Proposed rodding eye	
Proposed ACO M150D 0.0 Channel Drain	
Proposed pond perimeter gate	
Proposed pond perimeter post & rail fencing	
Bridges to be removed	
Street furniture to be removed	
Posts to be removed	
Road signs to be removed	
Gates to be removed	
Fences to be removed	
Ditches cleared	
Stone walls to be removed	
Kerbs to be removed	
Concrete to be removed	
Vegetation to be cleared	
Trees to be removed	
Large stones to be removed	
Railway to be removed	