


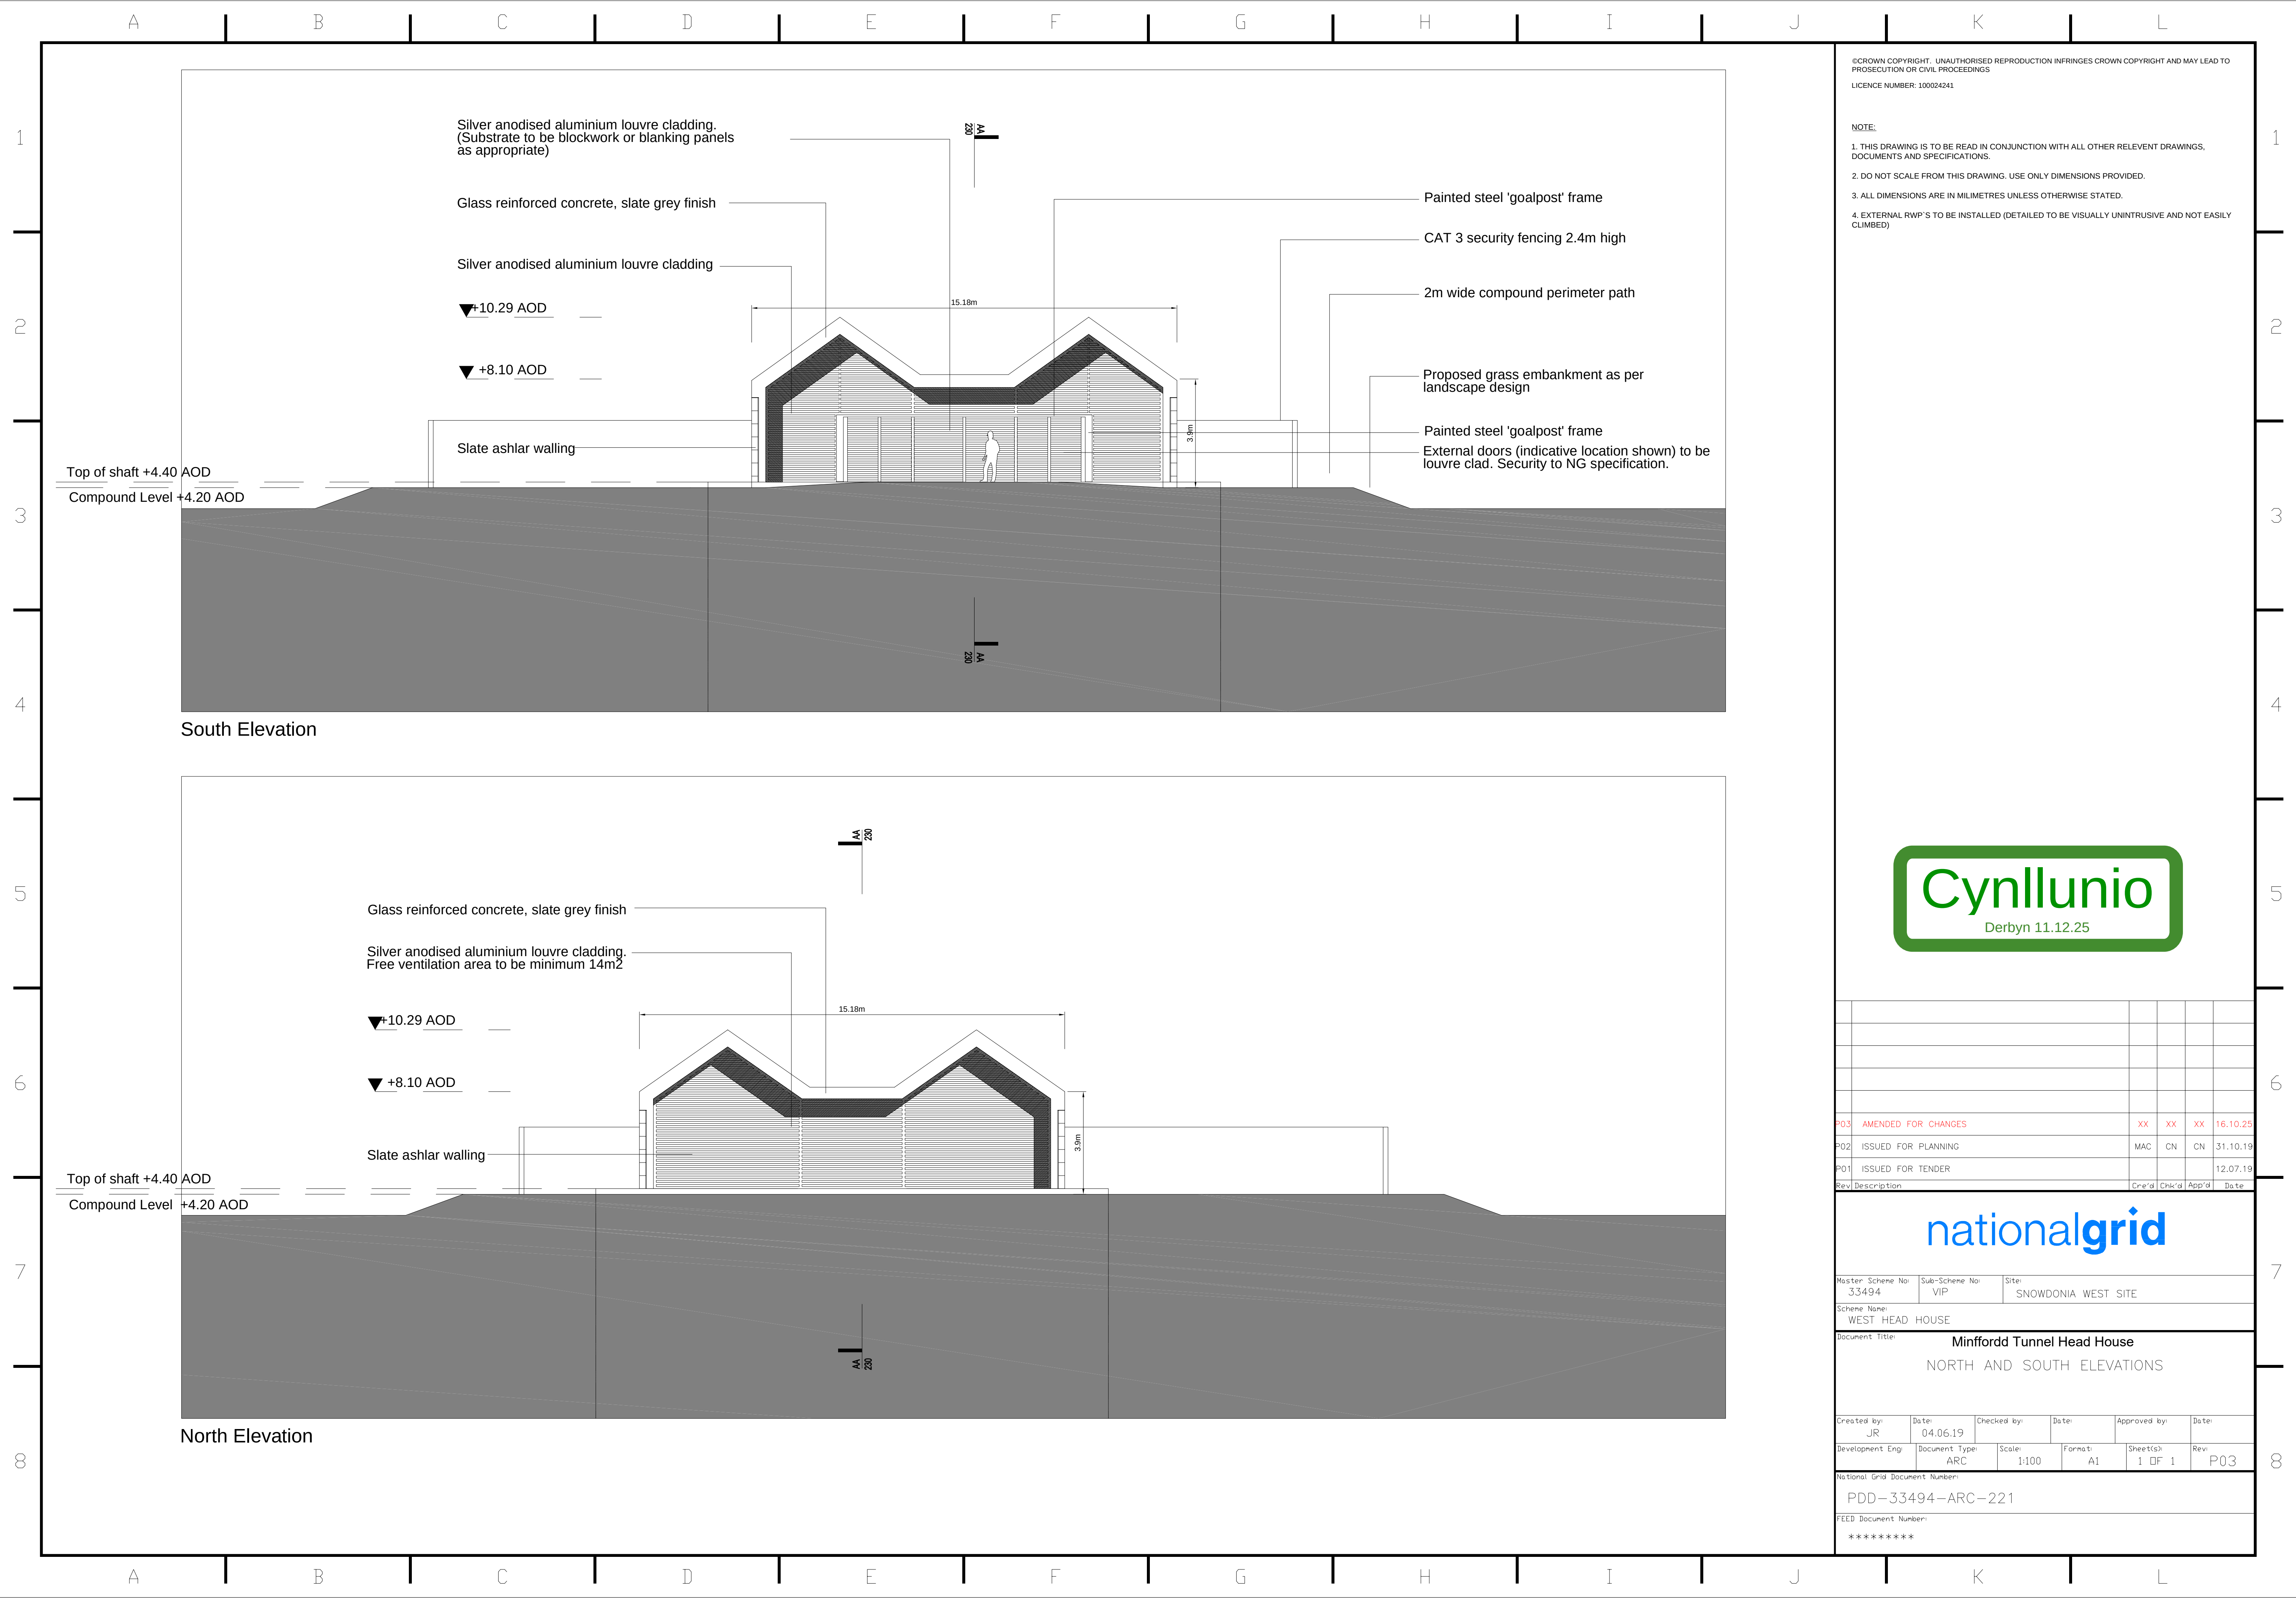

©CROWN COPYRIGHT. UNAUTHORISED REPRODUCTION INFRINGES CROWN COPYRIGHT AND MAY LEAD TO PROSECUTION OR CIVIL PROCEEDINGS
LICENCE NUMBER: 100024241

- NOTE:
1. THIS DRAWING IS TO BE READ IN CONJUNCTION WITH ALL OTHER RELEVANT DRAWINGS, DOCUMENTS AND SPECIFICATIONS.
 2. DO NOT SCALE FROM THIS DRAWING. USE ONLY DIMENSIONS PROVIDED.
 3. ALL DIMENSIONS ARE IN MILLIMETRES UNLESS OTHERWISE STATED.
 4. EXTERNAL RWP'S TO BE INSTALLED (DETAILED TO BE VISUALLY UNINTRUSIVE AND NOT EASILY CLIMBED)



P03	AMENDED FOR CHANGES	XX	XX	XX	16.10.25
P02	ISSUED FOR PLANNING	MAC	CN	CN	31.10.19
P01	ISSUED FOR TENDER				12.07.19
Rev	Description	Cre'd	Chk'd	App'd	Date

nationalgrid

Master Scheme No: 33494	Sub-Scheme No: VIP	Site: SNOWDONIA WEST SITE
Scheme Name: WEST HEAD HOUSE		
Document Title: Minffordd Tunnel Head House NORTH AND SOUTH ELEVATIONS		
Created by: JR	Date: 04.06.19	Checked by: Date:
Development Eng:	Document Type: ARC	Scale: 1:100
Format: A1	Sheet(s): 1 OF 1	Rev: P03
National Grid Document Number: PDD-33494-ARC-221		
FEED Document Number: *****		