


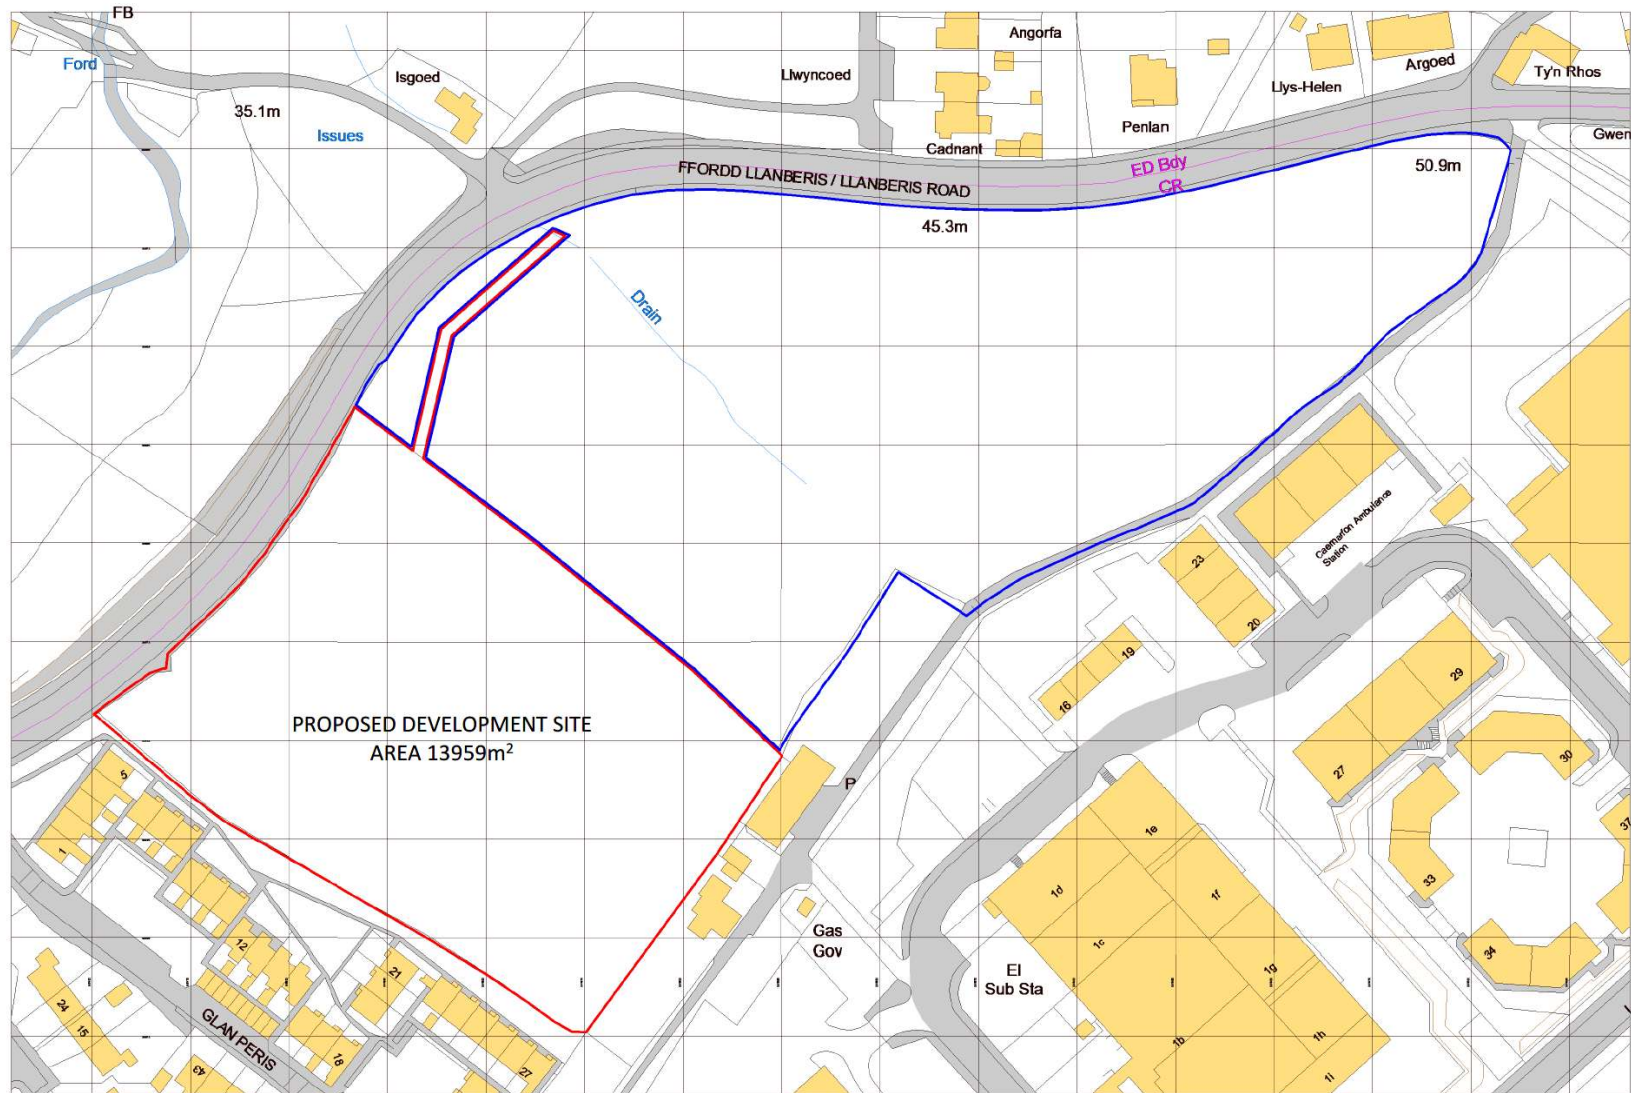


Ordnance Survey, (c) Crown Copyright 2023. All rights reserved. Licence number 100022432

# 01 - LOCATION PLAN

SCALE: 1 : 1250



VISUAL SCALE 1:1250 @ A3

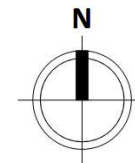

|   |                                                 |          |    |
|---|-------------------------------------------------|----------|----|
| C | CONNECTION TO DRAIN ADDED                       | 29/07/25 | IO |
| B | BOUNDARY LINES ADJUSTED TO MATCH PROPOSED PLANS | 16/04/25 | GT |
| A | BLUE BOUNDARY LINE FOR PHASE 2 LAND ADDED       | 07/10/24 | GT |

| REV | DESCRIPTION | DATE | BY |
|-----|-------------|------|----|
|-----|-------------|------|----|

THIS DRAWING IS THE COPYRIGHT OF AINSLEY GOMMON ARCHITECTS. CHECK ALL DIMENSIONS ON SITE. DISCREPANCIES TO BE NOTIFIED TO ARCHITECT. ELEMENTS OF STRUCTURE SHOWN ARE INDICATIVE AND FOR GUIDANCE. FINAL DESIGN TO BE AS STRUCTURAL ENGINEERS DETAILS AND SPECIFICATION.

PROJECT  
LLANBERIS ROAD,  
CAERNARFON  
for ADRA

DRAWING TITLE  
PLANNING - LOCATION  
PLAN

|                        |                  |             |               |
|------------------------|------------------|-------------|---------------|
| SCALE<br>1 : 1250 @ A3 | DATE<br>12/07/23 | DRAWN<br>IO | CHECKED<br>SV |
|------------------------|------------------|-------------|---------------|

DRAWING STATUS  
PLANNING

|                 |                   |               |
|-----------------|-------------------|---------------|
| JOB No<br>C1139 | DRAWING No<br>001 | REVISION<br>C |
|-----------------|-------------------|---------------|



THE OLD POLICE STATION, 15 GLYNNE WAY, HAWARDEN, CH5 3HS

Tel: 01244 537 100 | [info@ainsley-gommon.co.uk](mailto:info@ainsley-gommon.co.uk) | [www.ainsley-gommon.co.uk](http://www.ainsley-gommon.co.uk)

Ainsley Gommon Architects Ltd. Registered in England & Wales No: 4187948

Registered Office: 1 Price Street, Hamilton Square, Birkenhead CH41 6LN

PRINTED: 29/07/2025 10:27:50

A3

-  - 2P1B COTTAGE  
STYLE APARTMENT
-  - 3P2B BUNGALOW
-  - 4P2B HOUSE
-  - 5P3B HOUSE
-  - 5P3B HOUSE  
DUAL ASPECT
-  - 7P4B HOUSE
-  - 8P5B HOUSE

|                    |     |
|--------------------|-----|
| GIFA               | No  |
| @55m <sup>2</sup>  | x10 |
| @58m <sup>2</sup>  | x3  |
| @83m <sup>2</sup>  | x13 |
| @93m <sup>2</sup>  | x2  |
| @93m <sup>2</sup>  | x5  |
| @114m <sup>2</sup> | x2  |
| @169m <sup>2</sup> | x1  |
| TOTAL UNITS        | 36  |

 FIRE HYDRANT

LINE OF WATERMAIN

VISIBILITY SPLAY  
2.4 X 102m

PEDESTRIAN CROSSING  
SUBJECT TO FURTHER  
DISCUSSION AND S278  
AGREEMENT

NEW SITE  
ENTRANCE

VISIBILITY SPLAY  
2.4 X 120m

PEDESTRIAN CROSSING  
SUBJECT TO FURTHER  
DISCUSSION AND S278  
AGREEMENT

ADOPTED  
FOOTPATH LINK  
TO ADJACENT  
HOUSING ESTATE

ADOPTED  
PAVEMENT LINK  
TO BUS STOP

**Cynllun Diwygiedig**  
*Amended Plan*

### POSITION OF THERHEAD CABLES

**Cynllunio**  
Derbyn - 25/06/2026

OVERHEAD CABLES  
DIVERTED  
UNDERGROUND

EXISTING POSITION OF  
OVERHEAD CABLES

CAERNARFON  
PENTECOSTAL  
CHURCH

LINE OF  
WATERMAIN

| NO. | DESCRIPTION                                                        | DATE     |
|-----|--------------------------------------------------------------------|----------|
| J   | NORTH PAVEMENT REDUCED TO 20M                                      | 25/06/20 |
| H   | PAVEMENT TO BUS STOP ADDED, 2M PATH REDUCED TO 2M, CROSSINGS SHOWN | 24/06/20 |
| G   | TRAFFIC CALMING AND BICYCLIST CROSSING ANNOTATED                   | 27/05/20 |
| F   | PERMISSIBLE PAVING ADDED                                           | 30/04/20 |
| E   | LANDSCAPE FEATURES UPDATED TO MATCH LANDSCAPE PLAN                 | 23/04/20 |
| D   | SAT AND BRD BORDS ADJUSTED                                         | 23/03/20 |
| C   | FILL OF PLOT 34, 35, 36, 37                                        | 08/03/20 |
| B   | WATERMAIN ALONG GABLES RD SHOWN, RETAINING WALL MOVED              | 24/02/20 |
| A   | VISITOR PARKING ADDED - VIS GRAY ADDED                             | 30/02/20 |

THIS DRAWING IS THE COPYRIGHT OF WINSLEY GOSWAM ARCHITECTS.

**PROJECT**  
**LLANBERIS ROAD,**  
**CAERNARFON**  
**for ADRA**

REVISD SITE LAYOUT -  
POST PAC - PLOT 7 OPTION

|       |      |       |         |
|-------|------|-------|---------|
| SCALE | DATE | DRAWN | CHECKED |
|-------|------|-------|---------|

DRAWING  
STATUS

|         |             |          |
|---------|-------------|----------|
| JOB No. | DRAWING No. | REVISION |
| C1139   | 018(1)      | J        |

AG | A AINSLE GOMMO ARCHITECTS

THE OLD POLICE STATION, 15 GLYNNE WAY, HAMARSDEN, CHS

RECEIVED: 20 June 2003; REVISED: 10 September 2003; ACCEPTED: 10 September 2003.

4

**PROPOSED BIODIVERSITY MITIGATION**  
TO BUILDINGS. REFER TO TIRLUN BARR DRAWINGS

## BAT BOXES

## BIRD BOXES

0m 5m 10m  
VISUAL SCALE 1:250 @ A1



# Cynllun Diwygiedig Amended Plan

Cynllunio  
Derbyn - 06/05/2026



3D VIEW LOOKING EAST

|   |   |          |    |
|---|---|----------|----|
| G | LANDSCAPE FEATURES<br>UPDATED TO MATCH<br>LANDSCAPE PLAN   | 23/04/26 | IO |
| F | PLOT 7 MOVED TO PLOT 34   | 19/03/26 | IO |
| E | AREA FOR TRANSLOCATED<br>SCRUB CREATED BEHIND<br>PLOTS 21-26   | 12/01/26 | IO |
| D | PLANNING ISSUE   | 15/10/25 | AL |
| C | EQUIPPED PLAY SPACE MOVED<br>SOUTH EAST. DETENTION<br>BASIN & RAIN WATER GARDEN<br>MATCH ENGINEERS<br>DRAWINGS. TREES UPDATED &<br>BIODIVERSITY MITIGATION<br>ADDED TO MATCH LANDSCAPE<br>PLAN                                      | 21/05/25 | GT |
| B | FLATS 15-20 MOVED UP, 4P2B<br>HOUSE MOVED DOWN,<br>ADJACENT TO PLOT 26. PLAY<br>AREA MOVED OUT OF THE<br>WATER MAIN EASEMENT,<br>SECTIONS OF HIGHWAY<br>ADJUSTED TO LIGHT GREY                                                      | 30/04/25 | GT |
| A | AMENDMENTS TO SITE<br>LAYOUT FOLLOWING ADRA'S<br>PREFERRED HOUSING MIX.<br>PLOT 12 & 13 SWITCHED,<br>SUBSTATION PUSHED BACK,<br>RAIN GARDEN REMOVED<br>ADJACENT PLOT 8. BINS &<br>SHEDS ADDED, 1.2m LANDING<br>DEPTH TO FRONT DOORS | 16/04/25 | GT |

| REV | DESCRIPTION | DATE | BY |
|-----|-------------|------|----|
|-----|-------------|------|----|

THIS DRAWING IS THE COPYRIGHT OF AINSLEY GOMMON ARCHITECTS. CHECK ALL DIMENSIONS ON SITE. DISCREPANCIES TO BE NOTIFIED TO ARCHITECT. ELEMENTS OF STRUCTURE SHOWN ARE INDICATIVE AND FOR GUIDANCE. FINAL DESIGN TO BE AS STRUCTURAL ENGINEERS DETAILS AND SPECIFICATION.

PROJECT  
LLANBERIS ROAD,  
CAERNARFON  
for ADRA

DRAWING TITLE  
3D VIEW LOOKING EAST

| SCALE | DATE     | DRAWN | CHECKED |
|-------|----------|-------|---------|
| @A3   | 21/08/24 | GT    | SV      |

DRAWING  
STATUS  
PLANNING


| JOB No | DRAWING No | REVISION |
|--------|------------|----------|
| C1139  | 020        | G        |

**AG** | **A** AINSLEY GOMMON  
ARCHITECTS

THE OLD POLICE STATION, 15 GLYNNE WAY, HAWARDEN, CHS 3HS  
Tel: 01244 537 100 | [info@ainsleygomon.co.uk](mailto:info@ainsleygomon.co.uk) | [www.ainsleygomon.co.uk](http://www.ainsleygomon.co.uk)  
Ainsley Gomon Architects Ltd. Registered in England & Wales No. 4187948  
Registered Office: 1 Price Street, Hamilton Square, Birmingham B2H 4JH

PRINTED: 30/04/2026 14:04:18

A3

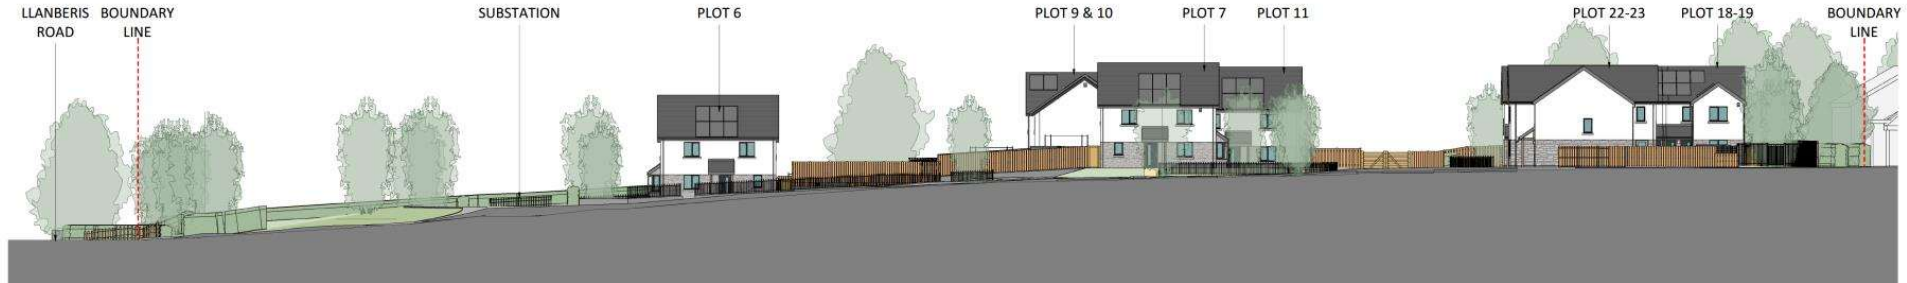

### 1 | STREET ELEVATION - LOOKING NORTH EAST

SCALE: 1:200



### 2 | STREET ELEVATION - LOOKING SOUTH WEST

SCALE: 1:200



### 3 | STREET ELEVATION - LOOKING SOUTH EAST AT FRONT OF SITE

SCALE: 1:200

|     |   |          |    |
|-----|---|----------|----|
| 1   | LANDSCAPE FEATURES UPDATED TO MATCH LANDSCAPE PLAN   | 30/04/20 | KT |
| 2   | PLOT 7 ADDED TO PLOT 34   | 28/02/20 | KT |
| 3   | AREA FOR TRANSLOCATED SCUR CREATION ADDED TO PLOT 21   | 13/01/20 | KT |
| 4   | PLANNING ISSUE   | 25/02/20 | AL |
| 5   | TREES UPDATED & BIODIVERSITY MITIGATION ADDED TO MATCH LANDSCAPE PLAN                                                                                                  | 23/02/20 | KT |
| 6   | PLOTS 12-20 MOVED UP, AFTER HOUSE MOVED DOWN, ADJUSTED TO PLOT 30. PLAY AREA MOVED OUT OF THE WAY OF ADRA BUILDINGS. SECTIONS OF FENCE ADJUSTED TO LIGHT GATE          | 30/04/20 | GT |
| 7   | ADJUSTMENTS TO SITE LAYOUT FOLLOWING ADRA'S PREFERRED HOLDING (PLOT 12-20 MOVED DOWN, SUBSTATION ADJACENT PLOT 6, BINS & SHEDS ADDED, 2x PLANTING DEPTH TO FRONT ADRA) | 16/04/20 | GT |
| REV | DESCRIPTION   | DATE     | BY |

THE DRAWING IS THE PROPERTY OF ARDLY GARDENWORKS LIMITED. IT IS TO BE USED ONLY FOR THE PROJECT AND SITE SPECIFIC PURPOSES THAT IT WAS DESIGNED FOR. IT IS NOT TO BE REPRODUCED, COPIED, OR TRANSMITTED IN ANY FORM OR BY ANY MEANS, ELECTRONIC OR MECHANICAL, INCLUDING PHOTOCOPYING, RECORDING, OR BY ANY INFORMATION STORAGE AND RETRIEVAL SYSTEM. ANY UNAUTHORIZED USE OF THIS DRAWING IS STRICTLY PROHIBITED AND WILL BE DEEMED TO BE A VIOLATION OF THE COPYRIGHT LAWS OF THE UNITED KINGDOM. THE USER OF THIS DRAWING IS ADVISED THAT THE DRAWING IS NOT TO BE USED FOR ANY OTHER PURPOSES WITHOUT THE WRITTEN PERMISSION OF ARDLY GARDENWORKS LIMITED.

THIS DRAWING IS THE PROPERTY OF AINSLEY GOMMON ARCHITECTS. NO PART OF THIS DRAWING IS TO BE REPRODUCED OR TRANSMITTED IN ANY FORM OR BY ANY MEANS, ELECTRONIC OR MECHANICAL, INCLUDING PHOTOCOPYING, RECORDING, OR BY ANY INFORMATION STORAGE AND RETRIEVAL SYSTEM, WITHOUT THE WRITTEN PERMISSION OF AINSLEY GOMMON ARCHITECTS.

PROJECT  
LLANBERIS ROAD,  
CAERNARFON  
for ADRA

|                                             |             |          |         |
|---------------------------------------------|-------------|----------|---------|
| DRAWING TITLE                               | DATE        | DRAWN    | CHECKED |
| SITE SECTIONS & STREET ELEVATIONS - SHEET 1 | 15/10/24    | GT       | SV      |
| SCALE                                       | 1:200 @ A1  |          |         |
| DRAWING STATUS                              | PLANNING    |          |         |
| JOB NO.                                     | DRAWING NO. | REVISION |         |
| C1139                                       | 016         | G        |         |

**AG** AINSLEY GOMMON ARCHITECTS

THE OLD BRIDGE STATION, 15 ELMHURST ROAD, LLANBERIS, Gwynedd, LL55 2JG  
Tel: 01248 551111 | Email: info@ainsleygommon.co.uk | www.ainsleygommon.co.uk  
Ainsley Gomon Architects Ltd. Registered in England & Wales No. 1078918  
Registered Office: 15 Elmhurst Road, Llanberis, Gwynedd, LL55 2JG


PRINTED: 30/04/2025 15:22:08

0m 4m 8m 12m 16m 20m

VISUAL SCALE 1:200 @ A1

| 8P5B HOUSE GIFA   |                       |
|-------------------|-----------------------|
| Level             | Area                  |
| DQR MIN           | N/A                   |
| 00 - GROUND FLOOR | 84.74 m <sup>2</sup>  |
| 01 - FIRST FLOOR  | 84.74 m <sup>2</sup>  |
| Grand total       | 169.48 m <sup>2</sup> |

- MATERIAL KEY
- NATURAL SLATE / SLIM CONCRETE TILES  
SUBJECT TO APPROVAL
  - RENDER - OFF WHITE
  - NATURAL TIMBER CLADDING (VERTICAL)
  - STONE
  - GREY ENGINEERING BRICK
  - WINDOWS AND DOORS - UPVC GRAPHITE
  - FACIAS, SOFFITS AND RWG'S - UPVC

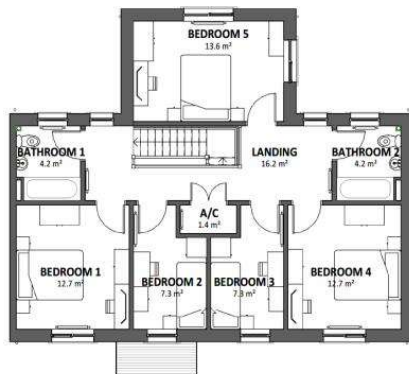

FIRST FLOOR PLAN

SCALE: 1 : 100




FRONT ELEVATION

SCALE: 1 : 100



PARTY WALL / SIDE ELEVATION

SCALE: 1 : 100

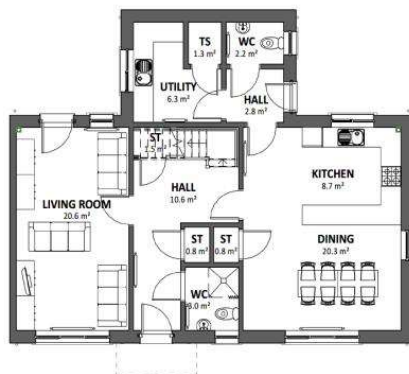

GROUND FLOOR PLAN

SCALE: 1 : 100



REAR ELEVATION

SCALE: 1 : 100



SIDE ELEVATION

SCALE: 1 : 100

| REV | DESCRIPTION                                | DATE     | BY |
|-----|--------------------------------------------|----------|----|
| A   | PLAN LAYOUT ADJUSTED & ELEVATIONS IMPROVED | 30/04/25 | GT |

THIS DRAWING IS THE COPYRIGHT OF AINSLEY COMMON ARCHITECTS. OVER ALL DIMENSIONS ON THE DRAWINGS ARE TO BE NOTED TO THE PROJECT. ELEMENTS OF CONSTRUCTION SHOWN ARE INDICATIVE AND FOR GUIDANCE. FINAL DESIGN TO BE AS STRUCTURAL ENGINEER'S DETAIL AND SPECIFICATIONS.

PROJECT  
LLANBERIS ROAD, CAERNARFON  
for ADRA

DRAWING TITLE  
8P5B HOUSE DETACHED

| SCALE          | DATE       | DRAWN    | CHECKED |
|----------------|------------|----------|---------|
| 1 : 100 @ A2   | 31/03/25   | GT       | SV      |
| DRAWING STATUS |            |          |         |
| PLANNING       |            |          |         |
| JOB NO         | DRAWING NO | REVISION |         |
| C1139          | 097        | A        |         |

**AG** **A** AINSLEY COMMON ARCHITECTS

THE OLD POLICE STATION, 15 GLYNNE WAY, NAWADON, CHS 2HS  
Tel: 01244 537 100 | [info@ainsleycommon.co.uk](mailto:info@ainsleycommon.co.uk) | [www.ainsleycommon.co.uk](http://www.ainsleycommon.co.uk)  
Ainsley Common Architects Ltd. Registered in England & Wales No. 1478796  
Registered Office: 1 Prius Street, Hamilton Square, Birmingham B1 3JH

PRINTED: 15/10/2025 16:35:01

A2



VISUAL SCALE 1:100 @ A2

| 7P4B HOUSE GIFA |                       |
|-----------------|-----------------------|
| Level           | Area                  |
| DQR MIN         | 114 m <sup>2</sup>    |
| FIRST           | 46.03 m <sup>2</sup>  |
| GROUND          | 68.46 m <sup>2</sup>  |
| Grand total     | 114.48 m <sup>2</sup> |

- MATERIAL KEY
- NATURAL SLATE / SLIM CONCRETE TILES  
SUBJECT TO APPROVAL
  - RENDER - OFF WHITE
  - NATURAL TIMBER CLADDING (VERTICAL)
  - STONE
  - GREY ENGINEERING BRICK
  - WINDOWS AND DOORS - UPVC GRAPHITE
  - FACIAS, SOFFITS AND RWG'S - UPVC

| REV | DESCRIPTION | DATE | BY |
|-----|-------------|------|----|
|-----|-------------|------|----|

THIS DRAWING IS THE COPYRIGHT OF AINSLEY GOMMON ARCHITECTS. CHECK ALL DIMENSIONS ON SITE. DISCREPANCIES TO BE NOTIFIED TO ARCHITECT. ELEMENTS OF STRUCTURE SHOWN ARE INDICATIVE AND FOR GUIDANCE. FINAL DESIGN TO BE AS STRUCTURAL ENGINEERS DETAILS AND SPECIFICATION.

PROJECT  
LLANBERIS ROAD,  
CAERNARFON  
for ADRA

DRAWING TITLE  
7P4B HOUSE DETACHED -  
GABLE TYPE

| SCALE       | DATE     | DRAWN | CHECKED |
|-------------|----------|-------|---------|
| 1 : 100 @A3 | 15/10/25 | ABL   | AL      |

DRAWING  
STATUS  
PLANNING

JOB No  
C1139

DRAWING No  
085


REVISION

**AG** | **A** AINSLEY  
GOMMON  
ARCHITECTS

THE OLD POLICE STATION, 15 GLYNNE WAY, HAWARDEN, CH5 3HS  
Tel: 01244 537 100 | wales@architects.co.uk | www.agarchitects.co.uk

Ainsley Gomon Architects Ltd. Registered in England & Wales No. 4187948  
Registered Office: 1 Prince Street, Hamilton Square, Birkenhead CH41 6JH

PRINTED: 15/10/2025 16:28:24

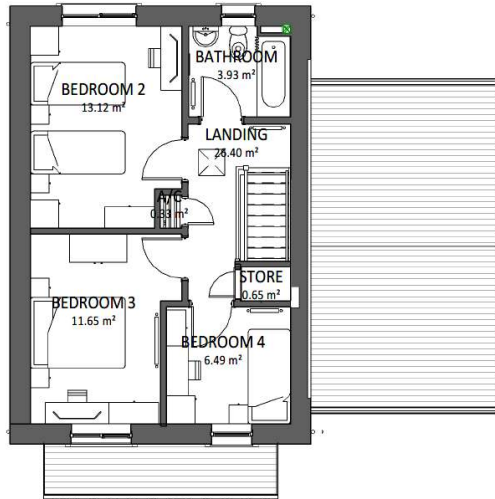

FIRST FLOOR PLAN

SCALE: 1 : 100




FRONT ELEVATION

SCALE: 1 : 100



SIDE ELEVATION

SCALE: 1 : 100

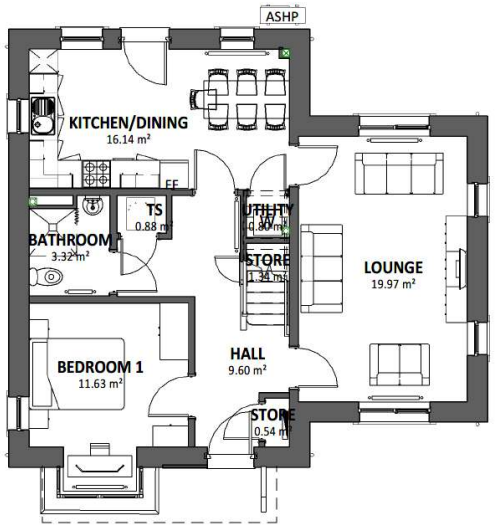

GROUND FLOOR PLAN

SCALE: 1 : 100



REAR ELEVATION

SCALE: 1 : 100




PARTY WALL ELEVATION

SCALE: 1 : 100




VISUAL SCALE 1:100 @ A3

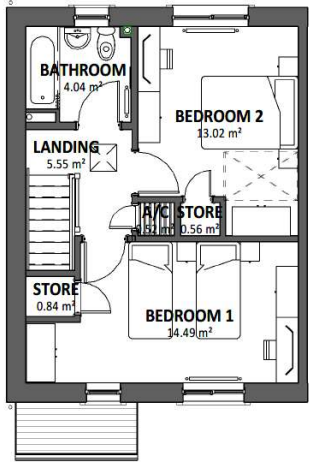

FIRST FLOOR PLAN

SCALE: 1 : 100

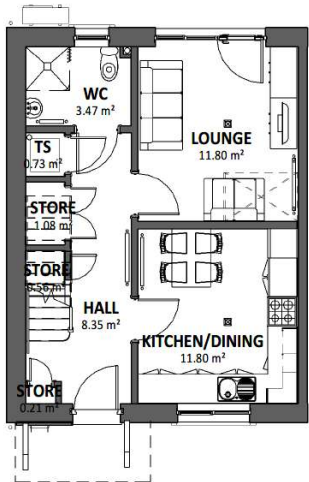

GROUND FLOOR PLAN

SCALE: 1 : 100




FRONT ELEVATION

SCALE: 1 : 100



REAR ELEVATION


SCALE: 1 : 100

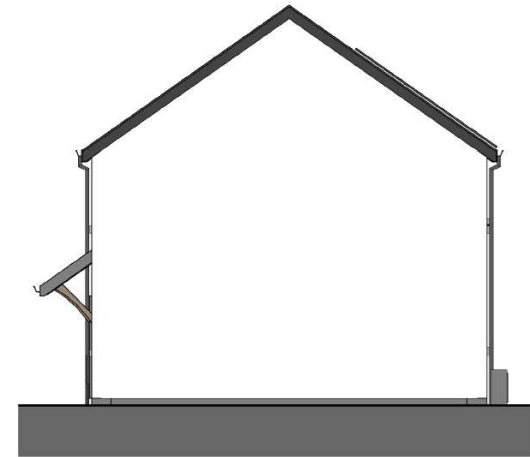

SIDE ELEVATION

SCALE: 1 : 100

- MATERIAL KEY
- NATURAL SLATE / SLIM CONCRETE TILES
  - RENDER - OFF WHITE
  - NATURAL TIMBER CLADDING (VERTICAL)
  - GREY ENGINEERING BRICK
  - WINDOWS AND DOORS - UPVC GRAPHITE
  - FACIAS, SOFFITS AND RWG'S - UPVC

 

VISUAL SCALE 1:100 @ A3

| Area Schedule (GIA) 4P2B |                      |
|--------------------------|----------------------|
| Level                    | Area                 |
| 00 - GROUND FLOOR        | 41.29 m <sup>2</sup> |
| 01 - FIRST FLOOR         | 41.29 m <sup>2</sup> |
| Grand total              | 82.58 m <sup>2</sup> |



| REV | DESCRIPTION | DATE | BY |
|-----|-------------|------|----|
|     |             |      |    |

THIS DRAWING IS THE COPYRIGHT OF AINSLEY GOMMON ARCHITECTS. CHECK ALL DIMENSIONS ON SITE. DISCREPANCIES TO BE NOTIFIED TO ARCHITECT. ELEMENTS OF STRUCTURE SHOWN ARE INDICATIVE AND FOR GUIDANCE. FINAL DESIGN TO BE AS STRUCTURAL ENGINEERS DETAILS AND SPECIFICATION.

PROJECT  
LLANBERIS ROAD,  
CAERNARFON  
for ADRA

DRAWING TITLE  
4P2B HOUSE STAIR TO  
GABLE

| SCALE        | DATE     | DRAWN | CHECKED |
|--------------|----------|-------|---------|
| 1 : 100 @ A3 | 31/03/25 | GT    | SV      |

DRAWING  
STATUS PLANNING

JOB No C1139  
DRAWING No 073  
REVISION



THE OLD POLICE STATION, 15 GLYNNE WAY, HAWARDEN, CH5 3HS  
Tel: 01244 537 100 | wales@agarchitects.co.uk | www.agarchitects.co.uk

Ainsley Gomon Architects Ltd. Registered in England & Wales No. 4187948  
Registered Office: 1 Price Street, Hamilton Square, Bekehead CH1 4JL


PRINTED: 15/10/2025 16:07:13

A3




FRONT ELEVATION

SCALE: 1 : 100

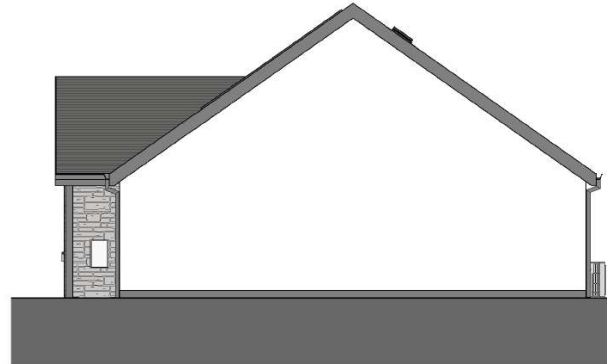

SIDE ELEVATION

SCALE: 1 : 100

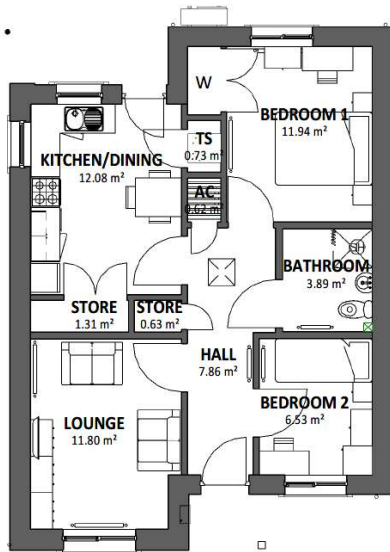


GROUND FLOOR PLAN

SCALE: 1 : 100



REAR ELEVATION

SCALE: 1 : 100

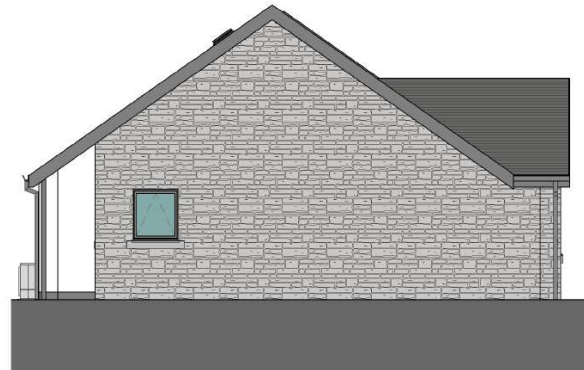

SIDE ELEVATION

SCALE: 1 : 100

| 3P2B BUNGALOW GIFA |                      |
|--------------------|----------------------|
| Level              | Area                 |
| DQR MIN            | 58 m <sup>2</sup>    |
| GROUND FLOOR LEVEL | 61.07 m <sup>2</sup> |
| Grand total        | 61.07 m <sup>2</sup> |

MATERIAL KEY

- NATURAL SLATE / SLIM CONCRETE TILES
- RENDER - OFF WHITE
- STONE
- GREY ENGINEERING BRICK
- WINDOWS AND DOORS - UPVC GRAPHITE
- FACIAS, SOFFITS AND RWG'S - UPVC
- NATURAL TIMBER CLADDING (VERTICAL)

| REV | DESCRIPTION | DATE | BY |
|-----|-------------|------|----|
|-----|-------------|------|----|

THIS DRAWING IS THE COPYRIGHT OF AINSLEY GOMMON ARCHITECTS. CHECK ALL DIMENSIONS ON SITE. DISCREPANCIES TO BE NOTIFIED TO ARCHITECT. ELEMENTS OF STRUCTURE SHOWN ARE INDICATIVE AND FOR GUIDANCE. FINAL DESIGN TO BE AS STRUCTURAL ENGINEERS DETAILS AND SPECIFICATION.

PROJECT  
LLANBERIS ROAD,  
CAERNARFON  
for ADRA

DRAWING TITLE  
3P2B BUNGALOW  
DETACHED

| SCALE  | DATE     | DRAWN | CHECKED |
|--------|----------|-------|---------|
| As @A3 | 31/03/25 | GT    | SV      |

INDICATED  
DRAWING  
STATUS

PLANNING


| JOB No | DRAWING No | REVISION |
|--------|------------|----------|
| C1139  | 088        |          |



THE OLD POLICE STATION, 15 GLYNNE WAY, HAWARDEN, CH5 3NS  
Tel: 01244 537 100 | wales@agarchitects.co.uk | www.agarchitects.co.uk  
Ainsley Gomon Architects Ltd. Registered in England & Wales No. 4187948  
Registered Office: 1 Price Street, Hamilton Square, Birkenhead CH41 6JH


PRINTED: 15/10/2025 16:04:33

A3

 


VISUAL SCALE 1:100 @ A3

**Cynllunio**  
Derbyn - 24/10/2025

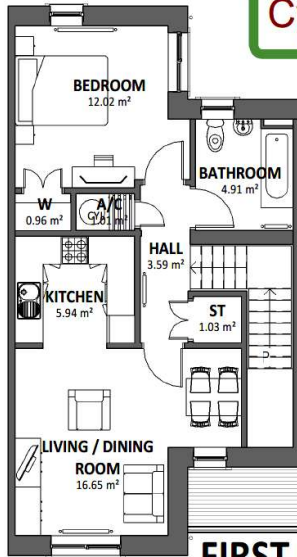

**FIRST FLOOR PLAN**

SCALE: 1 : 100

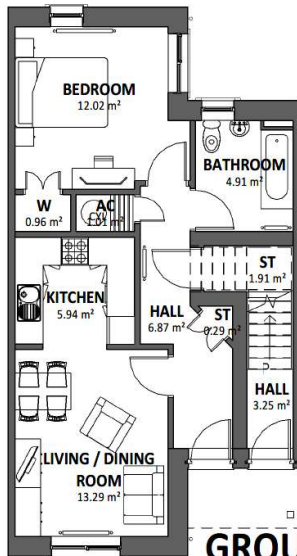


**GROUND FLOOR PLAN**

SCALE: 1 : 100



**FRONT ELEVATION**

SCALE: 1 : 100

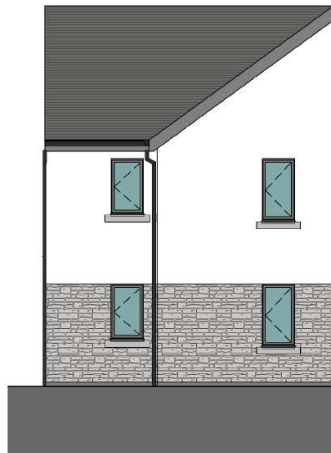


**REAR ELEVATION**

SCALE: 1 : 100



**SIDE ELEVATION**

SCALE: 1 : 100

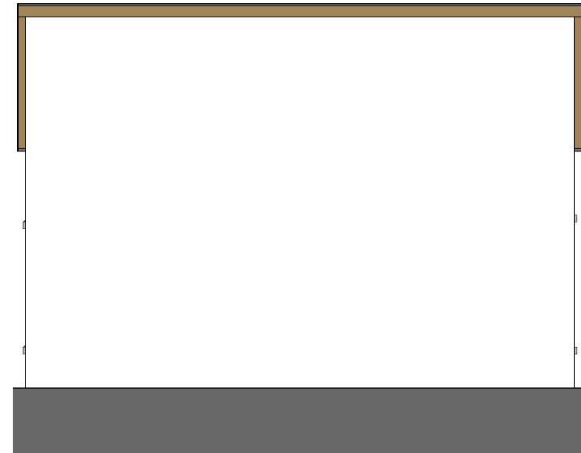

**PARTY WALL ELEVATION**

SCALE: 1 : 100



VISUAL SCALE 1:100 @ A3

PLOT 17-18

2P1B FLAT INSET GIFA

|              |          |
|--------------|----------|
| DQR MIN      | 53 m²    |
| GROUND FLOOR | 49.98 m² |
| FIRST FLOOR  | 55.31 m² |
| FF ENTRANCE  | 3.25 m²  |

**MATERIAL KEY**

- NATURAL SLATE / SLIM CONCRETE TILES  
SUBJECT TO APPROVAL
- RENDER - OFF WHITE
- NATURAL TIMBER CLADDING (VERTICAL)
- STONE
- GREY ENGINEERING BRICK
- WINDOWS AND DOORS - UPVC GRAPHITE
- FACIAS, SOFFITS AND RWG'S - UPVC

|     |                      |          |    |
|-----|----------------------|----------|----|
| A   | PLOT NUMBERS ALTERED | 30/04/25 | GT |
| REV | DESCRIPTION          | DATE     | BY |

THIS DRAWING IS THE COPYRIGHT OF AINSLEY GOMMON ARCHITECTS. CHECK ALL DIMENSIONS ON SITE. DISCREPANCIES TO BE NOTIFIED TO ARCHITECT. ELEMENTS OF STRUCTURE SHOWN ARE INDICATIVE AND FOR GUIDANCE. FINAL DESIGN TO BE AS STRUCTURAL ENGINEERS DETAILS AND SPECIFICATION.

PROJECT  
LLANBERIS ROAD,  
CAERNARFON  
for ADRA

DRAWING TITLE  
2P1B MID TERRACE  
APARTMENT - LOUNGE TO  
FRONT

|              |          |       |         |
|--------------|----------|-------|---------|
| SCALE        | DATE     | DRAWN | CHECKED |
| 1 : 100 @ A3 | 31/03/25 | GT    | SV      |

|                   |          |
|-------------------|----------|
| DRAWING<br>STATUS | PLANNING |
|-------------------|----------|


|        |            |          |
|--------|------------|----------|
| JOB No | DRAWING No | REVISION |
| C1139  | 093        | A        |

**AG** | **A** | **AINSLEY GOMMON ARCHITECTS**

THE OLD POLICE STATION, 15 GLYNNE WAY, HAWARDEN, CH15 3HS  
Tel: 01244 537 100 | wales@agarchitects.co.uk | www.agarchitects.co.uk  
Ainsley Gommon Architects Ltd. Registered in England & Wales No. 4187948  
Registered Office: 1 Priory Street, Hamilton Square, Birkenhead CH41 6JN


PRINTED: 15/10/2025 16:43:02

**A3**

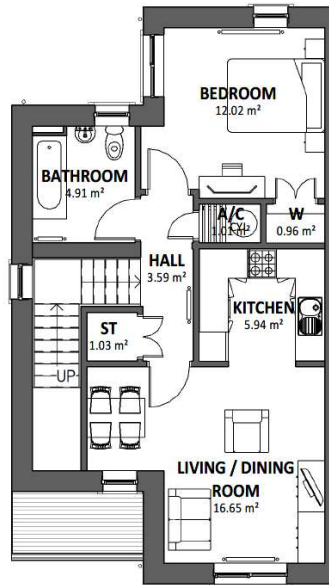

**FIRST FLOOR PLAN**

SCALE: 1 : 100

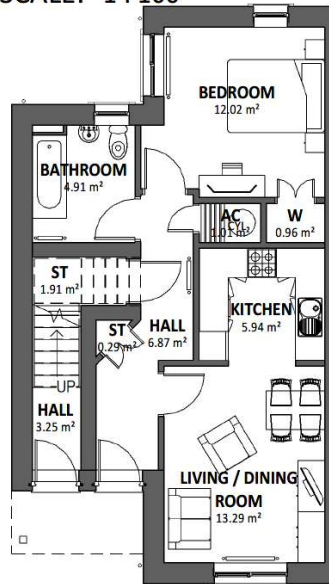


**GROUND FLOOR PLAN**

SCALE: 1 : 100



**FRONT ELEVATION**

SCALE: 1 : 100

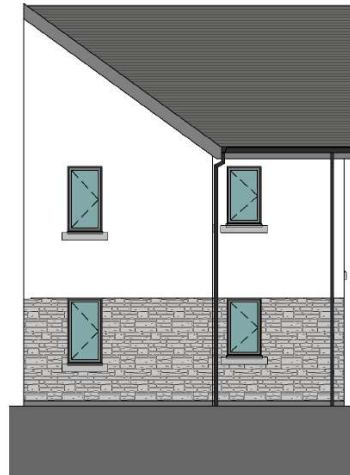

**REAR ELEVATION**

SCALE: 1 : 100



**PARTY WALL ELEVATION**

SCALE: 1 : 100



**SIDE ELEVATION**

SCALE: 1 : 100



VISUAL SCALE 1:100 @ A3

PLOT 15-16

2P1B FLAT INSET GIFA

|              |                      |
|--------------|----------------------|
| DQR MIN      | 53 m <sup>2</sup>    |
| GROUND FLOOR | 49.98 m <sup>2</sup> |
| FIRST FLOOR  | 55.31 m <sup>2</sup> |
| FF ENTRANCE  | 3.25 m <sup>2</sup>  |

**MATERIAL KEY**

- NATURAL SLATE / SLIM CONCRETE TILES  
SUBJECT TO APPROVAL
- RENDER - OFF WHITE
- NATURAL TIMBER CLADDING (VERTICAL)
- STONE
- GREY ENGINEERING BRICK
- WINDOWS AND DOORS - UPVC GRAPHITE
- FACIAS, SOFFITS AND RWG'S - UPVC

| A   | PLOT NUMBERS ALTERED | 30/04/25 | GT |
|-----|----------------------|----------|----|
| REV | DESCRIPTION          | DATE     | BY |

THIS DRAWING IS THE COPYRIGHT OF AINSLEY GOMMON ARCHITECTS. CHECK ALL DIMENSIONS ON SITE. DISCREPANCIES TO BE NOTIFIED TO ARCHITECT. ELEMENTS OF STRUCTURE SHOWN ARE INDICATIVE AND FOR GUIDANCE. FINAL DESIGN TO BE AS STRUCTURAL ENGINEERS DETAILS AND SPECIFICATION.

PROJECT  
LLANBERIS ROAD,  
CAERNARFON  
for ADRA

DRAWING TITLE  
2P1B APARTMENT -  
LOUNGE TO FRONT

|              |          |       |         |
|--------------|----------|-------|---------|
| SCALE        | DATE     | DRAWN | CHECKED |
| 1 : 100 @ A3 | 31/03/25 | GT    | SV      |

DRAWING  
STATUS PLANNING

|        |            |          |
|--------|------------|----------|
| JOB No | DRAWING No | REVISION |
| C1139  | 092        | A        |


**AG** | **A** AINSLEY GOMMON  
ARCHITECTS

THE OLD POLICE STATION, 15 GLYNNE WAY, HAWARDEN, CH5 3NS  
Tel: 01244 537 100 | wales@agarchitects.co.uk | www.agarchitects.co.uk

Ainsley Gomon Architects Ltd. Registered in England & Wales No. 4187948  
Registered Office: 1 Price Street, Hamilton Square, Brakenhead CH41 6JH


PRINTED: 15/10/2025 16:42:31

**A3**

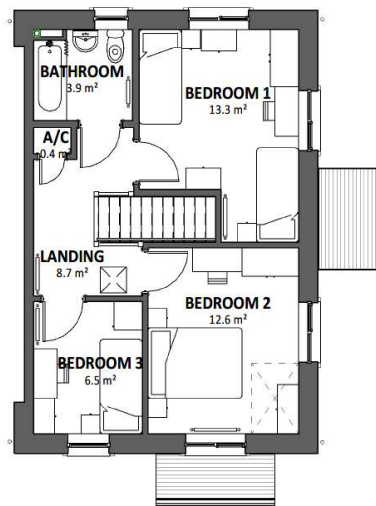

**FIRST FLOOR PLAN**

SCALE: 1 : 100

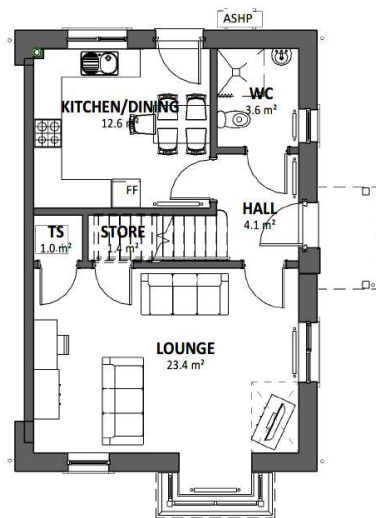

**GROUND FLOOR PLAN**

SCALE: 1 : 100



**FRONT ELEVATION**

SCALE: 1 : 100



**REAR ELEVATION**

SCALE: 1 : 100




**PARTY WALL ELEVATION**

SCALE: 1 : 100



**SIDE ELEVATION**

SCALE: 1 : 100

 

VISUAL SCALE 1:100 @ A3

PLOT 6

5P3B SE NEW HOUSE GIFA

| Level        | Area     |
|--------------|----------|
| DOR MIN      | 93 m²    |
| FIRST FLOOR  | 48.14 m² |
| GROUND FLOOR | 49.52 m² |
| Grand total  | 97.66 m² |

**MATERIAL KEY**

- NATURAL SLATE / SLIM CONCRETE TILES  
SUBJECT TO APPROVAL
- RENDER - OFF WHITE
- NATURAL TIMBER CLADDING (VERTICAL)
- STONE
- GREY ENGINEERING BRICK
- WINDOWS AND DOORS - UPVC GRAPHITE
- FACIAS, SOFFITS AND RWG'S - UPVC

| REV | DESCRIPTION    | DATE     | BY |
|-----|----------------|----------|----|
| A   | PLANNING ISSUE | 15/10/25 | AL |

THIS DRAWING IS THE COPYRIGHT OF AINSLEY GOMMON ARCHITECTS. CHECK ALL DIMENSIONS ON SITE. DISCREPANCIES TO BE NOTIFIED TO ARCHITECT. ELEMENTS OF STRUCTURE SHOWN ARE INDICATIVE AND FOR GUIDANCE. FINAL DESIGN TO BE AS STRUCTURAL ENGINEERS DETAILS AND SPECIFICATION.

PROJECT  
LLANBERIS ROAD,  
CAERNARFON  
for ADRA

DRAWING TITLE  
5P3B HOUSE - SIDE ENTRY -  
LOUNGE TO FRONT

| SCALE       | DATE     | DRAWN | CHECKED |
|-------------|----------|-------|---------|
| 1 : 100 @A3 | 31/03/25 | GT    | SV      |

DRAWING  
STATUS  
PLANNING

| JOB No | DRAWING No | REVISION |
|--------|------------|----------|
| C1139  | 080        | A        |

**AG** **A** **AINSLEY GOMMON ARCHITECTS**

THE OLD POLICE STATION, 15 GLYNNE WAY, HAWARDEN, CH5 3HS  
Tel: 01244 537 100 | wales@agarchitects.co.uk | www.agarchitects.co.uk  
Ainsley Gommon Architects Ltd. Registered in England & Wales No. 4187948  
Registered Office: 1 Prior Street, Hamilton Square, Birkenhead CH4 4JH

PRINTED: 15/10/2025 16:27:05

**A3**



