



1 | EXISTING SITE PLAN

SCALE: 1 : 500

0m 10m 20m 30m 40m 50m

VISUAL SCALE 1:500 @ A1

DERBYN

Adran Cynllunio 14/03/2022

A	ADRA ADDED TO SHEET	21/12/21	IO
REV	DESCRIPTION	DATE	BY

THIS DRAWING IS THE COPYRIGHT OF AINSLEY GOMMON ARCHITECTS. CHECK ALL DIMENSIONS ON SITE. DISCREPANCIES TO BE NOTIFIED TO ARCHITECT. ELEMENTS OF STRUCTURE SHOWN ARE INDICATIVE AND FOR GUIDANCE. FINAL DESIGN TO BE AS STRUCTURAL ENGINEERS DETAILS AND SPECIFICATION. DO NOT SCALE FROM THIS DRAWING. WORK TO FIGURED DIMENSIONS ONLY.

PROJECT
BRIG Y NANT, BETHESDA
for PREMIER BUILDERS LTD
AND ADRA

DRAWING TITLE
EXISTING SITE PLAN

SCALE	DATE	DRAWN	CHECKED
1 : 500 @ A3	25/05/21	BM	SV

DRAWING STATUS
PRELIMINARY

JOB No	DRAWING No	REVISION
C1051	007	A

AG | **A** AINSLEY GOMMON ARCHITECTS

THE OLD POLICE STATION, 15 GLYNNE WAY, HAWARDEN, CH5 3HS

Tel: 01244 537 100 | info@ainsleygommon.co.uk | www.ainsleygommon.co.uk

Ainsley Gommon Architects Ltd. Registered in England & Wales No. 4187948

Registered Office: 1 Price Street, Hamilton Square, Epsom Surrey KT8 6JH

PRINTED: 21/12/2021 16:13:47

A3



UNIT KEY	AMOUNT
DQR - 4P2B HOUSE@83m ²	12
DQR - 5P3B HOUSE@93m ²	4
DQR - 7P4B HOUSE@110m ²	2
TOTAL UNITS	18



REV	DESCRIPTION	DATE	BY
C	ADRA ADDED TO SHEET	21/12/21	IO
B	MINOR CHANGES TO PARKING	14/09/21	IO
A	CHANGES TO HOUSE LAYOUT	01/09/21	IO

THIS DRAWING IS THE COPYRIGHT OF AINSLEY GOMMON ARCHITECTS. CHECK ALL DIMENSIONS ON SITE. DISCREPANCIES TO BE NOTIFIED TO ARCHITECT. ELEMENTS OF STRUCTURE SHOWN ARE INDICATIVE AND FOR GUIDANCE. FINAL DESIGN TO BE AS STRUCTURAL ENGINEERS DETAILS AND SPECIFICATION. DO NOT SCALE FROM THIS DRAWING. WORK TO FIGURED DIMENSIONS ONLY.

PROJECT
BRIG Y NANT, BETHESDA
for PREMIER BUILDERS LTD
AND ADRA

DRAWING TITLE
PROPOSED SITE LAYOUT

SCALE	DATE	DRAWN	CHECKED
As indicated @A3	11/08/21	IO	SV

DRAWING STATUS
PRELIMINARY


JOB No	DRAWING No	REVISION
C1051	009	C



THE OLD POLICE STATION, 15 GLYNE WAY, HAWARDEN, CHS 3NS
Tel: 01244 537 100 | info@agarchitects.co.uk | www.agarchitects.co.uk
Ainsley Gommon Architects Ltd. Registered in England & Wales No. 4157940
Registered Office: 1 Prior Street, Hamilton Square, Birmingham B1 3JH

PRINTED: 21/12/2021 15:48:05

A3

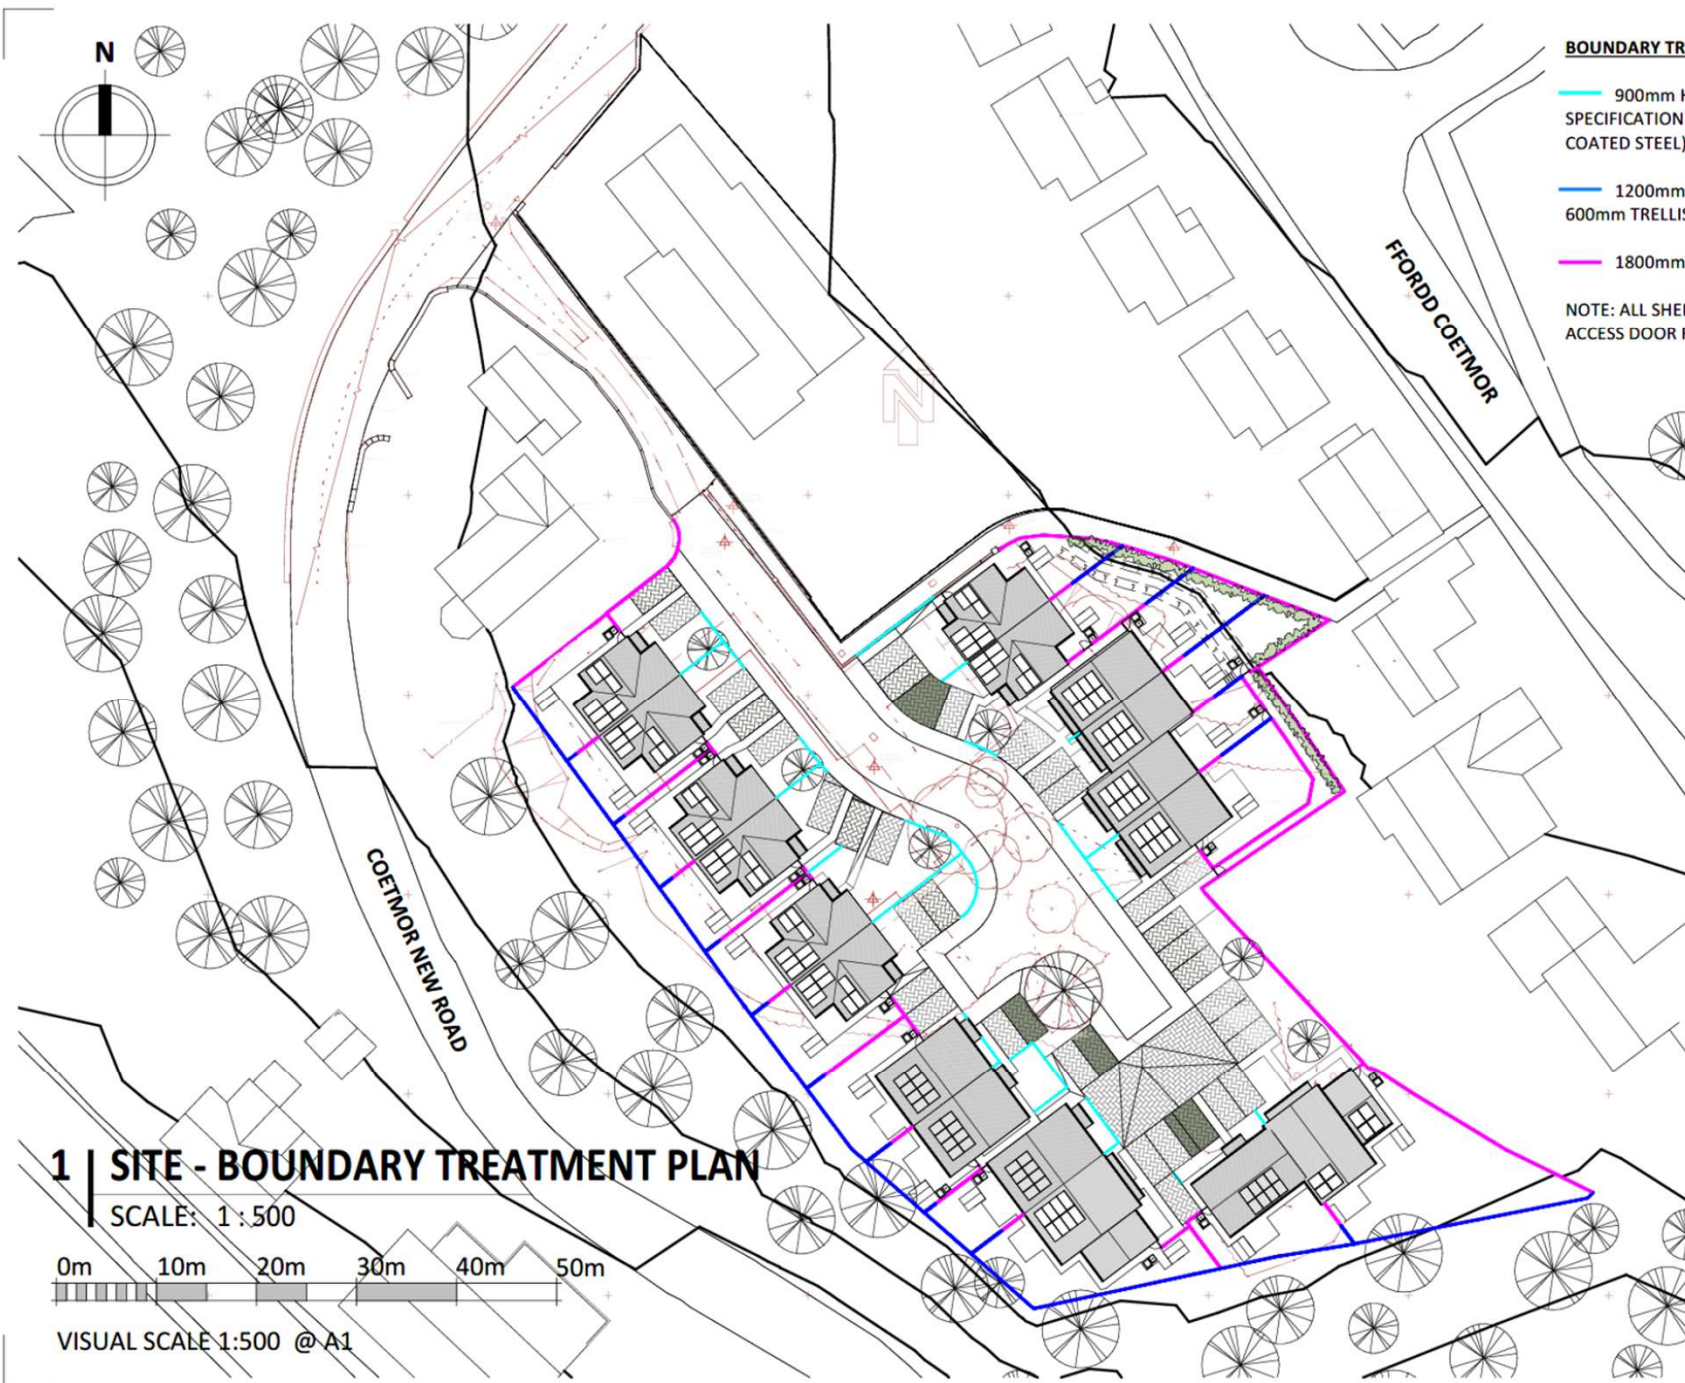

BOUNDARY TREATMENT LEGEND

900mm HIGH RAILINGS TO GRWP CYNEFIN SPECIFICATION (BALL TOP GALVANISED POWDER COATED STEEL)

1200mm HIGH TIMBER HIT AND MISS WITH 600mm TRELLIS TOP

1800mm HIGH TIMBER HIT AND MISS FENCE

NOTE: ALL SHEDS TO BE POSITIONED WITH THE ACCESS DOOR FACING THE RELATED DWELLING.

DERBYN

Adran Cynllunio 14/03/2022

A	ADRA ADDED TO SHEET	21/12/21	IO
REV	DESCRIPTION	DATE	BY

THIS DRAWING IS THE COPYRIGHT OF AINSLEY GOMMON ARCHITECTS. CHECK ALL DIMENSIONS ON SITE. DISCREPANCIES TO BE NOTIFIED TO ARCHITECT. ELEMENTS OF STRUCTURE SHOWN ARE INDICATIVE AND FOR GUIDANCE. FINAL DESIGN TO BE AS STRUCTURAL ENGINEERS DETAILS AND SPECIFICATION. DO NOT SCALE FROM THIS DRAWING. WORK TO FIGURED DIMENSIONS ONLY.

PROJECT
BRIG Y NANT, BETHESDA
for PREMIER BUILDERS LTD
AND ADRA

DRAWING TITLE
BOUNDARY TREATMENT
PLAN

SCALE	DATE	DRAWN	CHECKED
As indicated @A3	20/08/21	IO	SV

DRAWING
STATUS PRELIMINARY

JOB No	DRAWING No	REVISION
C1051	011	A

AG **A** **AINSLEY GOMMON ARCHITECTS**

THE OLD POLICE STATION, 15 GLYNNE WAY, HAWARDEN, CHS 3HS
Tel: 01244 537 100 | info@ainsleygommon.co.uk | www.ainsleygommon.co.uk


Ainsley Gommon Architects Ltd. Registered in England & Wales No. 4157940
Registered Office: 1 Prior Street, Hamilton Square, Esherhead CH1 6JH

PRINTED: 21/12/2021 15:51:53

A3

1 | SITE - BOUNDARY TREATMENT PLAN

SCALE: 1:500

 

VISUAL SCALE 1:500 @ A1



3D VIEW 1 - FROM THE WEST

DERBYN

Adran Cynllunio 14/03/2022

A	ADRA ADDED TO SHEET	21/12/21	IO
REV	DESCRIPTION	DATE	BY

THIS DRAWING IS THE COPYRIGHT OF AINSLEY GOMMON ARCHITECTS. CHECK ALL DIMENSIONS ON SITE. DISCREPANCIES TO BE NOTIFIED TO ARCHITECT. ELEMENTS OF STRUCTURE SHOWN ARE INDICATIVE AND FOR GUIDANCE. FINAL DESIGN TO BE AS STRUCTURAL ENGINEERS DETAILS AND SPECIFICATION. DO NOT SCALE FROM THIS DRAWING. WORK TO FIGURED DIMENSIONS ONLY.

PROJECT
BRIG Y NANT, BETHESDA
for PREMIER BUILDERS LTD
AND ADRA

DRAWING TITLE
3D VIEW 1

SCALE	DATE	DRAWN	CHECKED
@A3	15/09/21	IO	SV

DRAWING STATUS
PRELIMINARY

JOB No	DRAWING No	REVISION
C1051	012	A

AG **A** **AINSLEY GOMMON ARCHITECTS**

THE OLD POLICE STATION, 15 GLYNNE WAY, HAWARDEN, CH5 3NS
Tel: 01244 537 100 | info@ainsleygommon.co.uk | www.ainsleygommon.co.uk

Ainsley Gommon Architects Ltd. Registered in England & Wales No. 4187940
Registered Office: 1 Prior Street, Hamilton Square, Esherhead CH41 6JH

PRINTED: 21/12/2021 16:22:12

A3



3D VIEW 2 - FROM THE SOUTH



A	ADRA ADDED TO SHEET	21/12/21	IO
REV	DESCRIPTION	DATE	BY

THIS DRAWING IS THE COPYRIGHT OF AINSLEY COMMON ARCHITECTS. CHECK ALL DIMENSIONS ON SITE. DISCREPANCIES TO BE NOTIFIED TO ARCHITECT. ELEMENTS OF STRUCTURE SHOWN ARE INDICATIVE AND FOR GUIDANCE. FINAL DESIGN TO BE AS STRUCTURAL ENGINEERS DETAILS AND SPECIFICATION. DO NOT SCALE FROM THIS DRAWING. WORK TO FIGURED DIMENSIONS ONLY.

PROJECT
BRIG Y NANT, BETHESDA
for PREMIER BUILDERS LTD
AND ADRA

DRAWING TITLE
3D VIEW 2

SCALE	DATE	DRAWN	CHECKED
@A3	15/09/21	IO	SV

DRAWING STATUS
PRELIMINARY

JOB No	DRAWING No	REVISION
C1051	013	A



THE OLD POLICE STATION, 15 GLYNNE WAY, HAWARDEN, CHS 3NS
Tel: 01244 537 100 | info@agarchitects.co.uk | www.agarchitects.co.uk

Ainsley Common Architects Ltd. Registered in England & Wales No. 4187948
Registered Office: 1 Prior Street, Hamilton Square, Esherhead CH1 6JH

PRINTED: 21/12/2021 16:22:18

A3

DERBYN

Adran Cynllunio 14/03/2022



3D VIEW 3 - FROM THE SITE ENTRANCE

A ADRA ADDED TO SHEET		21/12/21	IO
REV	DESCRIPTION	DATE	BY

THIS DRAWING IS THE COPYRIGHT OF AINSLEY GOMMON ARCHITECTS. CHECK ALL DIMENSIONS ON SITE. DISCREPANCIES TO BE NOTIFIED TO ARCHITECT. ELEMENTS OF STRUCTURE SHOWN ARE INDICATIVE AND FOR GUIDANCE. FINAL DESIGN TO BE AS STRUCTURAL ENGINEERS DETAILS AND SPECIFICATION. DO NOT SCALE FROM THIS DRAWING. WORK TO FIGURED DIMENSIONS ONLY.

PROJECT
BRIG Y NANT, BETHESDA
for PREMIER BUILDERS LTD
AND ADRA

DRAWING TITLE
3D VIEW 3

SCALE	DATE	DRAWN	CHECKED
@A3	15/09/21	IO	SV

DRAWING
STATUS **PRELIMINARY**


JOB No DRAWING No REVISION
C1051 014 A

AG  **AINSLEY GOMMON ARCHITECTS**

1 PRICE STREET, HAMILTON SQUARE, BIRKENHEAD, MERSEYSIDE, CH41 6JN
Tel: 0151 647 5111 | birkenhead@agarchitects.co.uk | www.agarchitects.co.uk


PRINTED: 21/12/2021 16:22:24

A3

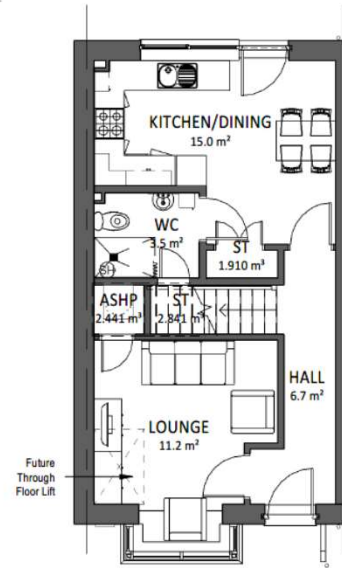

FIRST FLOOR

1 : 100

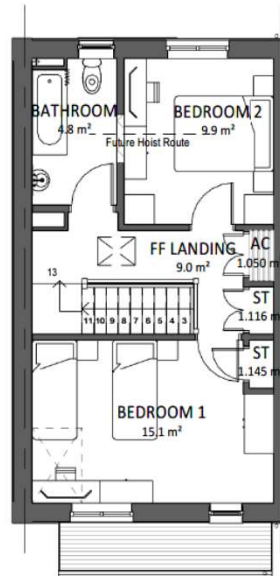

GROUND FLOOR

SCALE 1 : 100



FRONT ELEVATION


SCALE 1 : 100



REAR ELEVATION

SCALE 1 : 100

PLOT 3,6
PLOT 4,5 HANDED

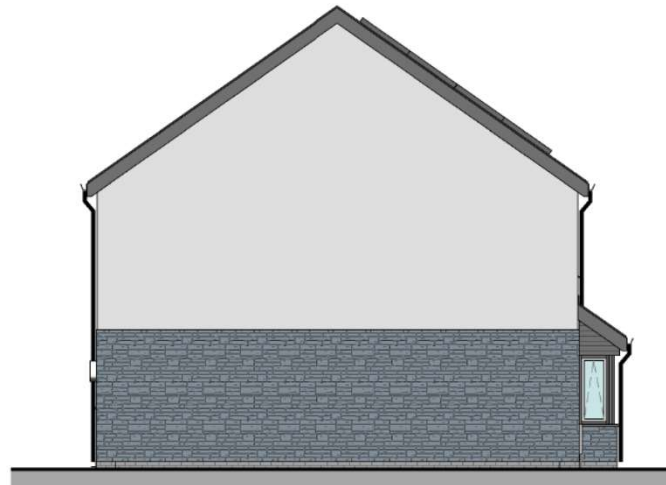

SIDE ELEVATION

SCALE 1 : 100

Area Schedule (GIA)

GROUND FLOOR	44.1 m ²
FIRST FLOOR	42.8 m ²
	86.9 m ²

DERBYN

Adran Cynllunio 14/03/2022

A	ADRA ADDED TO SHEETS	21/12/21	IO
REV	DESCRIPTION	DATE	BY
1			

THIS DRAWING IS THE COPYRIGHT OF AINSLEY GOMMON ARCHITECTS. DO NOT SCALE FROM THIS DRAWING. WORK TO FIGURED DIMENSIONS ONLY. CHECK ALL DIMENSIONS ON SITE. ANY DISCREPANCIES TO BE NOTIFIED TO THE ARCHITECT. ELEMENTS OF STRUCTURE SHOWN ARE INDICATIVE AND FOR GUIDANCE. FINAL DESIGN TO BE AS STRUCTURAL ENGINEERS DETAILS AND SPECIFICATION.

PROJECT
BRIG Y NANT, BETHESDA
for PREMIER BUILDERS LTD
AND ADRA

DRAWING TITLE
4P2B TERRACE

SCALE	DATE	DRAWN	CHECKED
1 : 100 @A3	27/08/21	IO	SV

DRAWING STATUS
PRELIMINARY

JOB No	DRAWING No	REVISION
C1051	015	A

AG **A** AINSLEY GOMMON ARCHITECTS

THE OLD POLICE STATION, 15 GLYNNE WAY, HAWKARDEN, CH5 3NS
Tel: 01244 537 100 | email@ainsleygommon.co.uk | www.ainsleygommon.co.uk

Ainsley Gommon Architects Ltd. Registered in England & Wales No. 4157940
Registered Office: 1 Prince Street, Hamilton Square, Birmingham B4 1JN


PRINTED: 21/12/2021 16:00:10

A3

MATERIAL KEY - TO LOCAL AUTHORITY APPROVAL


- SLATE ROOF
- ROUGH CAST RENDER - OFF WHITE
- RANDOM COURSED STONE CLADDING
- GREY ENGINEERING BRICK
- WINDOWS AND DOORS - UPVC GRAPHITE
- FACIAS, SOFFITS AND RWG'S - UPVC

FLOOR TO
ACCOMMODATE
FUTURE CHAIR LIFT
(1x1.5m)
KNOCK OUT
PANEL ABOVE
DOOR FOR
FUTURE TRACK

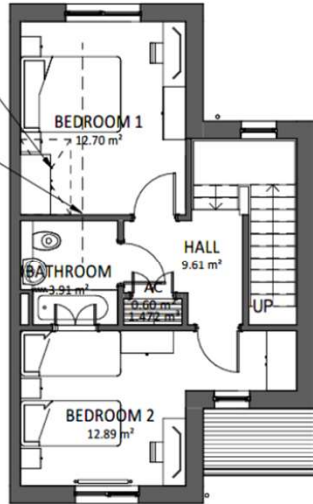


FIRST FLOOR PLAN

1 : 100

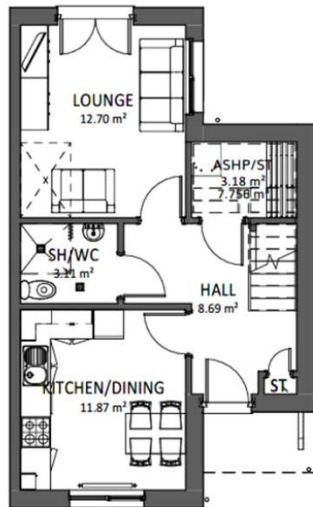


GF PLAN - LR

1 : 100

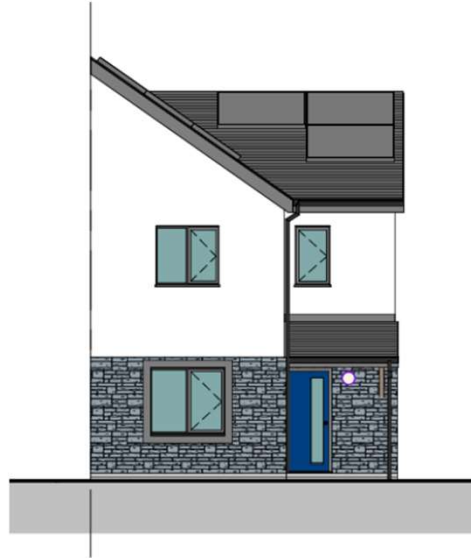

FRONT ELEVATION

1 : 100

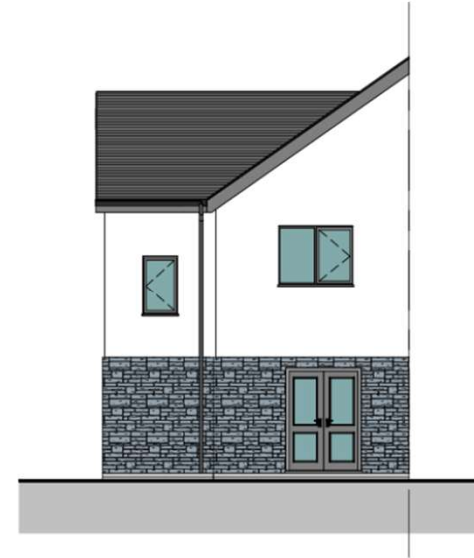

REAR ELEVATION

1 : 100



SIDE ELEVATION

1 : 100

PLOT 2,14,16,18
PLOT 1,13,15,17 HANDED

MATERIAL KEY - TO LOCAL AUTHORITY APPROVAL

- SLATE ROOF
- ROUGH CAST RENDER - OFF WHITE
- GREY ARTSTONE SURROUND/CILLS TO WINDOWS
- RANDOM COURSED STONE CLADDING
- GREY ENGINEERING BRICK
- WINDOWS AND DOORS - UPVC GRAPHITE
- FASCIAS, SOFFITS AND RWG'S - UPVC

Area Schedule (GIA)

GROUND FLOOR	41.9 m ²
FIRST FLOOR	41.9 m ²
	83.7 m ²

DERBYN

Adran Cynllunio 14/03/2022

REV	DESCRIPTION	DATE	BY
A	ADRA ADDED TO SHEETS	21/12/21	IO

THIS DRAWING IS THE COPYRIGHT OF AINSLEY GOMMON ARCHITECTS. DO NOT SCALE FROM THIS DRAWING. WORK TO FIGURED DIMENSIONS ONLY. CHECK ALL DIMENSIONS ON SITE. ANY DISCREPANCIES TO BE NOTIFIED TO THE ARCHITECT. ELEMENTS OF STRUCTURE SHOWN ARE INDICATIVE AND FOR GUIDANCE. FINAL DESIGN TO BE AS STRUCTURAL ENGINEERS DETAILS AND SPECIFICATION.

PROJECT
BRIG Y NANT, BETHESDA
for PREMIER BUILDERS LTD
AND ADRA

DRAWING TITLE
4P2B INSET

SCALE	@A3	DATE	DRAWN	CHECKED
1 : 100		27/08/21	IO	SV

DRAWING STATUS
PRELIMINARY


JOB No	DRAWING No	REVISION
C1051	016	A

AG | **AINSLEY GOMMON ARCHITECTS**


THE OLD POLICE STATION, 15 GLYNNE WAY, HAWKSDEN, CHS 3JG
Tel: 01244 537 100 | info@ainsleygomon.co.uk | www.ainsleygomon.co.uk
Ainsley Gomon Architects Ltd. Registered in England & Wales No. 4187948
Registered Office: 1 Price Street, Hamilton Square, Birmingham B14 6JN

PRINTED: 21/12/2021 16:02:38

A3

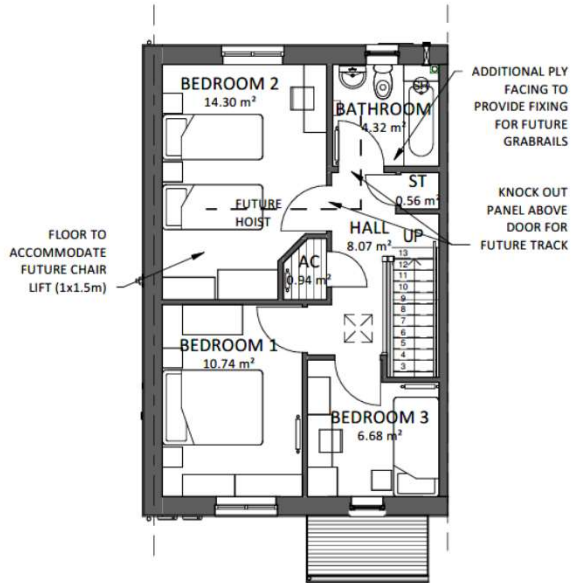

FIRST FLOOR
1 : 100

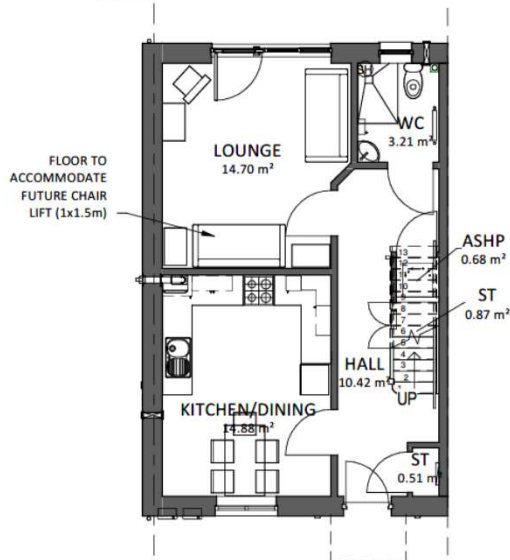

GROUND FLOOR
1 : 100




FRONT ELEVATION.
1 : 100



REAR ELEVATION.
1 : 100

PLOT 10,11,12

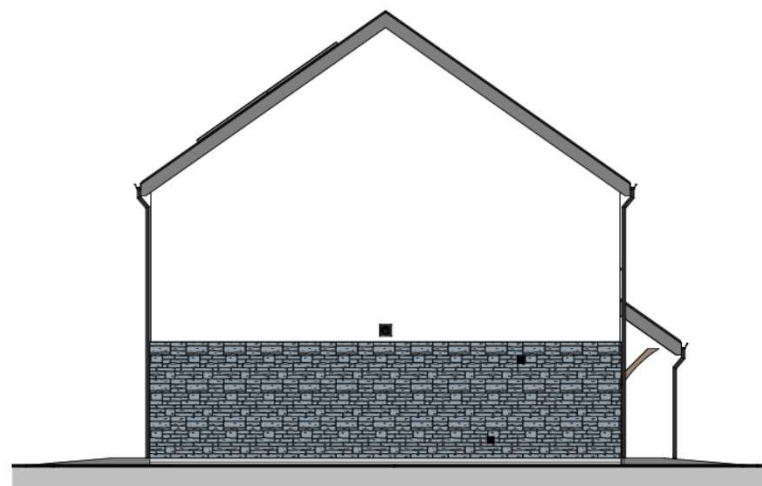

SIDE ELEVATION.
1 : 100

MATERIAL KEY
- TO LOCAL AUTHORITY APPROVAL

- SLATE ROOF
- ROUGH CAST RENDER - OFF WHITE
- RANDOM COURSED STONE CLADDING
- GREY ENGINEERING BRICK
- WINDOWS AND DOORS - UPVC GRAPHITE
- FASCIAS, SOFFITS AND RWG'S - UPVC

Area Schedule (GIA)

GROUND FLOOR	47.75 m ²
FIRST FLOOR	47.75 m ²
	95.50 m ²

DERBYN

Adran Cynllunio 14/03/2022

A	ADRA ADDED TO SHEETS	21/12/21	IO
REV	DESCRIPTION	DATE	BY

THIS DRAWING IS THE COPYRIGHT OF AINSLEY GOMMON ARCHITECTS. CHECK ALL DIMENSIONS ON SITE. DISCREPANCIES TO BE NOTIFIED TO ARCHITECT. ELEMENTS OF STRUCTURE SHOWN ARE INDICATIVE AND FOR GUIDANCE. FINAL DESIGN TO BE AS STRUCTURAL ENGINEERS DETAILS AND SPECIFICATION. DO NOT SCALE FROM THIS DRAWING. WORK TO FIGURED DIMENSIONS ONLY.

PROJECT
BRIG Y NANT, BETHESDA
for PREMIER BUILDERS LTD
AND ADRA

DRAWING TITLE
5P3B HOUSE (NARROW)

SCALE	@A3	DATE	27/08/21	DRAWN	IO	CHECKED	SV
	1 : 100						

DRAWING STATUS
PRELIMINARY


JOB No	DRAWING No	REVISION
C1051	017	A

AG | **A** AINSLEY GOMMON ARCHITECTS


THE OLD POLICE STATION, 15 GLYNNE WAY, HAWARDEN, CH5 3HS
Tel: 01244 537 100 | info@ainsleygommon.co.uk | www.ainsleygommon.co.uk
Ainsley Gommon Architects Ltd. Registered in England & Wales No. 4187948
Registered Office: 1 Price Street, Hamilton Square, Birmingham B1H 6JH

PRINTED: 21/12/2021 15:56:41

A3

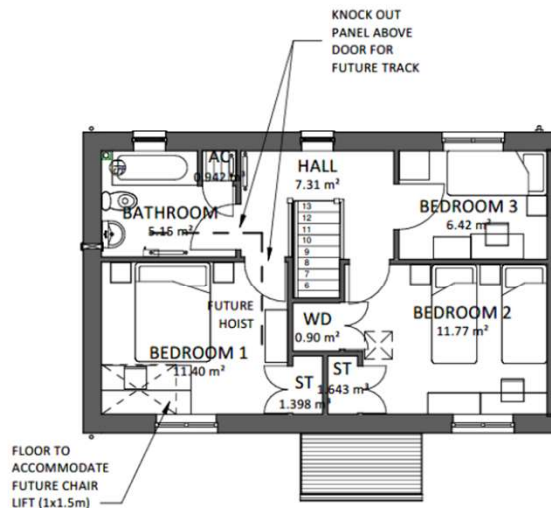


FIRST FLOOR
1 : 100

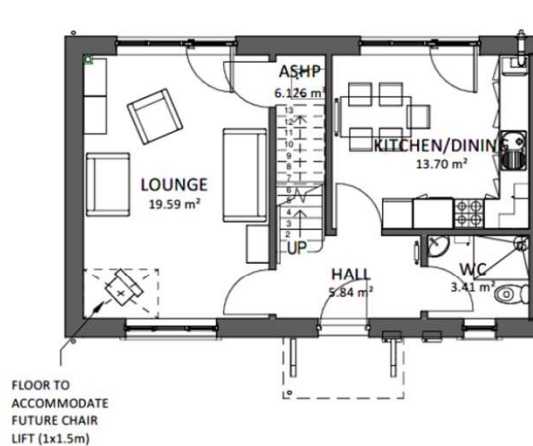

GROUND FLOOR
1 : 100



FRONT ELEVATION
1 : 100

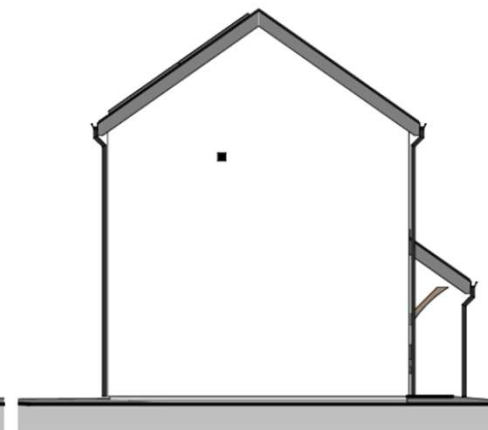

SIDE ELEVATION
1 : 100



REAR ELEVATION
1 : 100

MATERIAL KEY
- TO LOCAL AUTHORITY APPROVAL

- SLATE ROOF
- ROUGH CAST RENDER - OFF WHITE
- GREY ENGINEERING BRICK
- WINDOWS AND DOORS - UPVC GRAPHITE
- FASCIAS, SOFFITS AND RWG'S - UPVC

Area Schedule (GIA)	
GROUND FLOOR	47.15 m ²
FIRST FLOOR	47.15 m ²
	94.30 m ²



A	ADRA ADDED TO SHEETS	21/12/21	JO
REV	DESCRIPTION	DATE	BY

THIS DRAWING IS THE COPYRIGHT OF AINSLEY GOMMON ARCHITECTS. CHECK ALL DIMENSIONS ON SITE. DISCREPANCIES TO BE NOTIFIED TO ARCHITECT. ELEMENTS OF STRUCTURE SHOWN ARE INDICATIVE AND FOR GUIDANCE. FINAL DESIGN TO BE AS STRUCTURAL ENGINEERS DETAILS AND SPECIFICATION. DO NOT SCALE FROM THIS DRAWING. WORK TO FIGURED DIMENSIONS ONLY.

PROJECT
BRIG Y NANT, BETHESDA
for **PREMIER BUILDERS LTD**
AND **ADRA**

DRAWING TITLE
5P3B HOUSE (WIDE)

SCALE	@A3	DATE	27/08/21	DRAWN	JO	CHECKED	SV
-------	-----	------	----------	-------	----	---------	----

DRAWING STATUS
PRELIMINARY


JOB No	DRAWING No	REVISION
C1051	018	A



THE OLD POLICE STATION, 15 GLYNNE WAY, HAWARDEN, CHS 3NS
Tel: 01244 537 100 | info@agarchitects.co.uk | www.agarchitects.co.uk
Ainsley Gommon Architects Ltd. Registered in England & Wales No. 4187948
Registered Office: 1 Prior Street, Hamilton Square, Esherhead CH1 6JH


PRINTED: 07/01/2022 12:37:43

A3

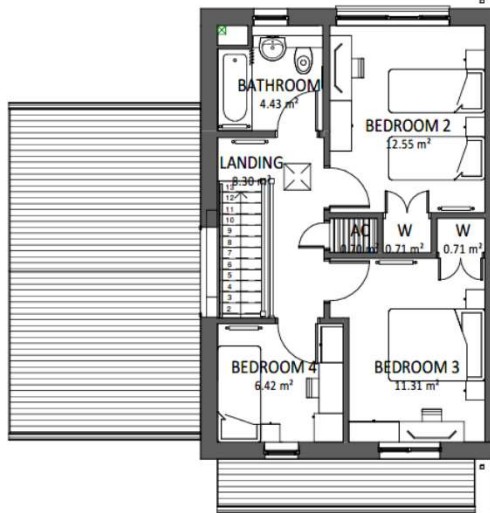

FIRST FLOOR PLAN

1 : 100

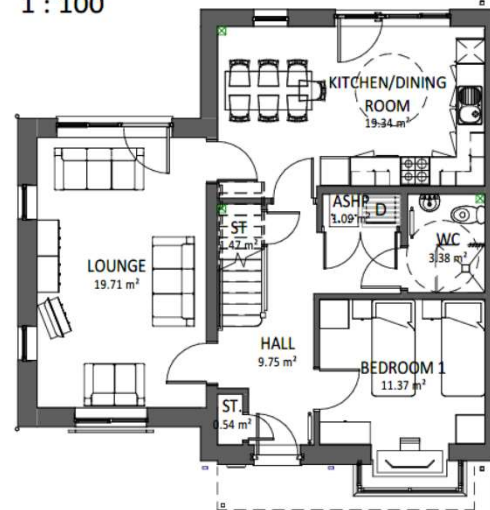

GROUND FLOOR

1 : 100




FRONT ELEVATION

1 : 100



REAR ELEVATION

1 : 100

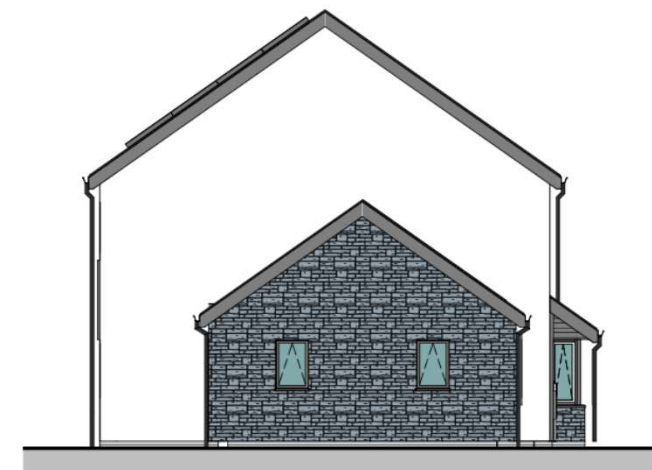

SIDE ELEVATION

1 : 100

PLOT 9

MATERIAL KEY
- TO LOCAL AUTHORITY APPROVAL

- SLATE ROOF
- ROUGH CAST RENDER - OFF WHITE
- GREY ARTSTONE SURROUND/CILLS TO WINDOWS
- RANDOM COURSED STONE CLADDING
- GREY ENGINEERING BRICK
- WINDOWS AND DOORS - UPVC GRAPHITE
- FACIAS, SOFFITS AND RWG'S - UPVC

Area Schedule (GIA)	
GROUND FLOOR	69.12 m ²
FIRST FLOOR	48.12 m ²
	117.23 m ²



REV	DESCRIPTION	DATE	BY
A	ADRA ADDED TO SHEETS	21/12/21	IO

THIS DRAWING IS THE COPYRIGHT OF AINSLEY GOMMON ARCHITECTS. DO NOT SCALE FROM THIS DRAWING. WORK TO FIGURED DIMENSIONS ONLY. CHECK ALL DIMENSIONS ON SITE. ANY DISCREPANCIES TO BE NOTIFIED TO THE ARCHITECT. ELEMENTS OF STRUCTURE SHOWN ARE INDICATIVE AND FOR GUIDANCE. FINAL DESIGN TO BE AS STRUCTURAL ENGINEERS DETAILS AND SPECIFICATION.

PROJECT
BRIG Y NANT, BETHESDA
for **PREMIER BUILDERS LTD**
AND **ADRA**

DRAWING TITLE
7P4B HOUSE

SCALE	@A3	DATE	DRAWN	CHECKED
1 : 100		27/08/21	IO	SV

DRAWING STATUS
PRELIMINARY


JOB No	DRAWING No	REVISION
C1051	019	A



THE OLD POLICE STATION, 15 GLYNE WAY, HAWMUDEN, CH5 3HS
Tel: 01244 517 100 | enquiries@ainsleygommon.co.uk | www.ainsleygommon.co.uk
Registered Office: 1 Price Street, Hamilton Square, Birmingham B2 1RN

PRINTED: 21/12/2021 16:07:03

A3

 

GWYBODAETH YCHWANEGOL ADDITIONAL INFORMATION

19/05/22
DERBYN - ADРАН CYNLLUNIO



THIS DRAWING IS THE PROPERTY OF A SOCIETY COMMON ARCHITECTS.
 CHUCK AD. DOWNSHIRE DR. 14. CHUCK DOWNSHIRE DR. 14. CHUCK DOWNSHIRE DR. 14.
 11 HAWTHORN ST. CHUCK DOWNSHIRE DR. 14. CHUCK DOWNSHIRE DR. 14. CHUCK DOWNSHIRE DR. 14.
 FINALS DESIGN TO BE AS STRUCTURAL ENGINEERS DETAILS AND SPECIFICATION.

PROJECT
BRIG Y NANT, BETHESDA
for PREMIER BUILDERS LTD
AND ADRA

SITE SECTIONS

SCALE	DATE	DRAWN	CHECKED
-------	------	-------	---------

PLANNING

JOB NO.	DRAWING NO.	REVISION

C1051 021

AG | **A** **AINSLEY**
GOMMON
ARCHITECTS

THE OLD POLICE STATION, 15 GAYNE WAY, HARWARDEN, CHS 1NS
Tel: 01244 537 600 | wales@agarchitects.co.uk | www.agarchitects.co.uk

Registered Office: 1 Police Street, Hammersmith Square, Bithamstead CM7 6JY







