


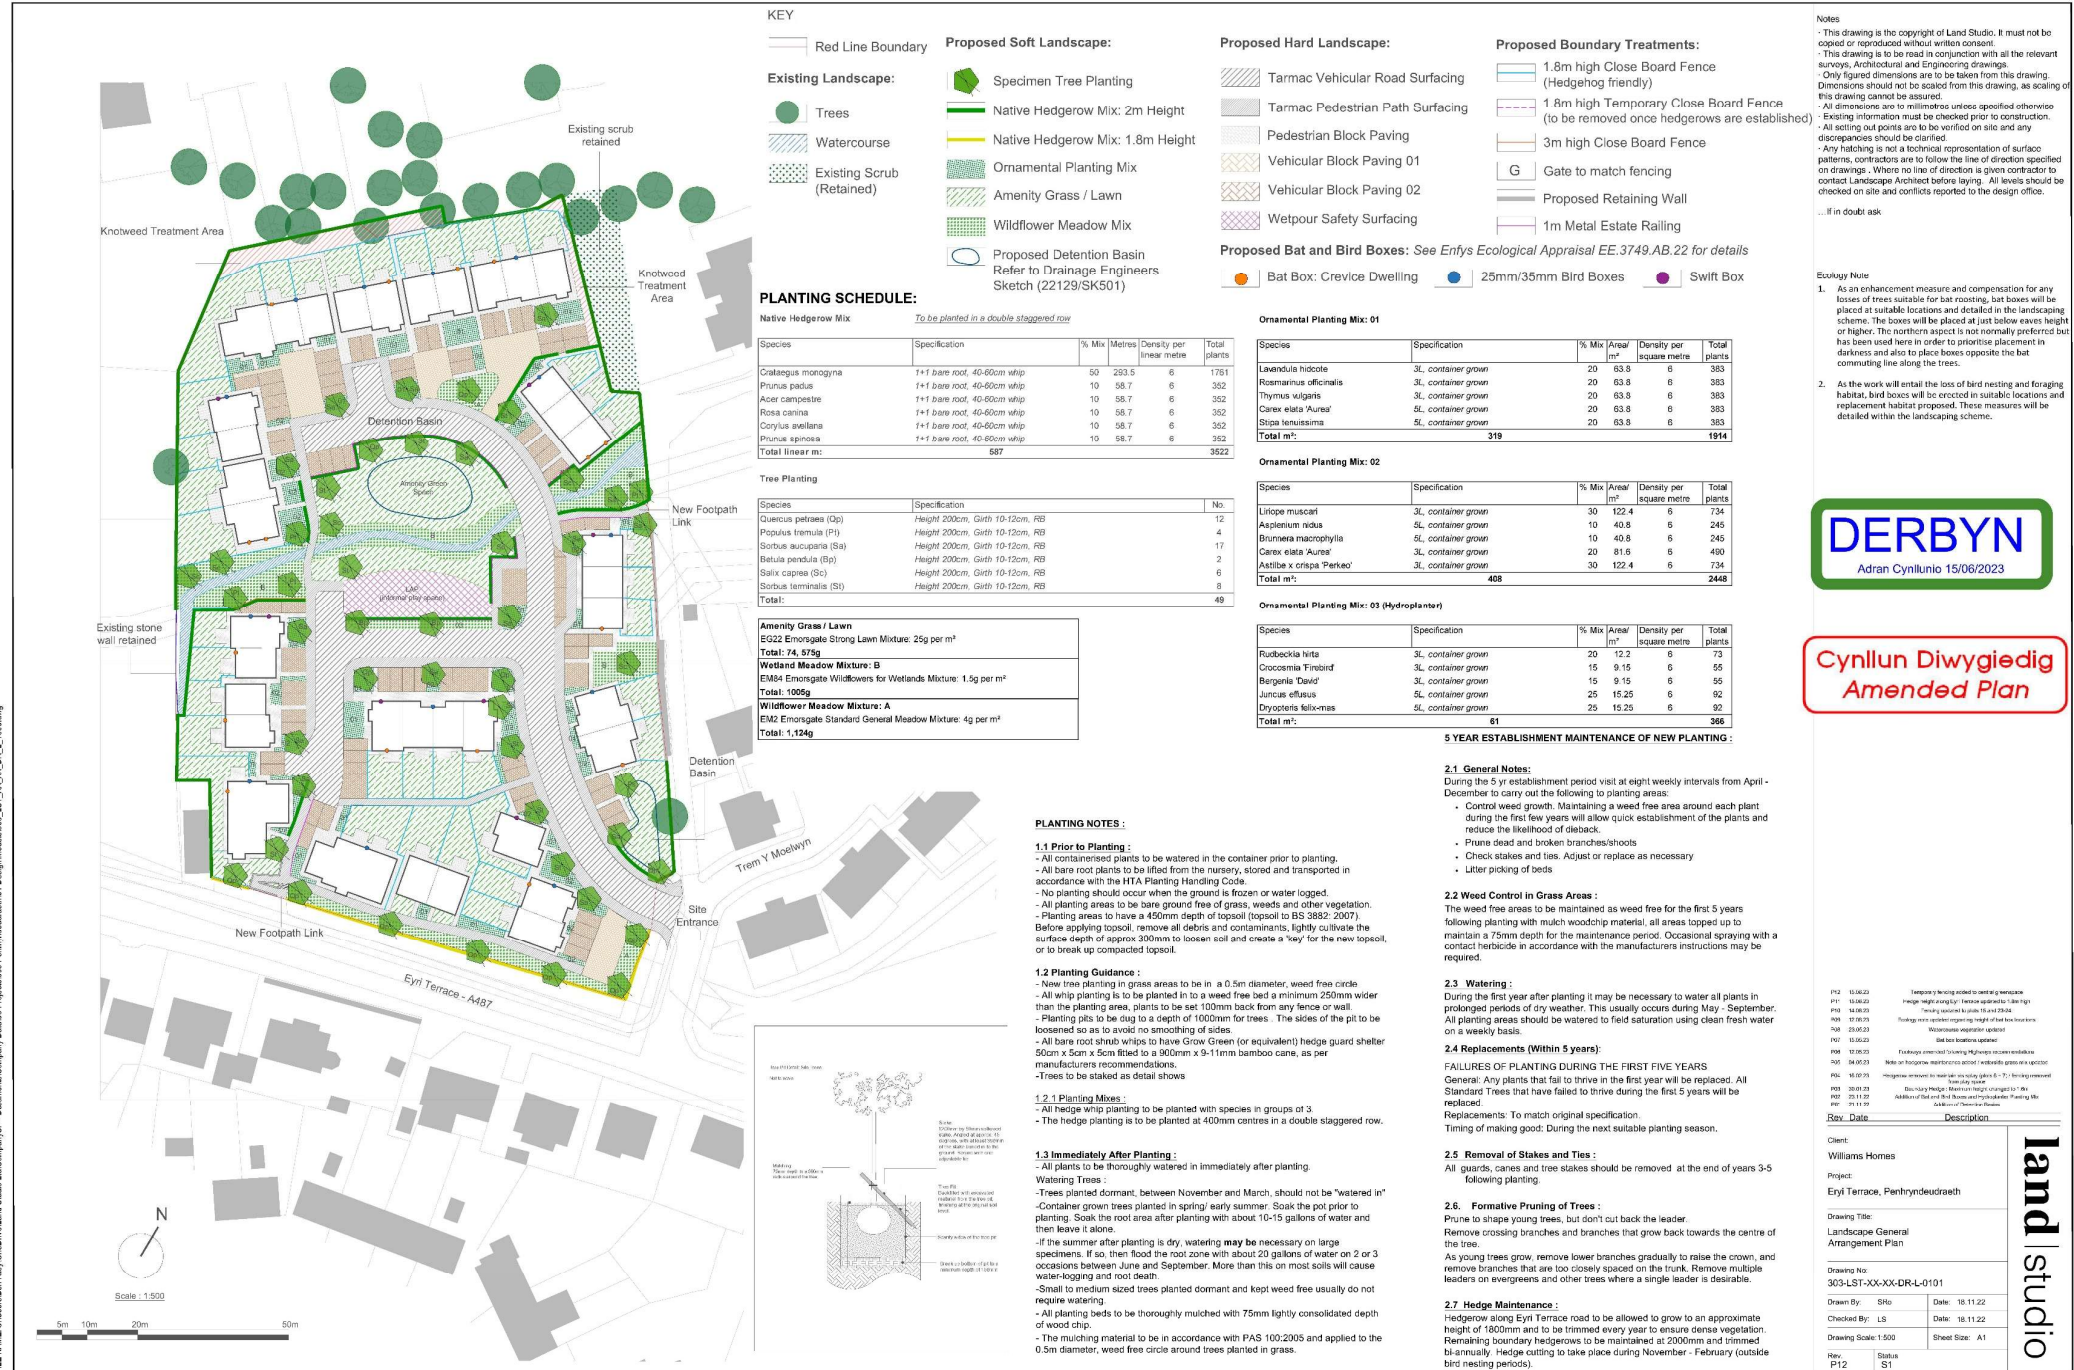

C:\01\NAME - C:\Users\Ben Ray\OneDrive\Land Studio\Documents\Company Details\Project\303 Penrhyn-y-deudraeth\Design\Modell\01_LST_XX_XX_DR_L_1000.dwg



DERBYN

Adran Cynllunio 02.03.2023



1 | 3D VIEW - FROM THE EAST

SCALE:

D	TOPO UPDATED	27.02.23	IO
C	CHANGES TO FFL	24.02.23	IO
B	TREES POSITION AMENDED	22.11.22	IO
A	MAJOR CHANGES TO ROAD LAYOUT AND HOUSE TYPES	17.11.22	IO

REV	DESCRIPTION	DATE	BY
-----	-------------	------	----

THIS DRAWING IS THE COPYRIGHT OF AINSLEY GOMMON ARCHITECTS. CHECK ALL DIMENSIONS ON SITE. DISCREPANCIES TO BE NOTIFIED TO ARCHITECT. ELEMENTS OF STRUCTURE SHOWN ARE INDICATIVE AND FOR GUIDANCE. FINAL DESIGN TO BE AS STRUCTURAL ENGINEERS DETAILS AND SPECIFICATION. DO NOT SCALE FROM THIS DRAWING. WORK TO FIGURED DIMENSIONS ONLY.

PROJECT
PENRHYNDEUDRAETH
for WILLIAMS HOMES
(BALA)

DRAWING TITLE
3D VIEW FROM THE EAST

SCALE	DATE	DRAWN	CHECKED
@A3	29/04/22	IO	SV

DRAWING STATUS
PRELIMINARY

JOB No	DRAWING No	REVISION
C1072	023	D

AG **A** **AINSLEY GOMMON ARCHITECTS**

THE OLD POLICE STATION, 15 GAYNE WAY, HAWARDEN, CH5 3HS
Tel: 01244 207 100 | info@agarchitects.co.uk | www.agarchitects.co.uk

Ainsley Gommon Architects Ltd. Registered in England & Wales No. 4587948
Registered Office: 1 Prince Street, Hamilton Square, Birkenhead CH41 6JH

PRINTED: 27/02/2023 16:44:15

A3



1 | 3D VIEW - FROM THE SOUTH
SCALE:

D	TOPO UPDATED	27.02.23	JO
C	CHANGES TO FFL	24.02.23	JO
B	TREES POSITION AMENDED	22.11.22	JO
A	MAJOR CHANGES TO ROAD LAYOUT AND HOUSE TYPES	17.11.22	JO

REV	DESCRIPTION	DATE	BY
-----	-------------	------	----

THIS DRAWING IS THE COPYRIGHT OF AINSLEY GOMMON ARCHITECTS. CHECK ALL DIMENSIONS ON SITE. DISCREPANCIES TO BE NOTIFIED TO ARCHITECT. ELEMENTS OF STRUCTURE SHOWN ARE INDICATIVE AND FOR GUIDANCE. FINAL DESIGN TO BE AS STRUCTURAL ENGINEERS DETAILS AND SPECIFICATION. DO NOT SCALE FROM THIS DRAWING. WORK TO FIGURED DIMENSIONS ONLY.

PROJECT
PENRHYNDEUDRAETH
for WILLIAMS HOMES
(BALA)

DRAWING TITLE
3D VIEW FROM THE SOUTH

SCALE	DATE	DRAWN	CHECKED
@A3	29/04/22	JO	SV

DRAWING
STATUS **PRELIMINARY**

JOB No DRAWING No REVISION
C1072 024 D

AG **A** **AINSLEY GOMMON ARCHITECTS**

THE OLD POLICE STATION, 15 GLYNNE WAY, HAWARDEN, CHS 3NS
Tel: 01244 537 100 | info@agarchitects.co.uk | www.agarchitects.co.uk

Ainsley Gommon Architects Ltd. Registered in England & Wales No. 4187948
Registered Office: 1 Prior Street, Hamilton Square, Esherhead CH1 6JH

PRINTED: 27/02/2023 16:47:37

A3



1 | 3D VIEW - FROM THE SOUTH
SCALE:

D	TOPO UPDATED	27.02.23	IO
C	CHANGES TO FFL	24.02.23	IO
B	TREES POSITION AMENDED	22.11.22	IO
A	MAJOR CHANGES TO ROAD LAYOUT AND HOUSE TYPES	17.11.22	IO

REV	DESCRIPTION	DATE	BY
-----	-------------	------	----

THIS DRAWING IS THE COPYRIGHT OF AINSLEY GOMMON ARCHITECTS. CHECK ALL DIMENSIONS ON SITE. DISCREPANCIES TO BE NOTIFIED TO ARCHITECT. ELEMENTS OF STRUCTURE SHOWN ARE INDICATIVE AND FOR GUIDANCE. FINAL DESIGN TO BE AS STRUCTURAL ENGINEERS DETAILS AND SPECIFICATION. DO NOT SCALE FROM THIS DRAWING. WORK TO FIGURED DIMENSIONS ONLY.

PROJECT
PENRRHYNDEUDRAETH
for WILLIAMS HOMES
(BALA)

DRAWING TITLE
3D VIEW FROM THE SOUTH

SCALE	DATE	DRAWN	CHECKED
@A3	29/04/22	IO	SV

DRAWING
STATUS
PRELIMINARY

JOB No	DRAWING No	REVISION
C1072	024	D


AG | **A** **AINSLEY GOMMON ARCHITECTS**

THE OLD POLICE STATION, 15 GAYNE WAY, HAWARDEN, CH5 3HS
Tel: 01244 207 100 | info@agarchitects.co.uk | www.agarchitects.co.uk

Ainsley Gommon Architects Ltd. Registered in England & Wales No. 4587948
Registered Office: 1 Prince Street, Hamilton Square, B1 1AA Birmingham B1 1AA


PRINTED: 27/02/2023 16:47:37

A3

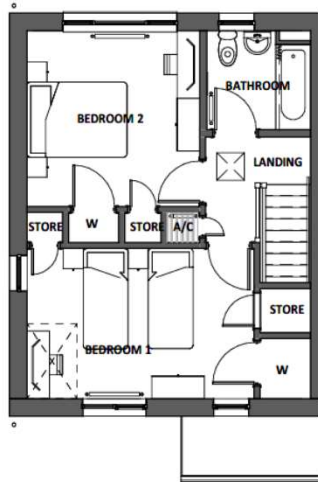

FIRST FLOOR PLAN

SCALE: 1 : 100

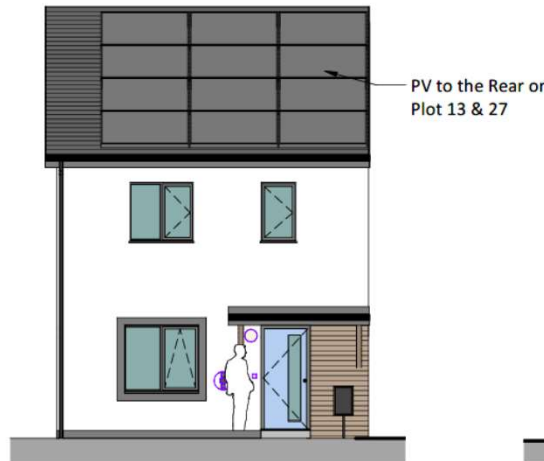


FRONT ELEVATION

SCALE: 1 : 100




REAR ELEVATION

SCALE: 1 : 100

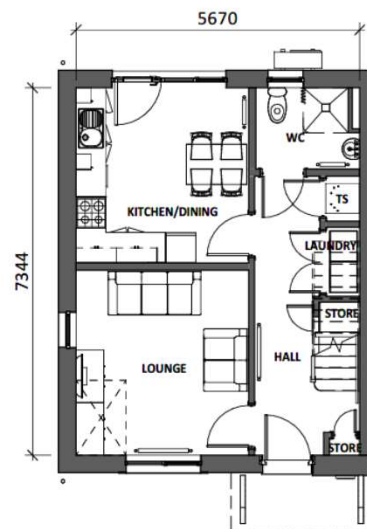

GROUND FLOOR PLAN

SCALE: 1 : 100

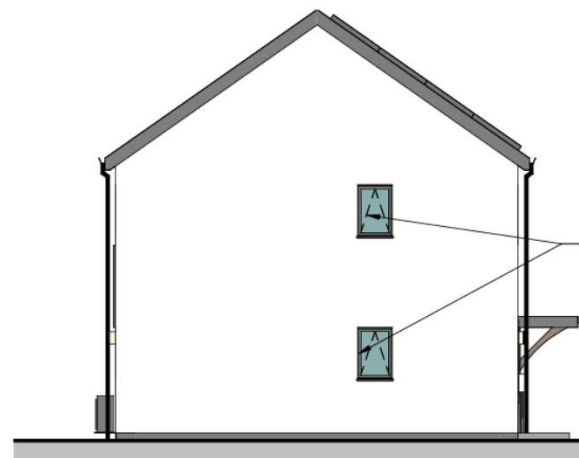

SIDE ELEVATION

SCALE: 1 : 100

Area Schedule (GIA) 4P2B	
Level	Area
00 - GROUND FLOOR	41.6 m ²
01 - FIRST FLOOR	41.6 m ²
	83.3 m ²



VISUAL SCALE 1:100 @ A3

Penrhyndeudraeth: #1-41
Plots #: 9, 13, 22, 27, 32, 34, 36 & 39



REV	DESCRIPTION	DATE	BY
A	CHANGES TO COMPLY WITH DQR 2021. GF SHOWER AND WINDOW MOVED	21/02/23	JO

THIS DRAWING IS THE COPYRIGHT OF AINSLEY GOMMON ARCHITECTS. CHECK ALL DIMENSIONS ON SITE. DISCREPANCIES TO BE NOTIFIED TO ARCHITECT. ELEMENTS OF STRUCTURE SHOWN ARE INDICATIVE AND FOR GUIDANCE. FINAL DESIGN TO BE AS STRUCTURAL ENGINEERS DETAILS AND SPECIFICATION.

PROJECT
PENRRHYNDEUDRAETH
for WILLIAMS HOMES
(BALA)

DRAWING TITLE
4P2B SEMI DETACHED
HOUSE

SCALE
1 : 100 @ A3

DATE
05/10/22

DRAWN
GT

CHECKED
AL

DRAWING
STATUS
PLANNING

JOB No
C1072

DRAWING No
063


REVISION
A



THE OLD POLICE STATION, 15 GLYNNE WAY, HAWARDEN, CH5 3HS
Tel: 01244 537 100 | www.ainsleygommon.co.uk | www.agarchitects.co.uk
Ainsley Gommon Architects Ltd. Registered in England & Wales No. 4187468
Registered Office: 1, Price Street, Hamilton Square, Birmingham B2 4AP


PRINTED: 23/02/2023 09:54:30

A3

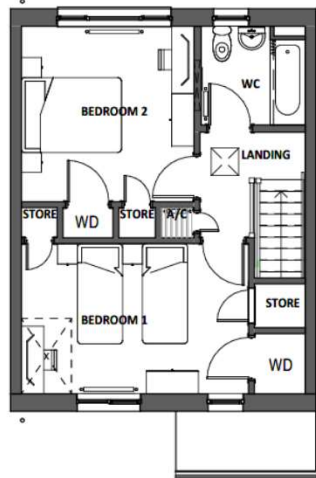


FIRST FLOOR PLAN

SCALE: 1 : 100

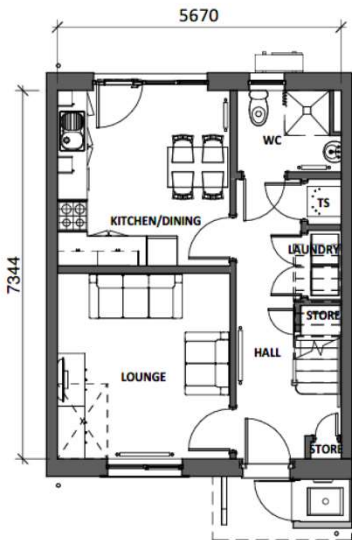

GROUND FLOOR PLAN

SCALE: 1 : 100

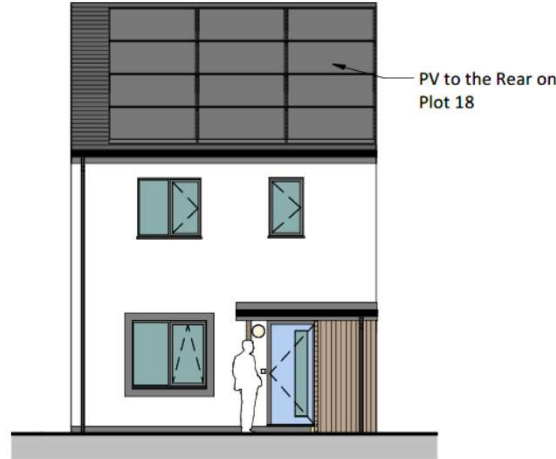

FRONT ELEVATION

SCALE: 1 : 100



REAR ELEVATION

SCALE: 1 : 100

Area Schedule (GIA) 4P2B	
Level	Area

00 - GROUND FLOOR	41.6 m ²
01 - FIRST FLOOR	41.6 m ²
	83.3 m ²

Penrhyndeudraeth: #1-41
(Mid) Plots #: 18, 21 & 30

DERBYN

Adran Cynllunio 02.03.2023

REV	DESCRIPTION	DATE	BY
A	CHANGES TO COMPLY WITH DQR 2021. GF SHOWER AND WINDOW MOVED	23/02/23	JO

THIS DRAWING IS THE COPYRIGHT OF AINSLEY GOMMON ARCHITECTS. CHECK ALL DIMENSIONS ON SITE. DISCREPANCIES TO BE NOTIFIED TO ARCHITECT. ELEMENTS OF STRUCTURE SHOWN ARE INDICATIVE AND FOR GUIDANCE. FINAL DESIGN TO BE AS STRUCTURAL ENGINEERS DETAILS AND SPECIFICATION.

PROJECT
PENRRHYNDEUDRAETH
for WILLIAMS HOMES
(BALA)

DRAWING TITLE
4P2B HOUSE MID TERRACE

SCALE	DATE	DRAWN	CHECKED
1 : 100 @ A3	05/10/22	GT	AL

DRAWING STATUS
PLANNING

JOB No	DRAWING No	REVISION
C1072	065	A

AG | **A** **AINSLEY GOMMON ARCHITECTS**


THE OLD POLICE STATION, 15 GLYNNE WAY, HAWARDEN, CH5 3HS
Tel: 01244 537 100 | wales@ainsleygomon.co.uk | www.ainsleygomon.co.uk
Ainsley Gomon Architects Ltd. Registered in England & Wales No. 4187948
Registered Office: 1 Price Street, Hamilton Square, Birmingham B2H 6JH

PRINTED: 23/02/2023 10:01:14

A3



VISUAL SCALE 1:100 @ A3

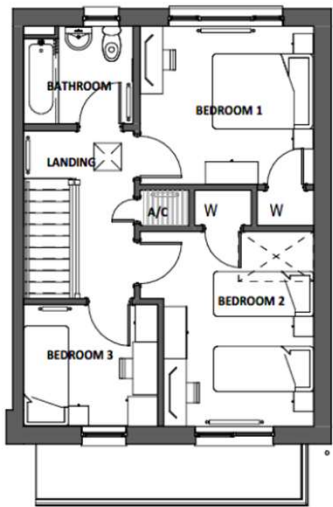

FIRST FLOOR PLAN

SCALE: 1 : 100




FRONT ELEVATION

SCALE: 1 : 100




REAR ELEVATION

SCALE: 1 : 100

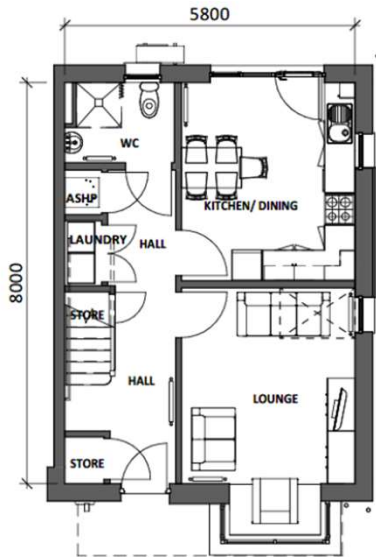

GROUND FLOOR PLAN

SCALE: 1 : 100

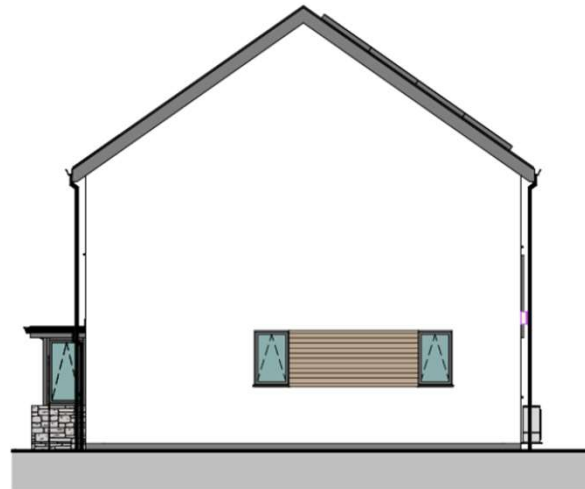

SIDE ELEVATION

SCALE: 1 : 100

Area Schedule (GIA) 5P3B	
Level	Area
00 - GROUND FLOOR	47.9 m ²
01 - FIRST FLOOR	46.4 m ²
	94.3 m ²



VISUAL SCALE 1:100 @ A3

Penrhyndeudraeth: #1-41
(Handed) Plots #: 6

DERBYN
Adran Cynllunio 02.03.2023

REV	DESCRIPTION	DATE	BY
A	CHANGES TO COMPLY WITH DQR 2021. GF SHOWER AND WINDOW MOVED	21/02/23	JO

THIS DRAWING IS THE COPYRIGHT OF AINSLEY GOMMON ARCHITECTS. CHECK ALL DIMENSIONS ON SITE. DISCREPANCIES TO BE NOTIFIED TO ARCHITECT. ELEMENTS OF STRUCTURE SHOWN ARE INDICATIVE AND FOR GUIDANCE. FINAL DESIGN TO BE AS STRUCTURAL ENGINEERS DETAILS AND SPECIFICATION.

PROJECT
PENRHYNDEUDRAETH
for WILLIAMS HOMES
(BALA)

DRAWING TITLE
**5P3B SEMI DETACHED
HOUSE (HANDED) EAVES
TYPE**

SCALE	DATE	DRAWN	CHECKED
1 : 100 @ A3	05/10/22	GT	AL

DRAWING
STATUS **PLANNING**

JOB No	DRAWING No	REVISION
C1072	069	A

AG | **A** **AINSLEY GOMMON ARCHITECTS**

THE OLD POLICE STATION, 15 GLYNNE WAY, HAWARDEN, CHS 3HS
Tel: 01244 537 100 | wales@agarchitects.co.uk | www.agarchitects.co.uk
Ainsley Gomon Architects Ltd. Registered in England & Wales No. 4187948
Registered Office: 1 Price Street, Hamilton Square, Birmingham B1 6JH

PRINTED: 23/02/2023 12:10:52

A3

Area Schedule (GIA) 5P3B SIDE ENTRY


Area

46.6 m²

48.0 m²

94.6 m²

DERBYN
Adran Cynllunio 02.03.2023

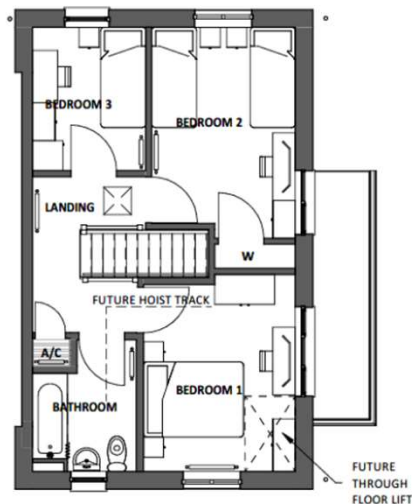

FIRST FLOOR PLAN

SCALE: 1 : 100




FRONT ELEVATION

SCALE: 1 : 100




REAR ELEVATION

SCALE: 1 : 100

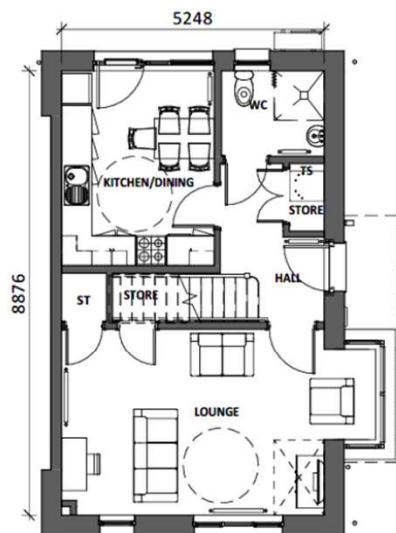


GROUND FLOOR PLAN

SCALE: 1 : 100

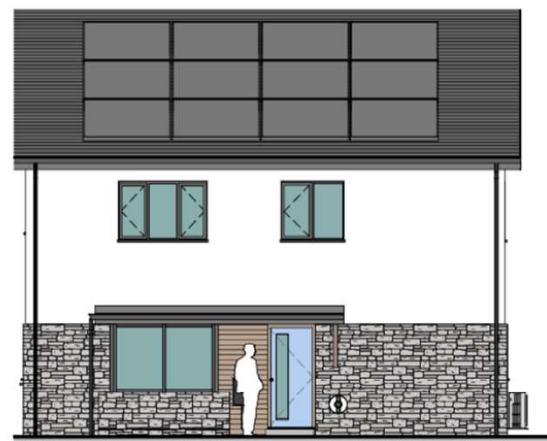

SIDE ELEVATION - ENTRANCE

SCALE: 1 : 100

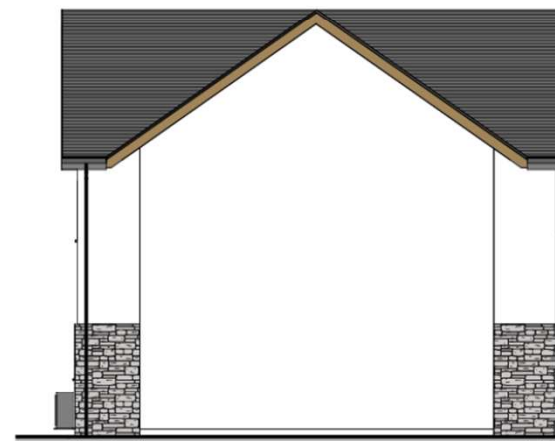

PARTY WALL SECTION

SCALE: 1 : 100



VISUAL SCALE 1:100 @ A3

A	CHANGES TO COMPLY WITH DQR 2021.	21/02/23	IO
REV	DESCRIPTION	DATE	BY

THIS DRAWING IS THE COPYRIGHT OF AINSLEY GOMMON ARCHITECTS. CHECK ALL DIMENSIONS ON SITE. DISCREPANCIES TO BE NOTIFIED TO ARCHITECT. ELEMENTS OF STRUCTURE SHOWN ARE INDICATIVE AND FOR GUIDANCE. FINAL DESIGN TO BE AS STRUCTURAL ENGINEERS DETAILS AND SPECIFICATION.

PROJECT
PENRHYNDEUDRAETH
for WILLIAMS HOMES
(BALA)

DRAWING TITLE
**5P3B DUAL ASPECT HOUSE -
BAY TO SIDE**

SCALE: 1 : 100 @ A3 DATE: 05/10/22 DRAWN: GT CHECKED: AL

DRAWING STATUS: **PLANNING**

JOB No: C1072 DRAWING No: 073 REVISION: A


AG AINSLEY GOMMON ARCHITECTS

THE OLD POLICE STATION, 15 GLYNNE WAY, HAWARDEN, CHS 1HS
Tel: 01244 517 100 | info@agarchitects.co.uk | www.agarchitects.co.uk
Ainsley Gomon Architects Ltd. Registered in England & Wales No. 1157748
Registered Office: 1 Prince Street, Hamilton Square, Birmingham B2 6BT

PRINTED: 23/02/2023 10:50:38

A3

Penrhyndeudraeth: #1-41
Plot #: 29

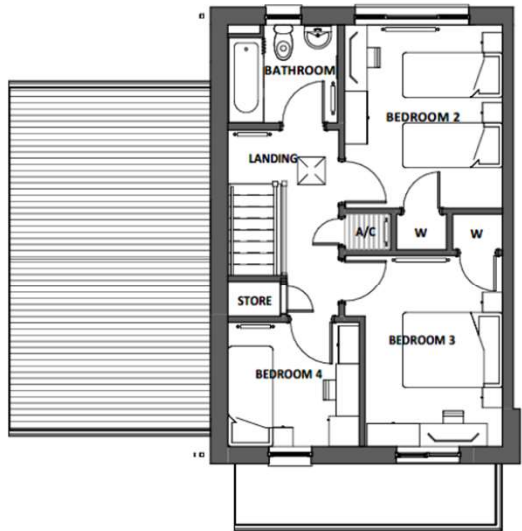


FIRST FLOOR PLAN

SCALE: 1 : 100



FRONT ELEVATION

SCALE: 1 : 100

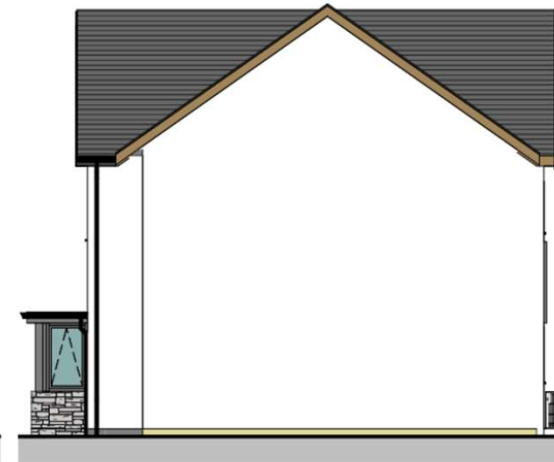


PARTY WALL SECTION

SCALE: 1 : 100

Area Schedule (GIA) 7P4B

Level	Area
FIRST	46.2 m ²
GROUND	68.8 m ²
	115.0 m ²

DERBYN
Adran Cynllunio 02.03.2023

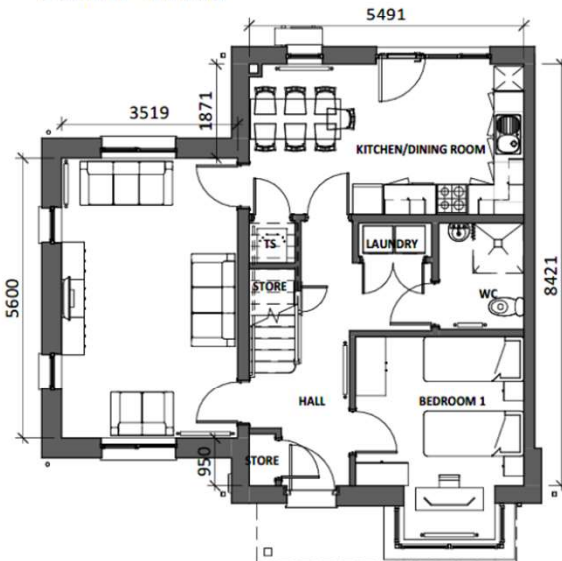


GROUND FLOOR PLAN

SCALE: 1 : 100



REAR ELEVATION

SCALE: 1 : 100

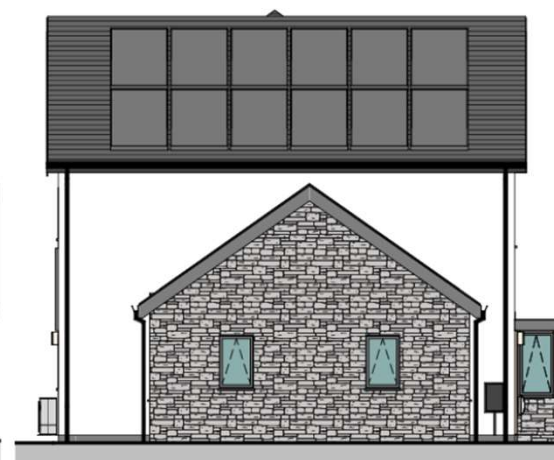

SIDE ELEVATION

SCALE: 1 : 100



VISUAL SCALE 1:100 @ A3

REV	DESCRIPTION	DATE	BY
A	CHANGES TO COMPLY WITH DQR 2021.	21/02/23	IO

THIS DRAWING IS THE COPYRIGHT OF AINSLEY GOMMON ARCHITECTS. CHECK ALL DIMENSIONS ON SITE. DISCREPANCIES TO BE NOTIFIED TO ARCHITECT. ELEMENTS OF STRUCTURE SHOWN ARE INDICATIVE AND FOR GUIDANCE. FINAL DESIGN TO BE AS STRUCTURAL ENGINEERS DETAILS AND SPECIFICATION.

PROJECT
PENRHYNDEUDRAETH
for WILLIAMS HOMES
(BALA)

DRAWING TITLE
7P4B HOUSE STONE TO LOUNGE + BAY

SCALE	DATE	DRAWN	CHECKED
1 : 100 @A3	05/10/22	GT	AL

DRAWING STATUS
PLANNING

JOB No.	DRAWING No.	REVISION
C1072	078	A

AG AINSLEY GOMMON ARCHITECTS

THE OLD POLICE STATION, 15 GLYNNE WAY, HAWARDEN, CHS 1HS
Tel: 01244 517 100 | info@agarchitects.co.uk | www.agarchitects.co.uk
Ainsley Gommon Architects Ltd. Registered in England & Wales No. 1187798
Registered Office: 1 Prince Street, Hamilton Square, Birmingham B2 6BH

PRINTED: 23/02/2023 11:08:36

A3

Penrhyndeudraeth: #1-41
Plots #: 23-24

Area Schedule (GIA) 2P1B

Area

50.1 m²
51.2 m²
2.3 m²
103.6 m²

DERBYN
Adran Cynllunio 02.03.2023

A	CHANGES TO COMPLY WITH DQR 2021.	21/02/23	IO
REV	DESCRIPTION	DATE	BY

THIS DRAWING IS THE COPYRIGHT OF AINSLEY GOMMON ARCHITECTS. CHECK ALL DIMENSIONS ON SITE. DISCREPANCIES TO BE NOTIFIED TO ARCHITECT. ELEMENTS OF STRUCTURE SHOWN ARE INDICATIVE AND FOR GUIDANCE. FINAL DESIGN TO BE AS STRUCTURAL ENGINEERS DETAILS AND SPECIFICATION.

PROJECT
PENRHYNDEUDRAETH
for WILLIAMS HOMES
(BALA)

DRAWING TITLE
2P1B FLATS - PLOT NO. 23 - 26

SCALE	DATE	DRAWN	CHECKED
1 : 100 @A3	05/10/22	GT	AL

DRAWING STATUS
PLANNING

JOB No	DRAWING No	REVISION
C1072	080	A


AG | **A** **AINSLEY GOMMON ARCHITECTS**

THE OLD POLICE STATION, 15 GLYNNE WAY, HAWARDEN, CH5 3HS
Tel: 01244 517 100 | email@agarchitects.co.uk | www.agarchitects.co.uk

Ainsley Gommon Architects Ltd. Registered in England & Wales No. 4187661
Registered Office: 1 Prince Street, Hamilton Square, Birmingham B1 1AB


PRINTED: 23/02/2023 11:11:09

A3

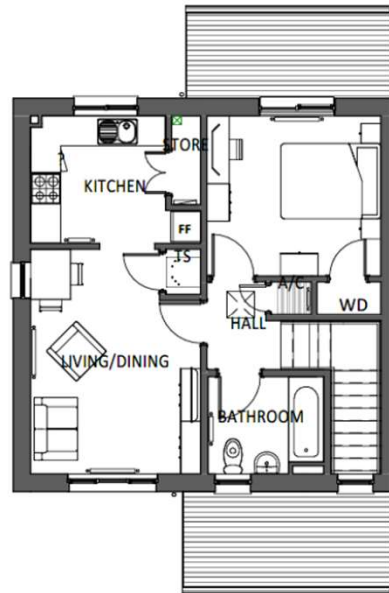

FIRST FLOOR PLAN

SCALE: 1 : 100

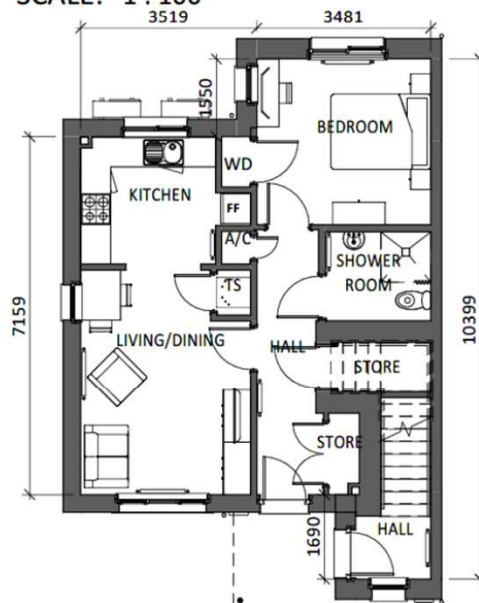

GROUND FLOOR PLAN

SCALE: 1 : 100




FRONT ELEVATION

SCALE: 1 : 100



REAR ELEVATION

SCALE: 1 : 100

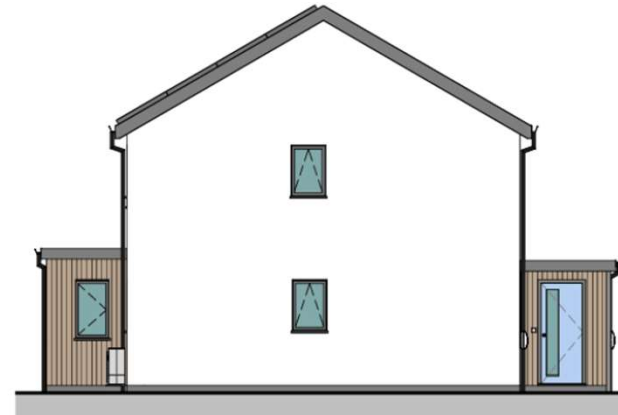


GABLE / SIDE ELEVATION

SCALE: 1 : 100




VISUAL SCALE 1:100 @ A3

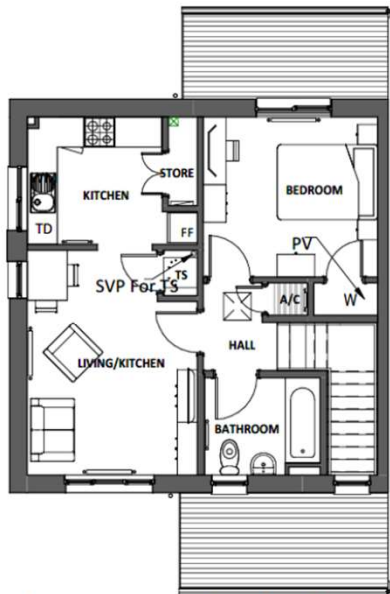

FIRST FLOOR PLAN

SCALE: 1 : 100

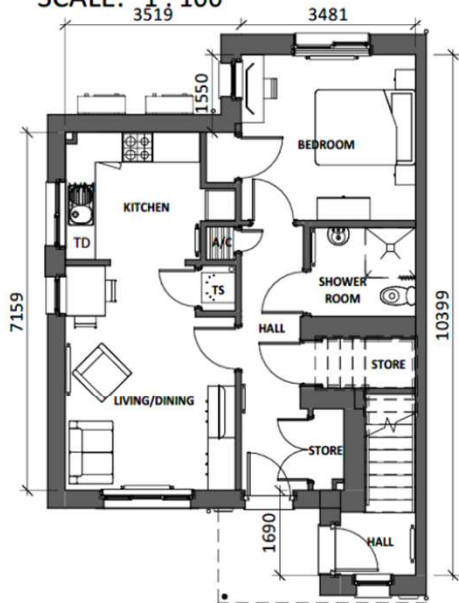

GROUND FLOOR PLAN

SCALE: 1 : 100



FRONT ELEVATION

SCALE: 1 : 100



GABLE / SIDE ELEVATION

SCALE: 1 : 100



REAR ELEVATION

SCALE: 1 : 100

Penrhyndeudraeth: #1-41
Plots #: 1 - 2

Area Schedule (GIA) 2P1B

Area

50.1 m²
51.2 m²
2.3 m²
103.6 m²



A	CHANGES TO COMPLY WITH DQR 2021.	21/02/23	IO
REV	DESCRIPTION	DATE	BY

THIS DRAWING IS THE COPYRIGHT OF AINSLEY GOMMON ARCHITECTS. CHECK ALL DIMENSIONS ON SITE. DISCREPANCIES TO BE NOTIFIED TO ARCHITECT. ELEMENTS OF STRUCTURE SHOWN ARE INDICATIVE AND FOR GUIDANCE. FINAL DESIGN TO BE AS STRUCTURAL ENGINEERS DETAILS AND SPECIFICATION.

PROJECT
PENRHYNDEUDRAETH
for WILLIAMS HOMES
(BALA)

DRAWING TITLE
2P1B FLATS - PLOT NO. 1 - 4

SCALE
1 : 100 @ A3

DRAWING STATUS
PLANNING

JOB No. C1072
DRAWING No. 082
REVISION A



THE OLD POLICE STATION, 15 GLYNNE WAY, HAWARDEN, CHS 1HS
Tel: 01244 517 100 | info@agarchitects.co.uk | www.agarchitects.co.uk
Ainsley Gommon Architects Ltd. Registered in England & Wales No. 1157788
Registered Office: 1 Prince Street, Hamilton Square, Birmingham B2 6BH

PRINTED: 23/02/2023 11:16:46

A3



VISUAL SCALE 1:100 @ A3


Area Schedule (GIA) 3P2B Bungalow

Area

58.8 m²


58.8 m²

DERBYN
Adran Cynllunio 02.03.2023

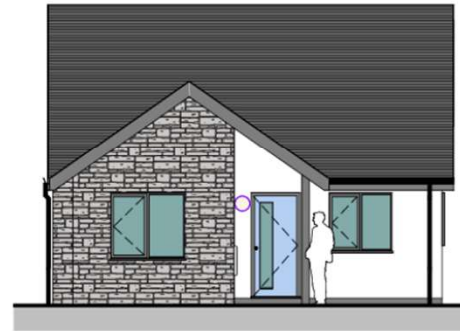

FRONT ELEVATION

SCALE: 1 : 100

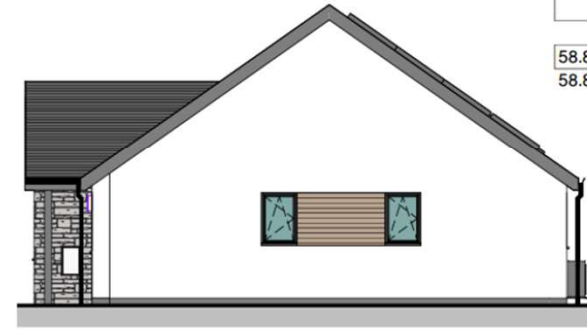

GABLE ELEVATION

SCALE: 1 : 100

REV	DESCRIPTION	DATE	BY
A	CHANGES TO COMPLY WITH DQR 2021.	21/02/23	IO

THIS DRAWING IS THE COPYRIGHT OF AINSLEY COMMON ARCHITECTS. CHECK ALL DIMENSIONS ON SITE. DISCREPANCIES TO BE NOTIFIED TO ARCHITECT. ELEMENTS OF STRUCTURE SHOWN ARE INDICATIVE AND FOR GUIDANCE. FINAL DESIGN TO BE AS STRUCTURAL ENGINEERS DETAILS AND SPECIFICATION.

PROJECT
PENRHYNDEUDRAETH
for WILLIAMS HOMES
(BALA)

DRAWING TITLE
3P2B BUNGALOW - STONE

SCALE	DATE	DRAWN	CHECKED
1 : 100 @A3	21/11/22	GT	SV

DRAWING STATUS
PLANNING

JOB No	DRAWING No	REVISION
C1072	085	A


AG **A** **AINSLEY COMMON ARCHITECTS**

THE OLD POLICE STATION, 15 GLYNNE WAY, HAWARDEH, CH5 3NS
Tel: 01244 537 100 | email@agarchitects.co.uk | www.agarchitects.co.uk

Ainsley Common Architects Ltd. Registered in England & Wales No. 4187940
Registered Office: 1 Prior Street, Hamilton Square, Ebbw Vale, NP23 5JH

PRINTED: 23/02/2023 11:31:29

A3

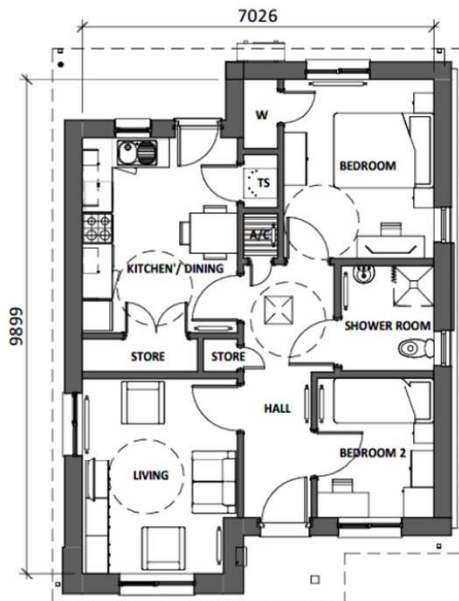


GROUND FLOOR PLAN

SCALE: 1 : 100




REAR ELEVATION

SCALE: 1 : 100

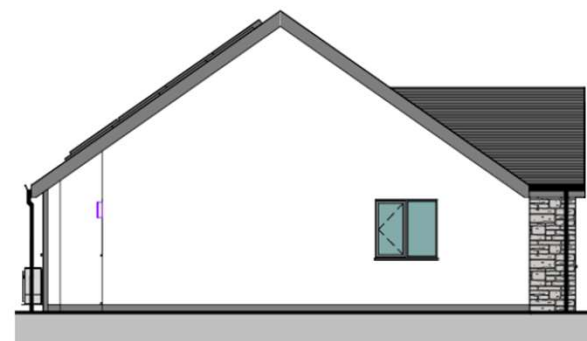


SIDE ELEVATION

SCALE: 1 : 100

 

VISUAL SCALE 1:100 @ A3

Penrhyndeudraeth: #1-41
Plots #: 11

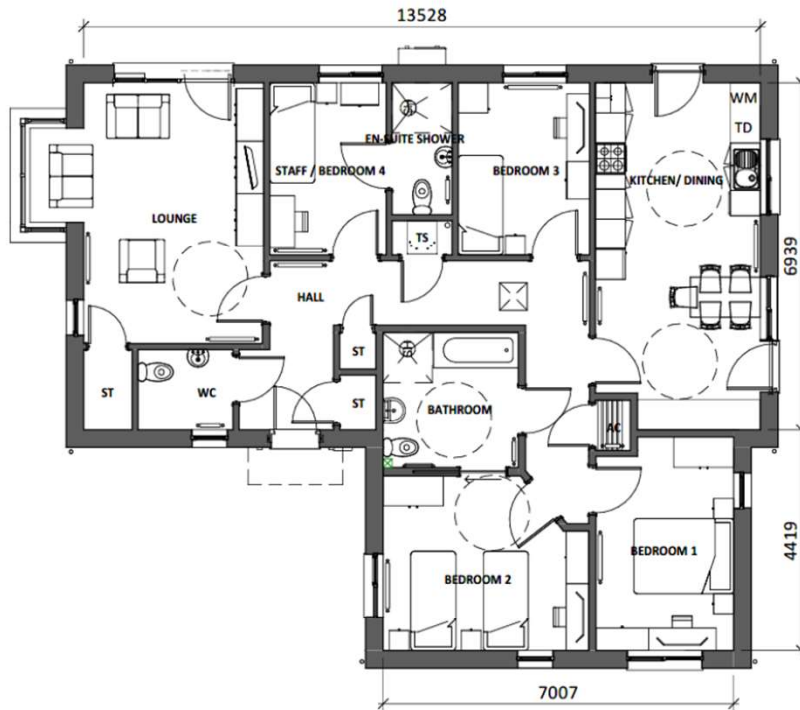

GROUND FLOOR PLAN

SCALE: 1 : 100




FRONT ELEVATION

SCALE: 1 : 100

Area Schedule (GIA) 4B SL Bungalow

Area

126.3 m²

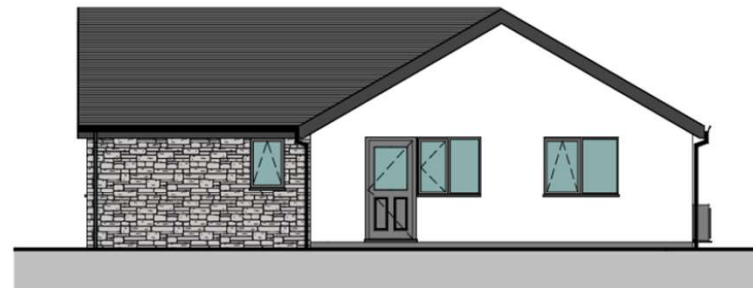

SIDE ELEVATION

SCALE: 1 : 100

A	CHANGES TO COMPLY WITH DQR 2021.	21/02/23	IO
REV	DESCRIPTION	DATE	BY

THIS DRAWING IS THE COPYRIGHT OF AINSLEY COMMON ARCHITECTS. CHECK ALL DIMENSIONS ON SITE. DISCREPANCIES TO BE NOTIFIED TO ARCHITECT. ELEMENTS OF STRUCTURE SHOWN ARE INDICATIVE AND FOR GUIDANCE. FINAL DESIGN TO BE AS STRUCTURAL ENGINEERS DETAILS AND SPECIFICATION.

PROJECT
PENRHYNDEUDRAETH
for WILLIAMS HOMES
(BALA)

DRAWING TITLE
6P4B AL WHEELCHAIR
BUNGALOW - STONE

SCALE
1 : 100 @A3

DRAWING STATUS
PLANNING

JOB No
C1072

DRAWING No
087

REVISION
A

AG **A** **AINSLEY COMMON ARCHITECTS**

THE OLD POLICE STATION, 15 GLYNNE WAY, HARWARDEN, CH5 3HS
Tel: 01244 517 100 | info@ainsleycommon.co.uk | www.ainsleycommon.co.uk

Ainsley Common Architects Ltd. Registered in England & Wales No. 4157461
Registered Office: 1 Prince Street, Hamilton Square, Birmingham B1 1BB

PRINTED: 23/02/2023 12:50:45

A3



REAR ELEVATION

SCALE: 1 : 100

SIDE ELEVATION

SCALE: 1 : 100



VISUAL SCALE 1:100 @ A3



