
HM Land Registry Official copy of title plan


Title number **CYM749834**
Ordnance Survey map reference **SH5463SW**
Scale **1:1250 enlarged from 1:2500**
Administrative area **Gwynedd**

© Crown copyright and database rights 2018 Ordnance Survey 100026316. You are not permitted to copy, sub-license, distribute or sell any of this data to third parties in any form.

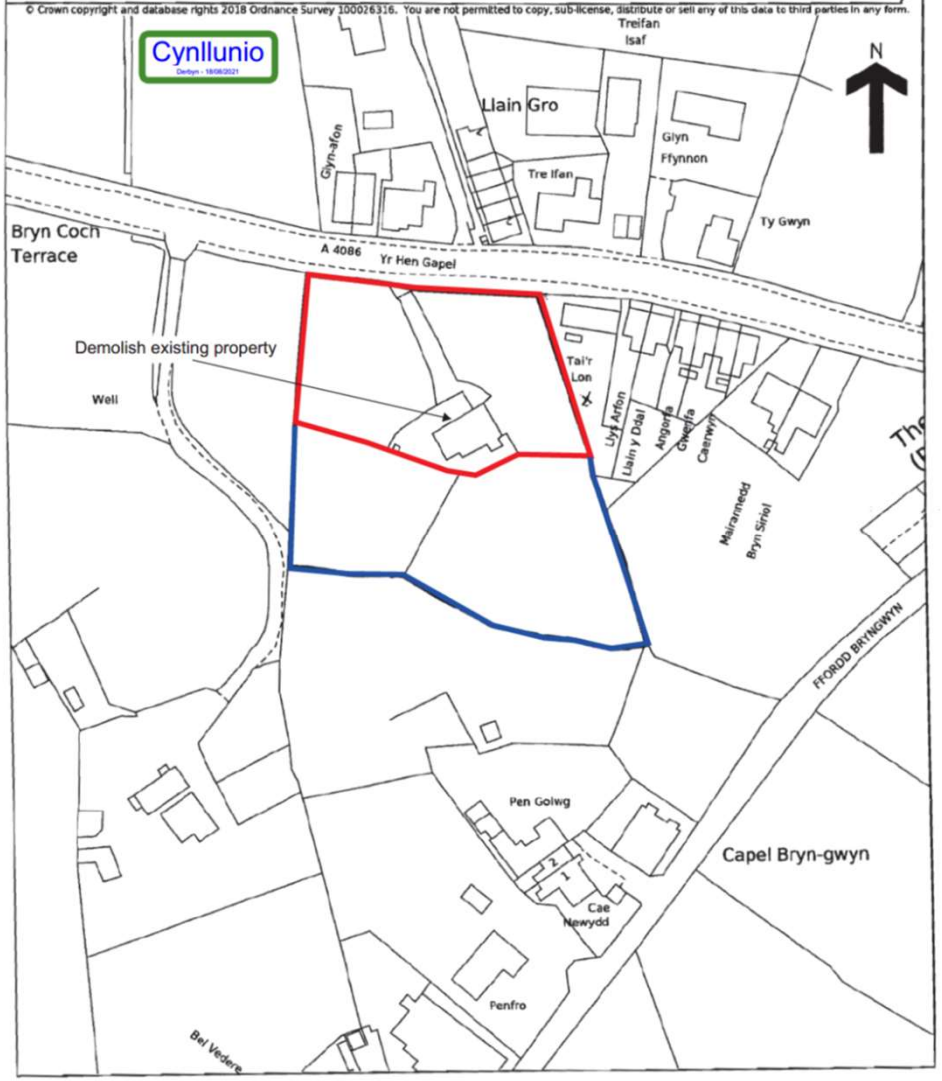

This official copy is incomplete without the preceding notes page.
Mae'r copi swyddogol hwn yn anghyflawn heb y dudalen nodiadau flaenorol.

Cynllunio
Derbyn - 18/08/2021

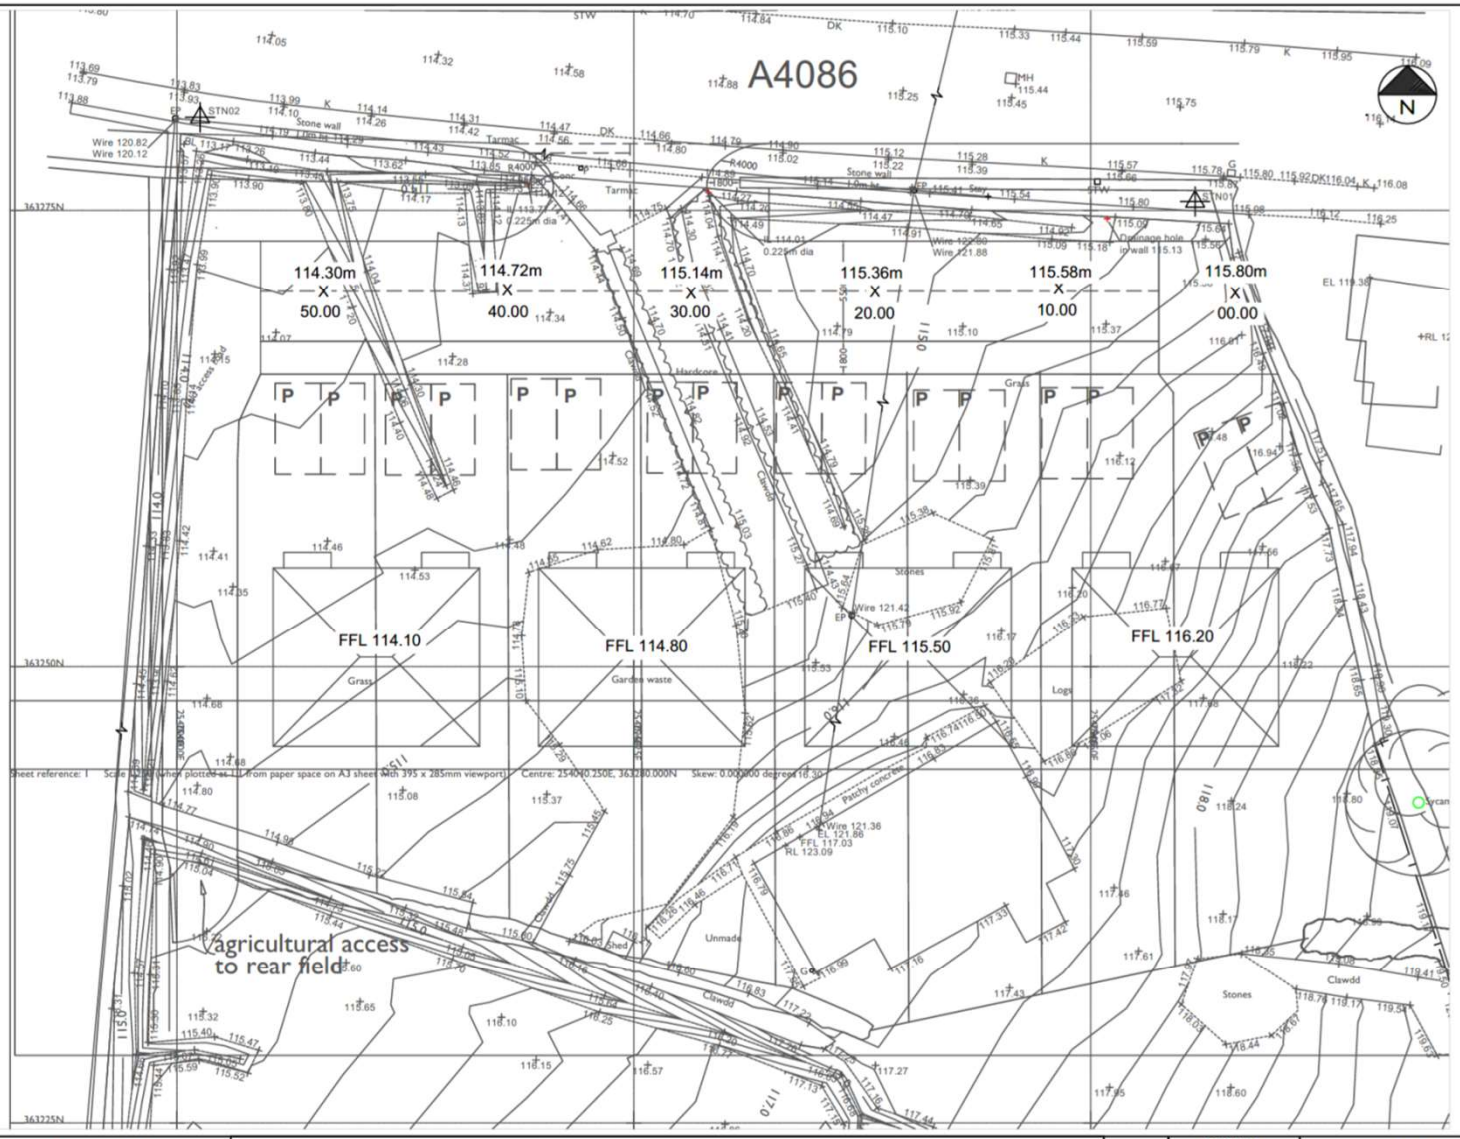

A.L.I. Building Design Ltd.
Glasdy, Station Road, Llanrug, Caernarfon,
Gwynedd. LL55 4AG
01286 238 297
alidesignltd@gmail.com

Land at:

Llanrug, Caernarfon, Gwynedd. LL55 4AN

Drawing No:	AO/SP/01 Rev - 5
Date:	JULY 2021
Scale:	1:250
Paper Size:	A3

PROPOSED SITE PLAN


Note:

All Site Dimensions To Be Checked
This Drawing Is Copyright OF ALI LTD 2020

This drawing must be read with and checked against all relevant Engineers and Architects drawings and all other specialist information provided.

Do not scale. Only figured dimensions to be worked to, all measurements to be checked on site. Any discrepancies are to be reported as proposals was based on plans/measurements provided and estimations of existing site features and may need to be verified by survey.

Drawn by: Margaret Owen

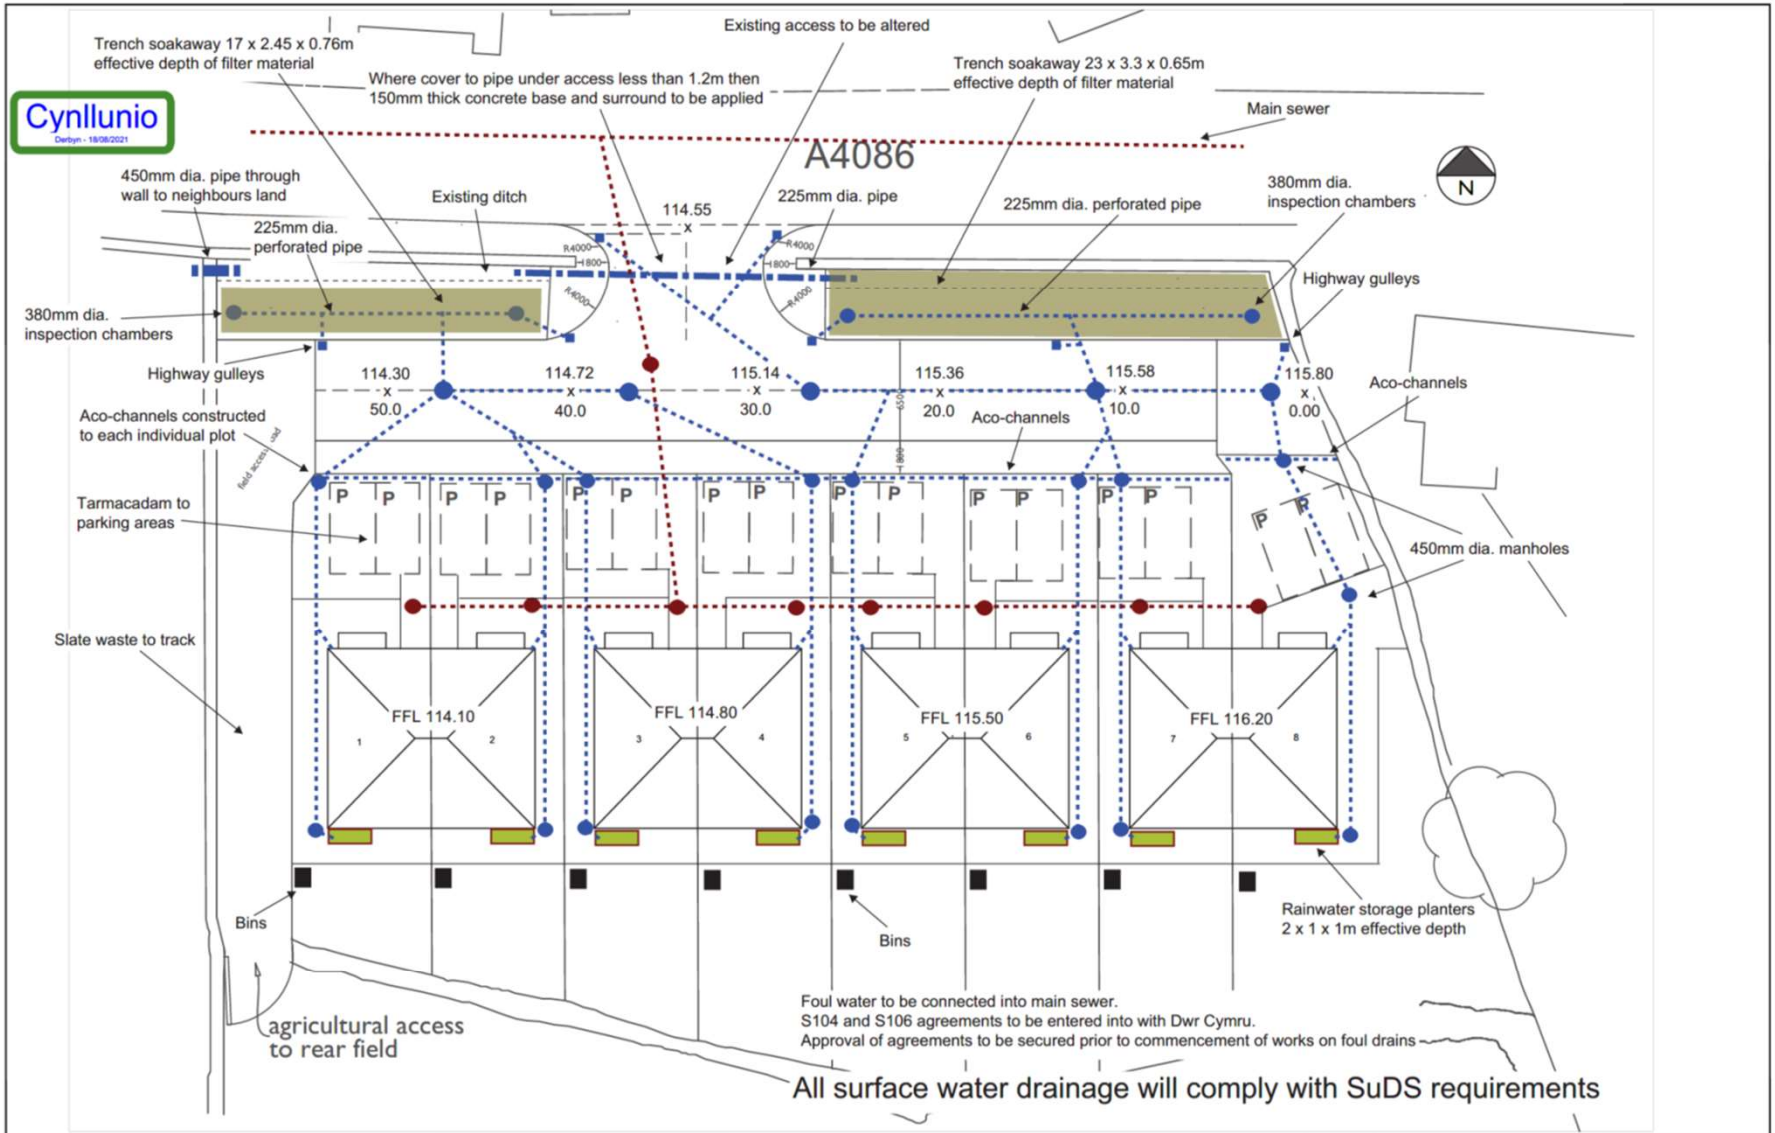

A.L.I. Building Design Ltd.
Glasdy, Station Road, Llanrug, Caernarfon, Gwynedd. LL55 4AG
01286 238 297
alidesignltd@gmail.com


Land at:
Llanrug, Caernarfon, Gwynedd. LL55 4AN

Drawing No:	AO/SP/01 Rev - 5
Date:	JULY 2021
Scale:	1:250
Paper Size:	A3


PROPOSED SITE PLAN

Note:
All Dim Dimensions To Be Checked
This Drawing Is Copyright Of ALI LTD 2020
This drawing must be read with and checked against all relevant Engineers and Architects drawings and all other specialist information provided.
Do not scale. Only figured dimensions to be worked to, all measurements to be checked on site.
Any discrepancies are to be reported as proposals was based on plans/measurements provided and estimations of existing site features and may need to be verified by survey.
Drawn by Margaret Owen

Cynllunio
Derbyn - 18/08/2021

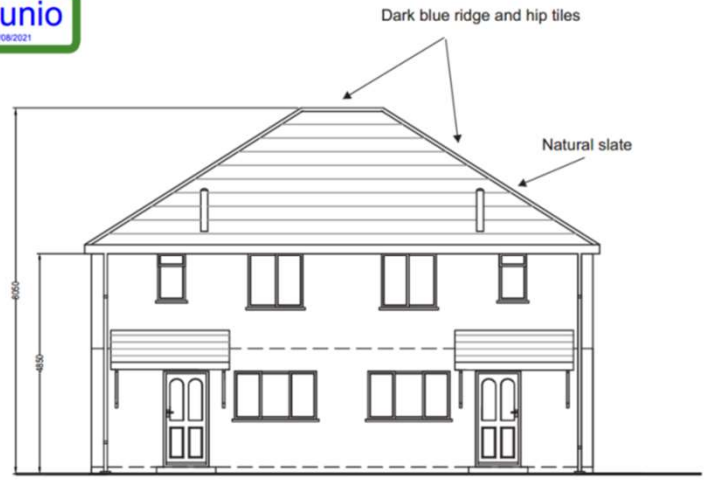


PROPOSED FRONT ELEVATION

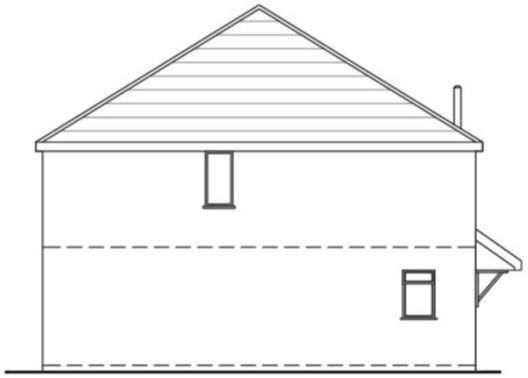

PROPOSED SIDE ELEVATION

PROPOSED DWELLING ON LAND AT Llanrug, Caernarfon, Gwynedd	PROPOSED ELEVATIONS	SCALE: 1:100@A3 DRAWING No. AB/AO/01 ISSUE DATE: July 2021

Cynllunio
Derbyn - 18/08/2021

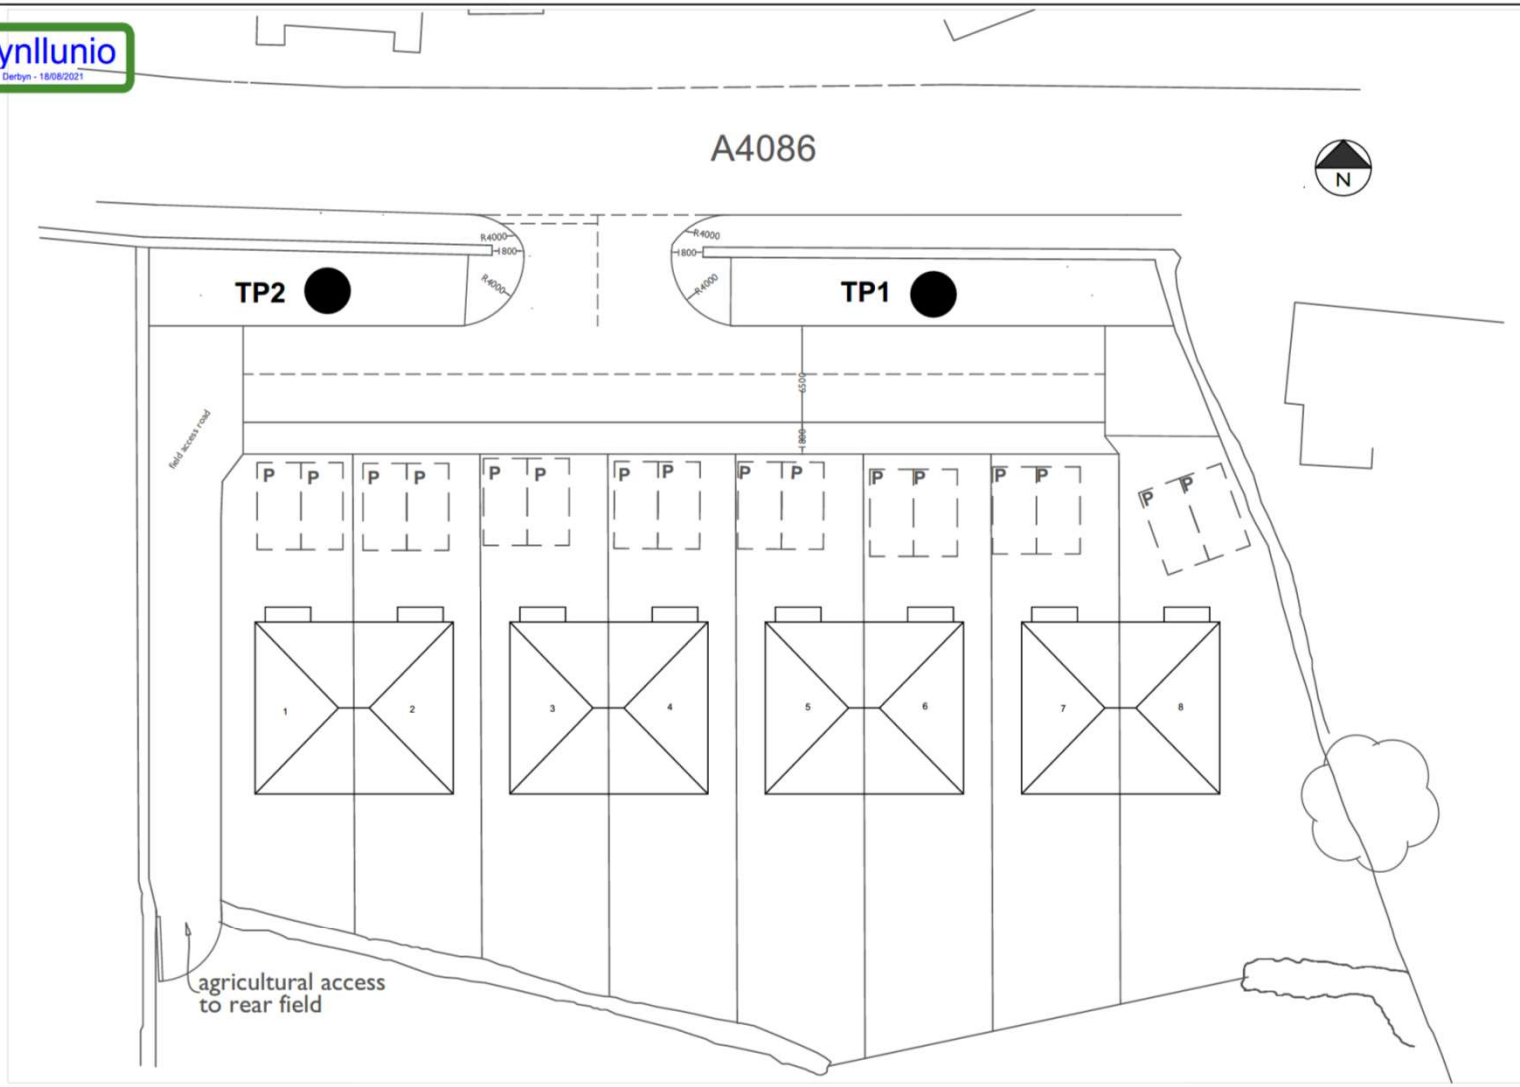

A.L.I. Building Design Ltd.
Glasdy, Station Road, Llanrug, Caernarfon,
Gwynedd. LL55 4AG
01286 238 297
alidesignltd@gmail.com


Land at:
Llanrug, Caernarfon, Gwynedd. LL55 4AN

Drawing No:	AO/SP/01 Rev - 5
Date:	JULY 2021
Scale:	1:250
Paper Size:	A3


PROPOSED SITE PLAN

Note:
All Site Dimensions To Be Checked
This Drawing Is Copyright Of ALI LTD 2020
This drawing must be read with and checked against all relevant Engineers and Architects drawings and all other specialist information provided.
Do not scale. Only figured dimensions to be worked to; all measurements to be checked on site.
Any discrepancies are to be reported as proposals was based on plans/measurements provided and estimations of existing site features and may need to be verified by survey
Drawn by Margaret Owen

Cynllunio
Derbyn - 18/08/2021

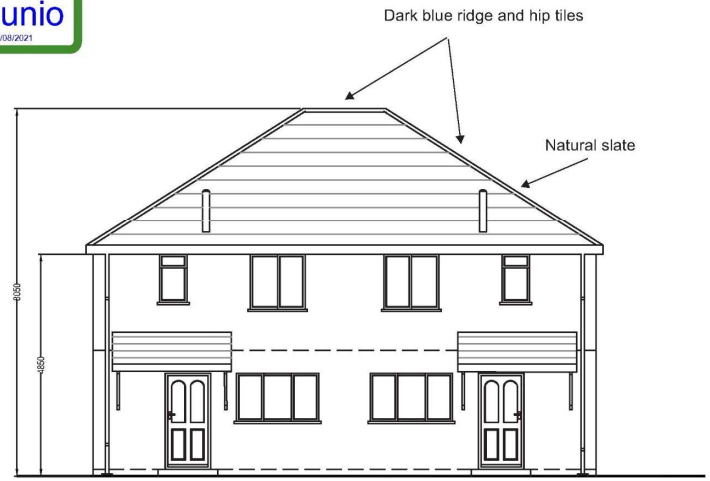

PROPOSED FRONT ELEVATION

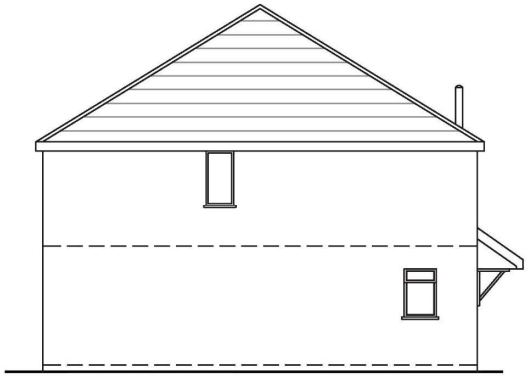


PROPOSED SIDE ELEVATION

PROPOSED DWELLING ON LAND AT Llanrug, Caernarfon, Gwynedd	PROPOSED ELEVATIONS	SCALE: 1:100@A3 DRAWING No. AB/AO/01 ISSUE DATE: July 2021

Cynllunio
Derbyn - 18/08/2021




PROPOSED REAR ELEVATION

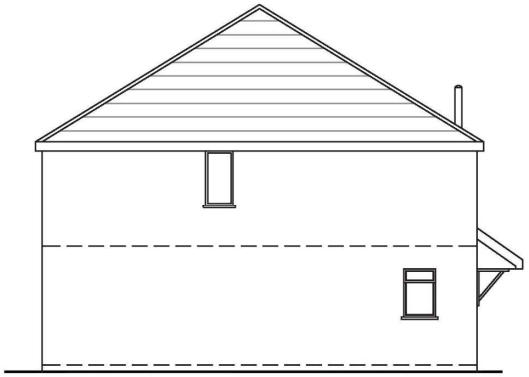

PROPOSED SIDE ELEVATION

PROPOSED DWELLING ON LAND AT Llanrug, Caernarfon, Gwynedd	PROPOSED ELEVATIONS	SCALE: 1:100@A3 DRAWING No. AB/AO/02 ISSUE DATE: July 2021


Cynllunio
Derbyn - 18/08/2021

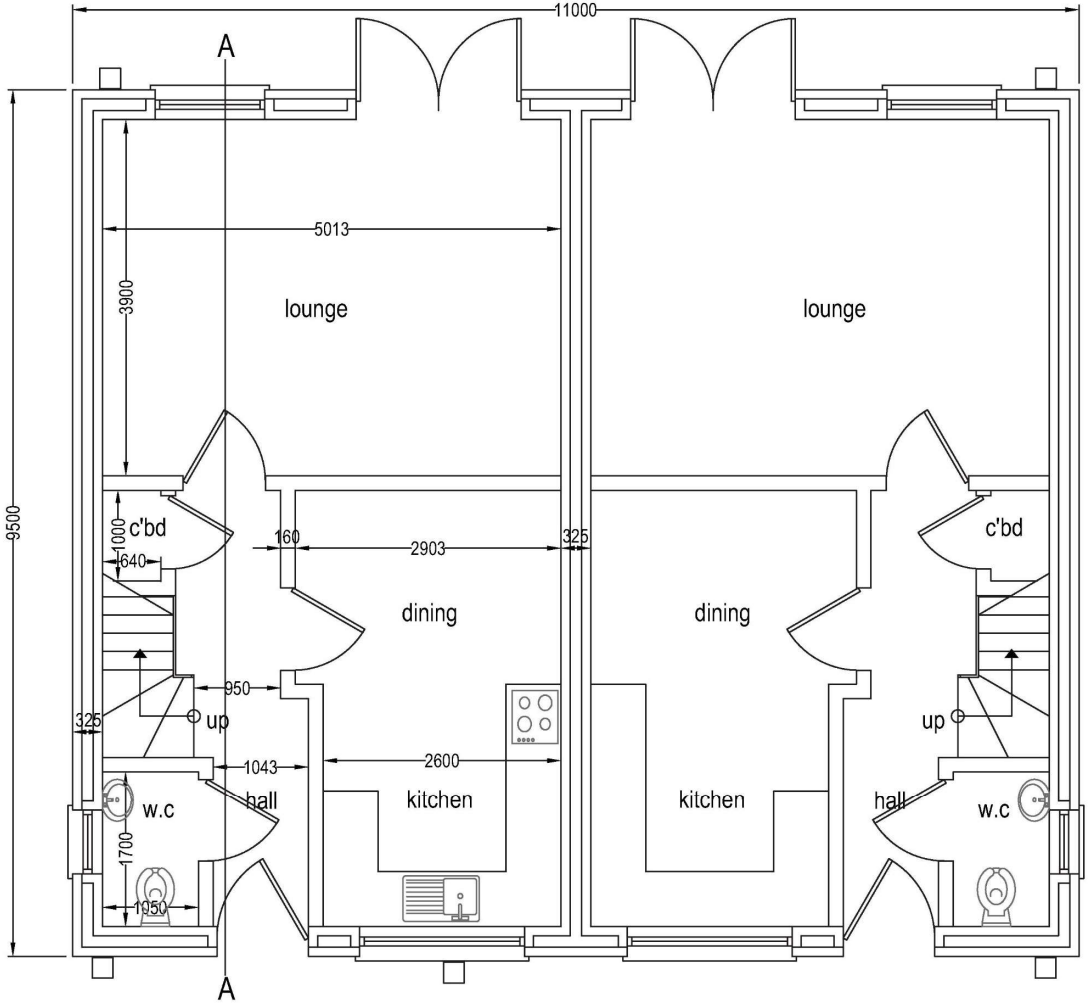

PROPOSED GROUND FLOOR

PROPOSED DWELLING ON LAND AT Llanrug, Caernarfon, Gwynedd	PROPOSED FLOOR PLANS	SCALE: 1:100@A3 DRAWING No. AB/AO/03 ISSUE DATE: July 2021


Cynllunio
Derbyn - 18/08/2021

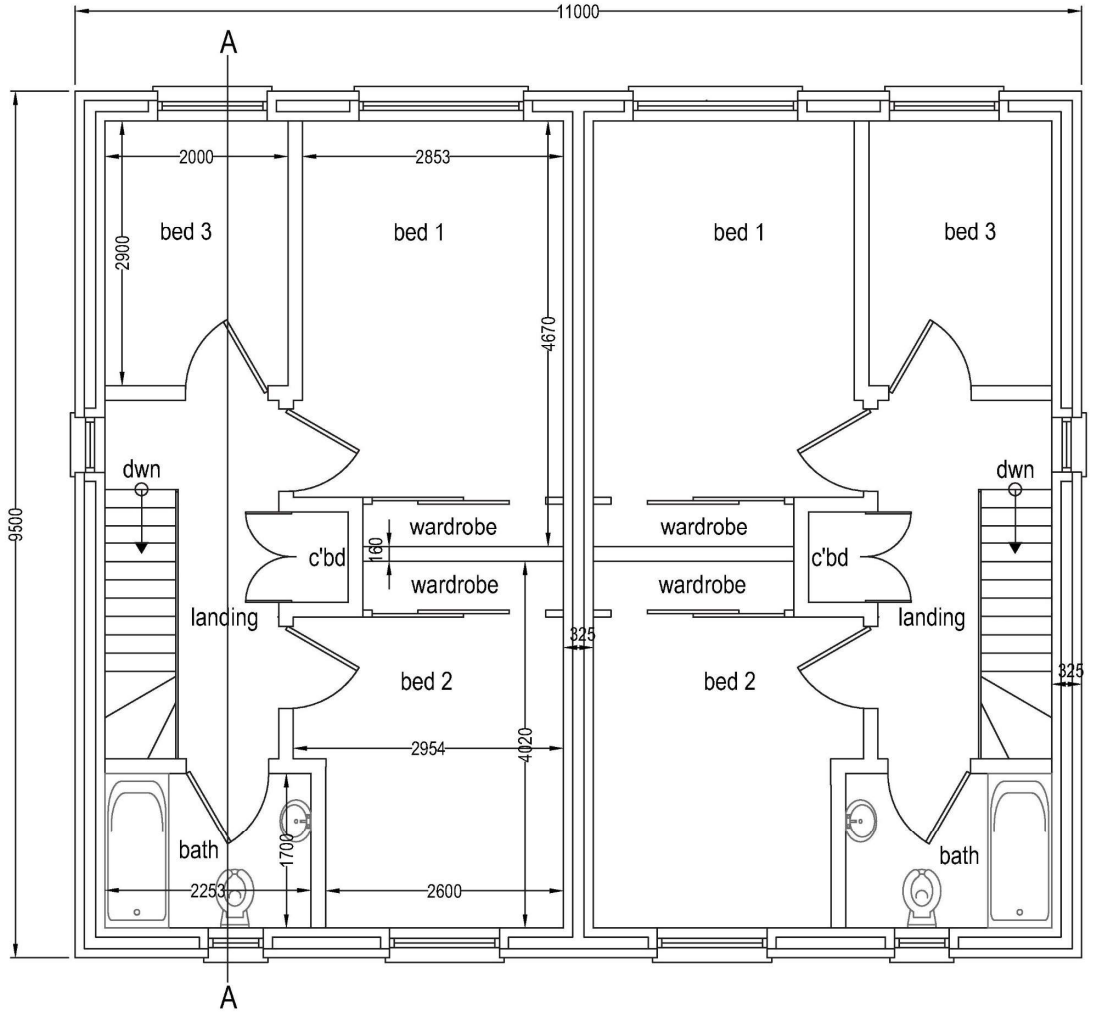

PROPOSED FIRST FLOOR

PROPOSED DWELLING ON LAND AT Llanrug, Caernarfon, Gwynedd	PROPOSED FLOOR PLAN	SCALE: 1:100@A3 DRAWING No. AB/AO/04 ISSUE DATE: July 2021

Cynllunio
Derbyn - 18/08/2021

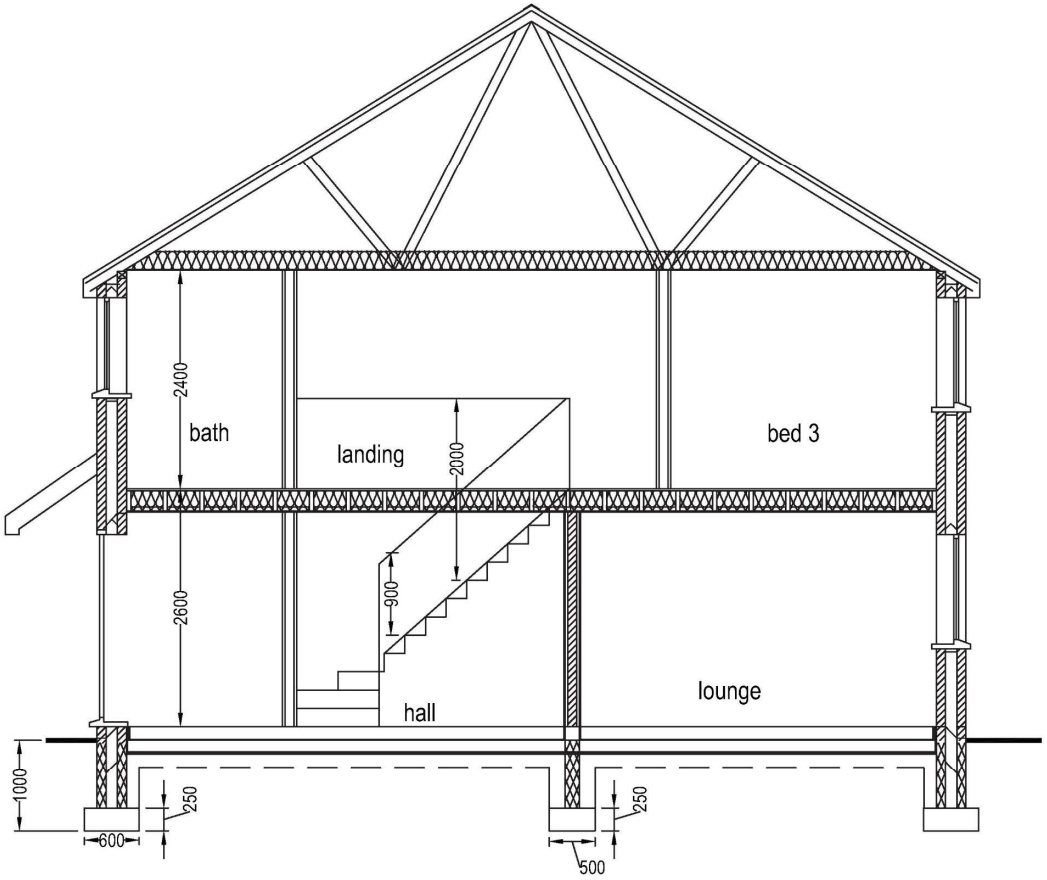

PROPOSED DWELLING ON LAND AT Llanrug, Caernarfon, Gwynedd	SECTION A-A	SCALE: 1:100@A3 DRAWING No. AB/AO/05 ISSUE DATE: July 2021


SLOW










MV68 UAH

