
Cynllun Diwygiedig
Amended Plan

Cynllunio
Derbyn - 28/10/2021

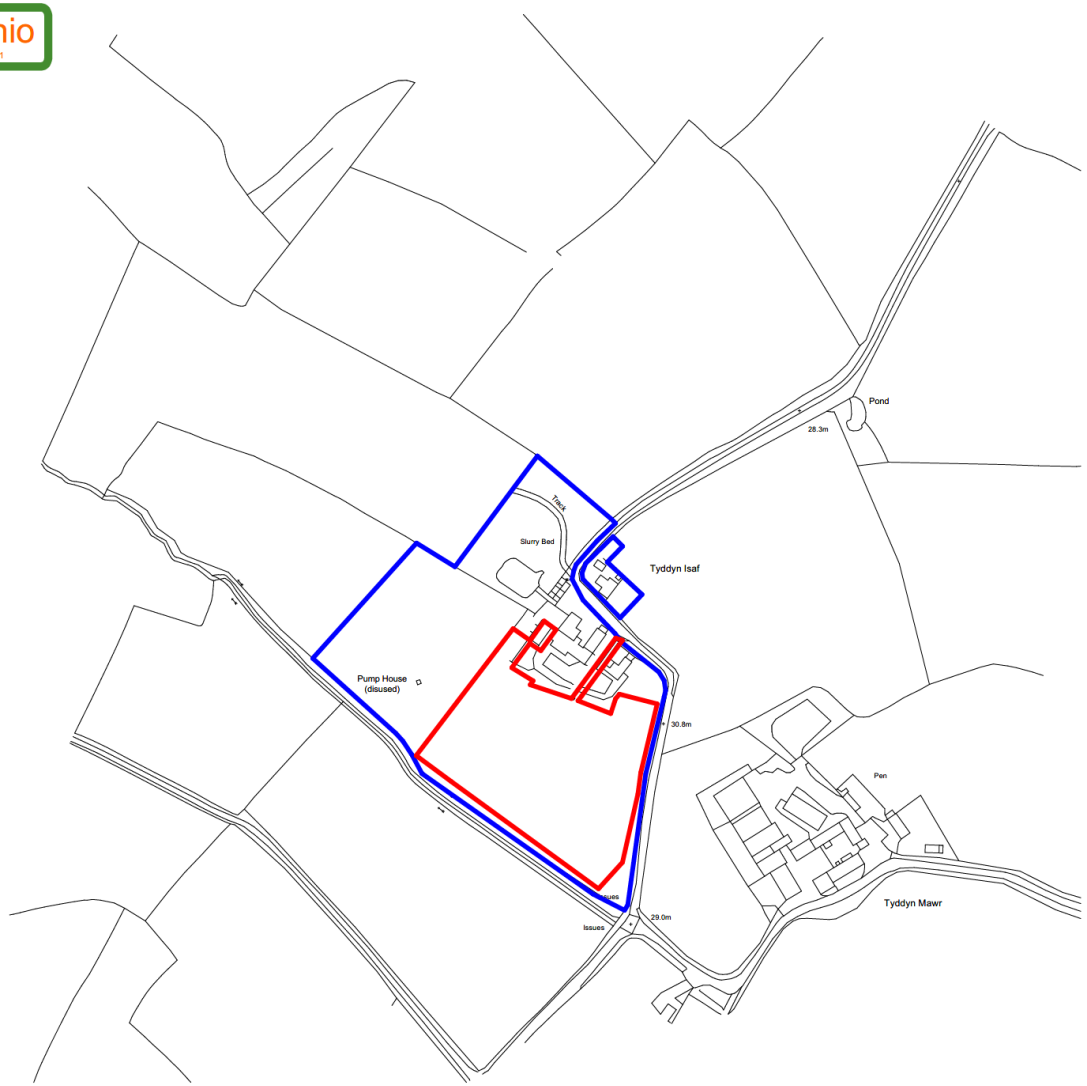

(c) Crown copyright, All rights reserved. 2020. License number 0100031673 1:2500

Construction Risks	Maintenance/cleaning Risks	Demolition/adaptation Risks

In addition to the hazard/risks normally associated with the types of work detailed on this drawing take note of the above. It is assumed that all works on this drawing will be carried out by a competent contractor working, where appropriate, to an appropriate method statement.

Safety Health and Environmental Information Box

Notes

This document and its design content is copyright ©. It shall be read in conjunction with all other associated project information including models, specifications, schedules and related consultants documents. Do not scale from documents. All dimensions to be checked on site. Immediately report any discrepancies, errors or omissions on this document to the Originator. If in doubt ASK.

Rev	Date	Description

aiparchitects ltd

The Studio
Ty Newydd, Pelham Road, Upton Magna.
Shropshire. SY4 4UA
Tel: 01743 709572
Mob: 07703 773 872
Email: aiparchitects@me.com

Job Title
New Development for a caravan and camping site


Address
Tyddyn Isaf, Tudweiliog, Pwllheli

Drawing Name
Location Plan - Caravan site

Drawing Number
L001B

Drawn by	Date
JDC	25/10/2021
Checked by	Date
JDC	25/10/2021

Drawing Scale	Job Code
1:2500	TICC001

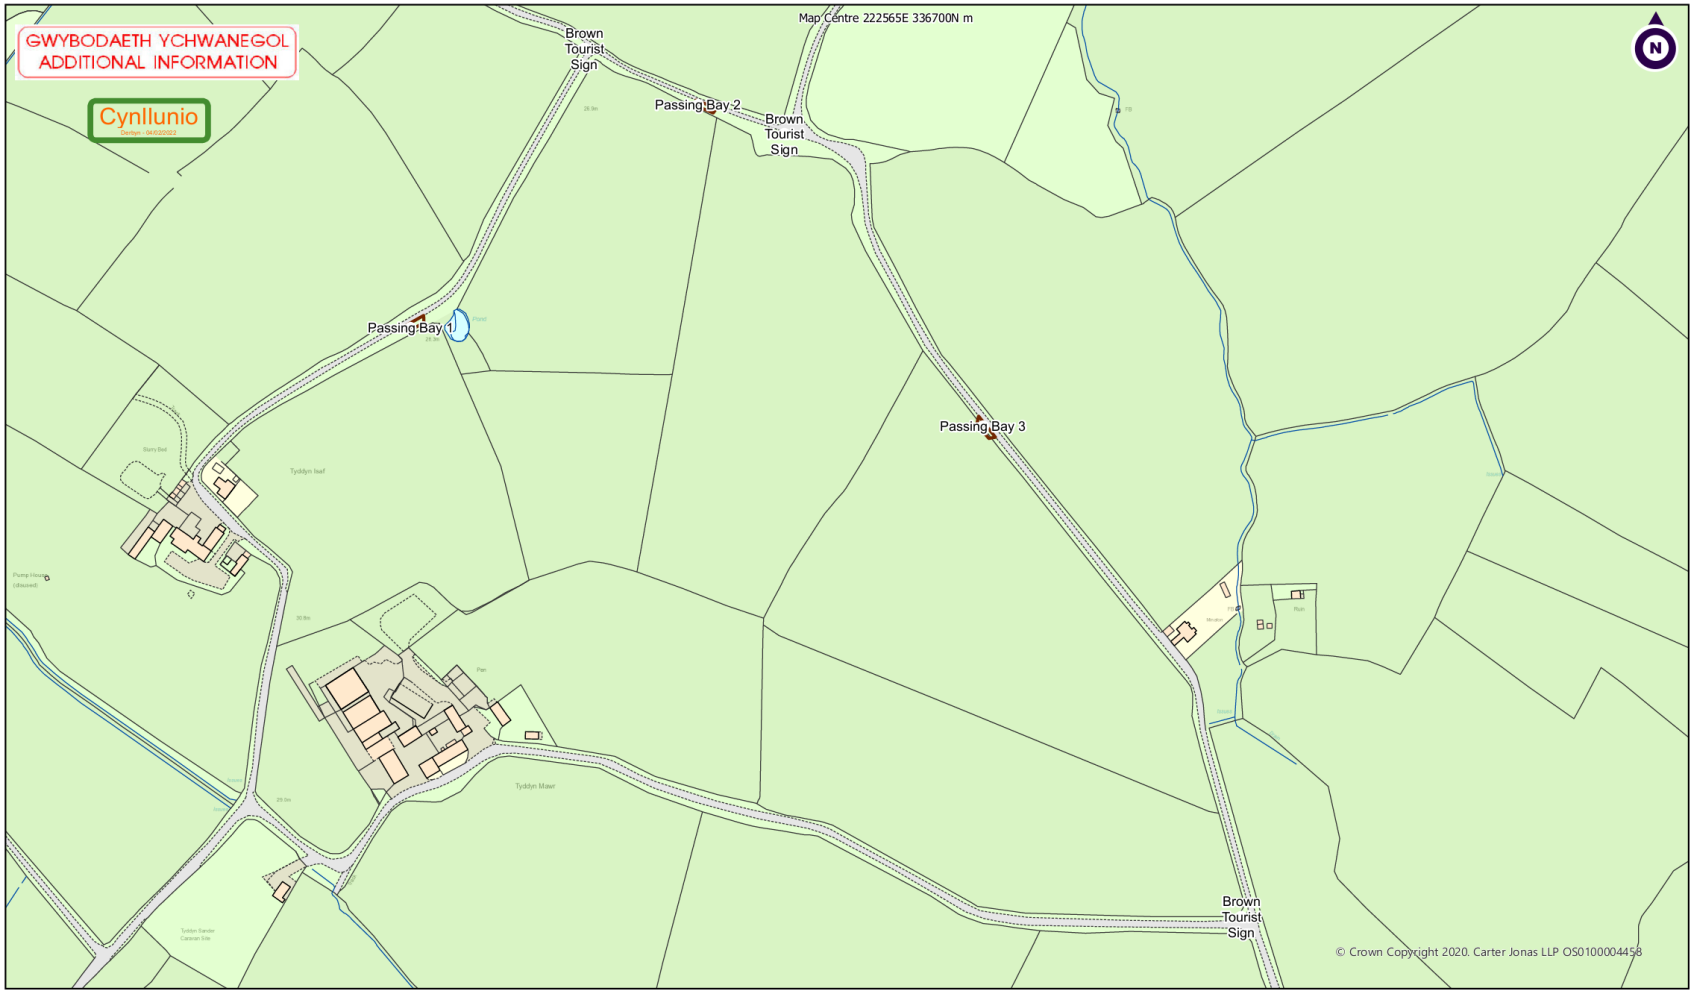

Carter Jonas
Two Snow Hill, Birmingham, B4 6GA
T: 0121 794 6250
carterjonas.co.uk

0 40 80 120
m

Client:

Project: Tyddyn Isaf


Title: Highways Plan

Scale 1:2,500 @A3 Date: 2/3/2022


Drawn By: CS Dwg no:

Cynllun Diwygiedig
Amended Plan


Cynllunio
Derbyn - 28/10/2021

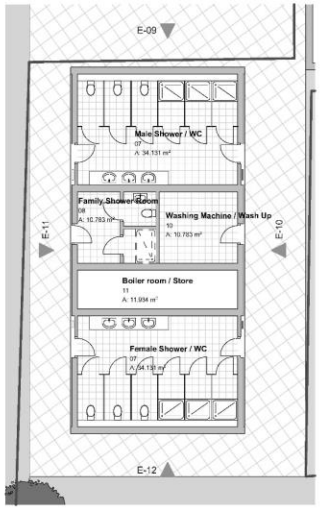


Proposed Ground Floor Plajn 1:100

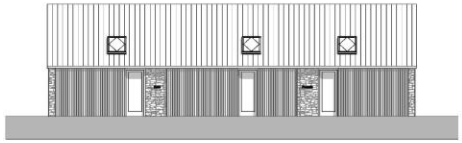


E-10 1:100

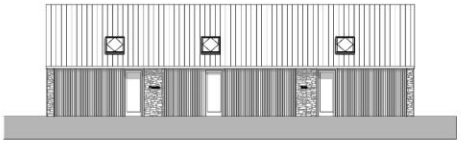

E-11 1:100

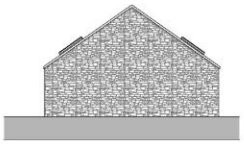

E-09 1:100

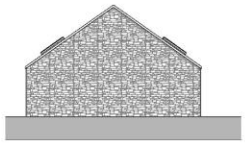

E-12 1:100

Key Plan

Site Layouts for Caravan based on Carvan Club and Caravan and Campng Club recommended layouts of caravan pitches of 10mx10m. Separated by 6m for fire separation

Tents recommendation is 5000x5000m pitch with 5m separation

Construction Risks | Maintenance/Cleaning Risks | Demolition/Disposal Risks

In addition to the hazards/risks normally associated with the type of work being carried out on this drawing, the contractor is required to assess the risks to his employees and others affected by his activities, and to prepare a method statement.

Safety, Health and Environmental Information

Notes

This document and its design content is copyright ©. It shall be read in conjunction with all other associated project information including models, specifications, schedules and related consultants documents. Do not scale from documents. All dimensions to be checked on site. Immediately report any discrepancies, errors or omissions on this document to the Originator. If in doubt ASK.

N

Rev	Date	Description

aiparchitects ltd

The Studio
Yr Hen Ysgol, Ffichan Road, Upton Magna,
Shropshire, SY4 4UA
Tel: 01743 709572
Mob: 07703 773 872
Email: aiparchitects@me.com

Job Title
New Development for a caravan and camping site

Address
Tyddyn Isaf, Tudweiliog, Pwllheli

Drawing Name
Proposed WC and Shower Block Plans and Elevations

Drawing Number
L006A

Drawn by	Date
JDC	25/10/2021
Checked by	Date
JDC	25/10/2021

Drawing Scale	Job Code
1:100	TICC001



(c) Crown copyright, All rights reserved. 2020. License number 0100031673

1:500

Key Plan

Site Layouts for Caravan **not** based on Carvan Club and Caravan and Campng Club recommended layouts of caravan pitches of 10mx10m. Separated by 6m for fire separation

Tents recommendation is 5mx5m pitch with 5m separation

N

KEY

Caravan
Awning / Car
Car /Space

Rev	Date	Description
C	030322	Caravan spaces reduced to 32

aiparchitects ltd

The Studio
Ty Newydd, Pentre Road, Llanymynech
Shropshire, SY22 6LA
Tel: 01743 709572
Mob: 07703 773 872
Email: aiparchitects@me.com

Job Title
New Development for a caravan and camping site


Address
Tyddyn Isaf, Tudweiliog, Pwllheli

Drawing Name
Proposed Site Plan - Caravan site and games room

Drawing Number
L003C

Drawn by	Date
JDC	02/03/2022
Checked by	Date
JDC	02/03/2022

Drawing Scale	Job Code
1:500	TICC001

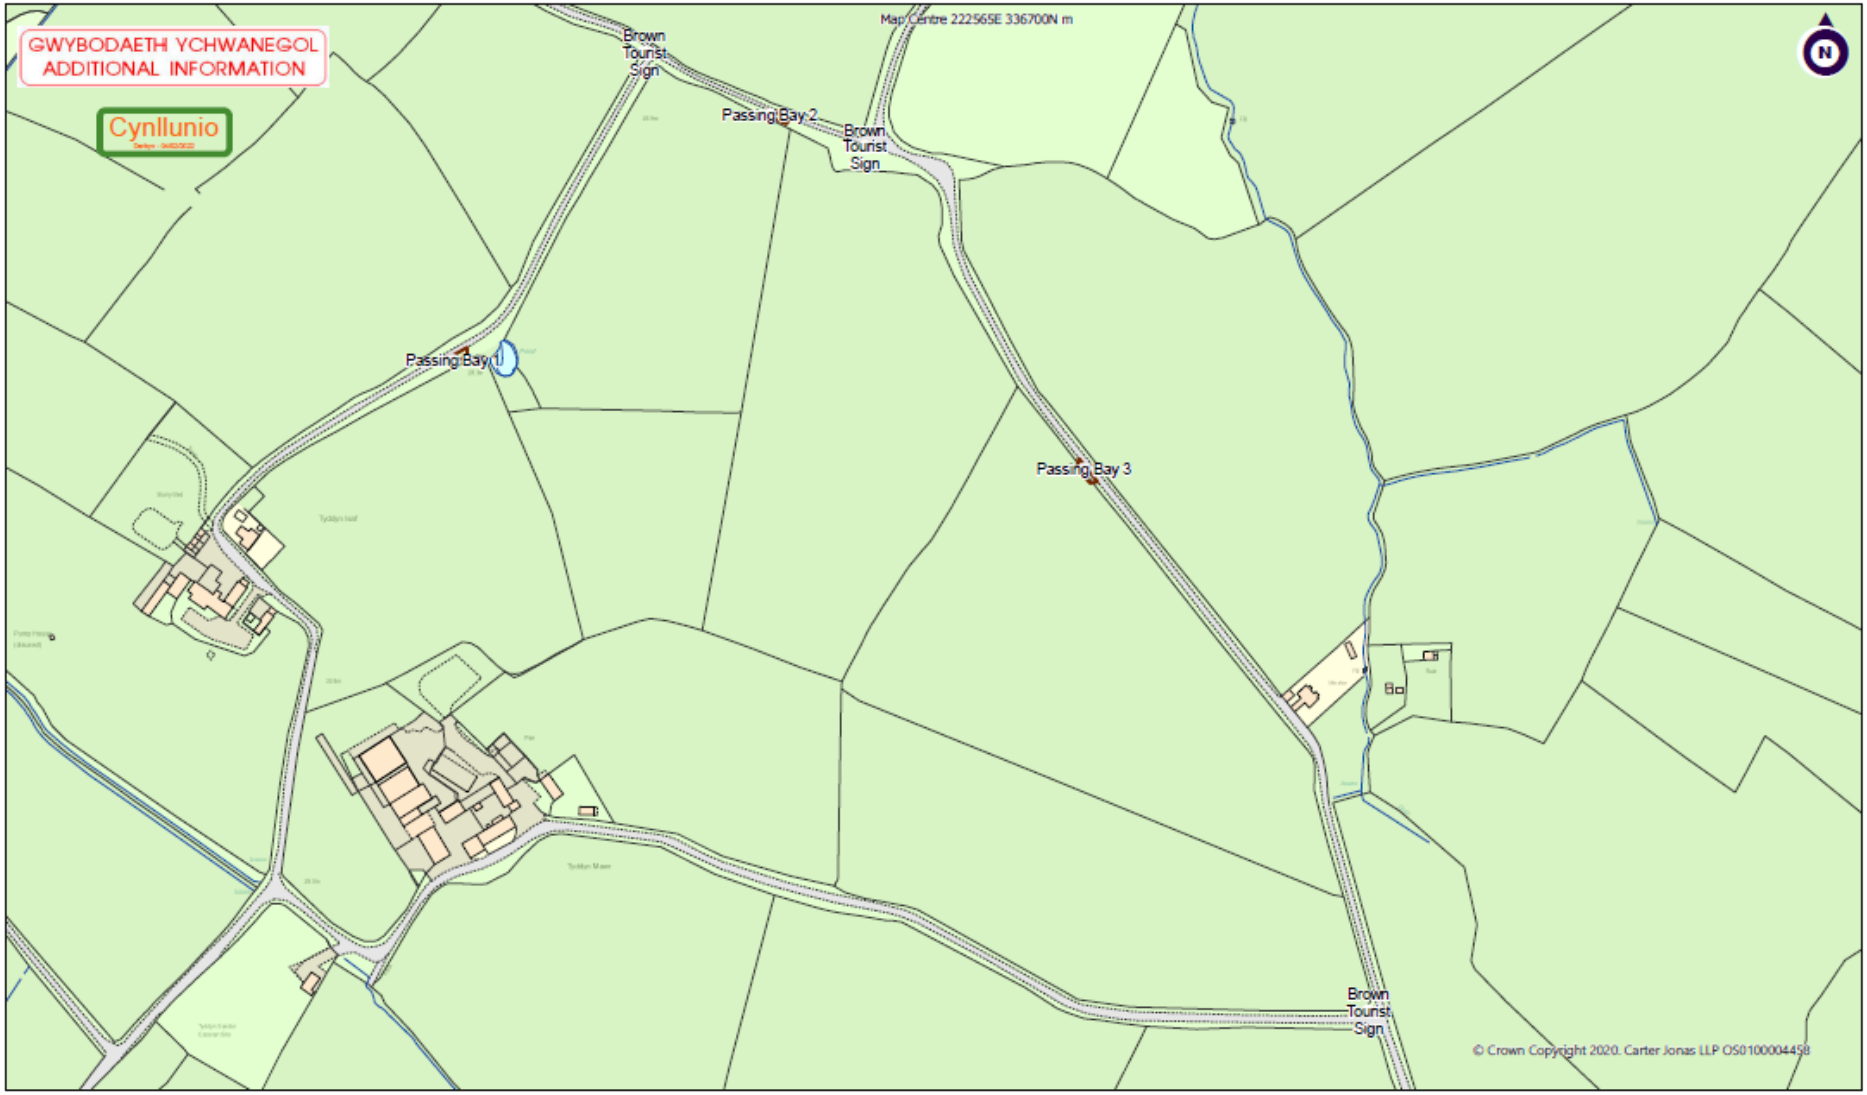
GWYBODAETH YCHWANEGOL
ADDITIONAL INFORMATION
Cynllunio
Map Centre 222565E 336700N m
Brown Tourist Sign
Passing Bay 2
Brown Tourist Sign
Passing Bay 1
Passing Bay 3
Brown Tourist Sign
N
© Crown Copyright 2020. Carter Jonas LLP OS0100004458

























