Derbyn
Cynllunio 10.03.22



Ap Thomas Cyf.
Carreg Las
Bryn Y Waen
Y Felinheli
Gwynedd
LL56 4QS

01248 670353
www.ap-thomas.com
info@ap-thomas.com


Cais Cynllunio

© This drawing is copyright of Ap Thomas Cyf. and must not be copied or reproduced in any format in whole or part thereof without written consent.


Produced from the Ordnance Survey National Geographic Database and incorporating surveyed revision available at this date. © Crown Copyright 2009 **OS COPY LICENCE REF: LIG0287**


DATE : 20.12.2020	SCALE : 1:2500	
DRAWN: TE	CHECKED: AMJ	
JOB.	**Tir ger Penlon, Clynnog Fawr, Caernarfon**	
DRG.	**Cynllun Lleoliad**	
JOB NO.	DRG. REF.	REV.
5380	(9-) 1000	*


Ffordd breifat
Prif Biben Garthfos
Safle Bws
Gardd (Planhigion/llwyni wedi gor-dyfu yn wylit)
Allwedd:
Tir o mherchnogaeth Cyngor Gwynedd
Safle 178m²
Cais Cynllunio
Ap Thomas Cyf.
Carreg Las
Bryn Y Waen
Y Felinheli
Gwynedd
LL56 4QS
01248 670353
www.ap-thomas.com
info@ap-thomas.com
© This drawing is copyright of Ap Thomas Cyf. and must not be copied or reproduced in any format in whole or part thereof without written consent.
DATE : 27.09.2016 SCALE : 1:100
DRAWN: TE CHECKED: AMJ
JOB.
Tir ger Penlon, Clynnog Fawr, Caernarfon
DRG.
Cynllun Bloc Presennol
JOB NO. DRG. REF. REV.
5380 (90)01 *

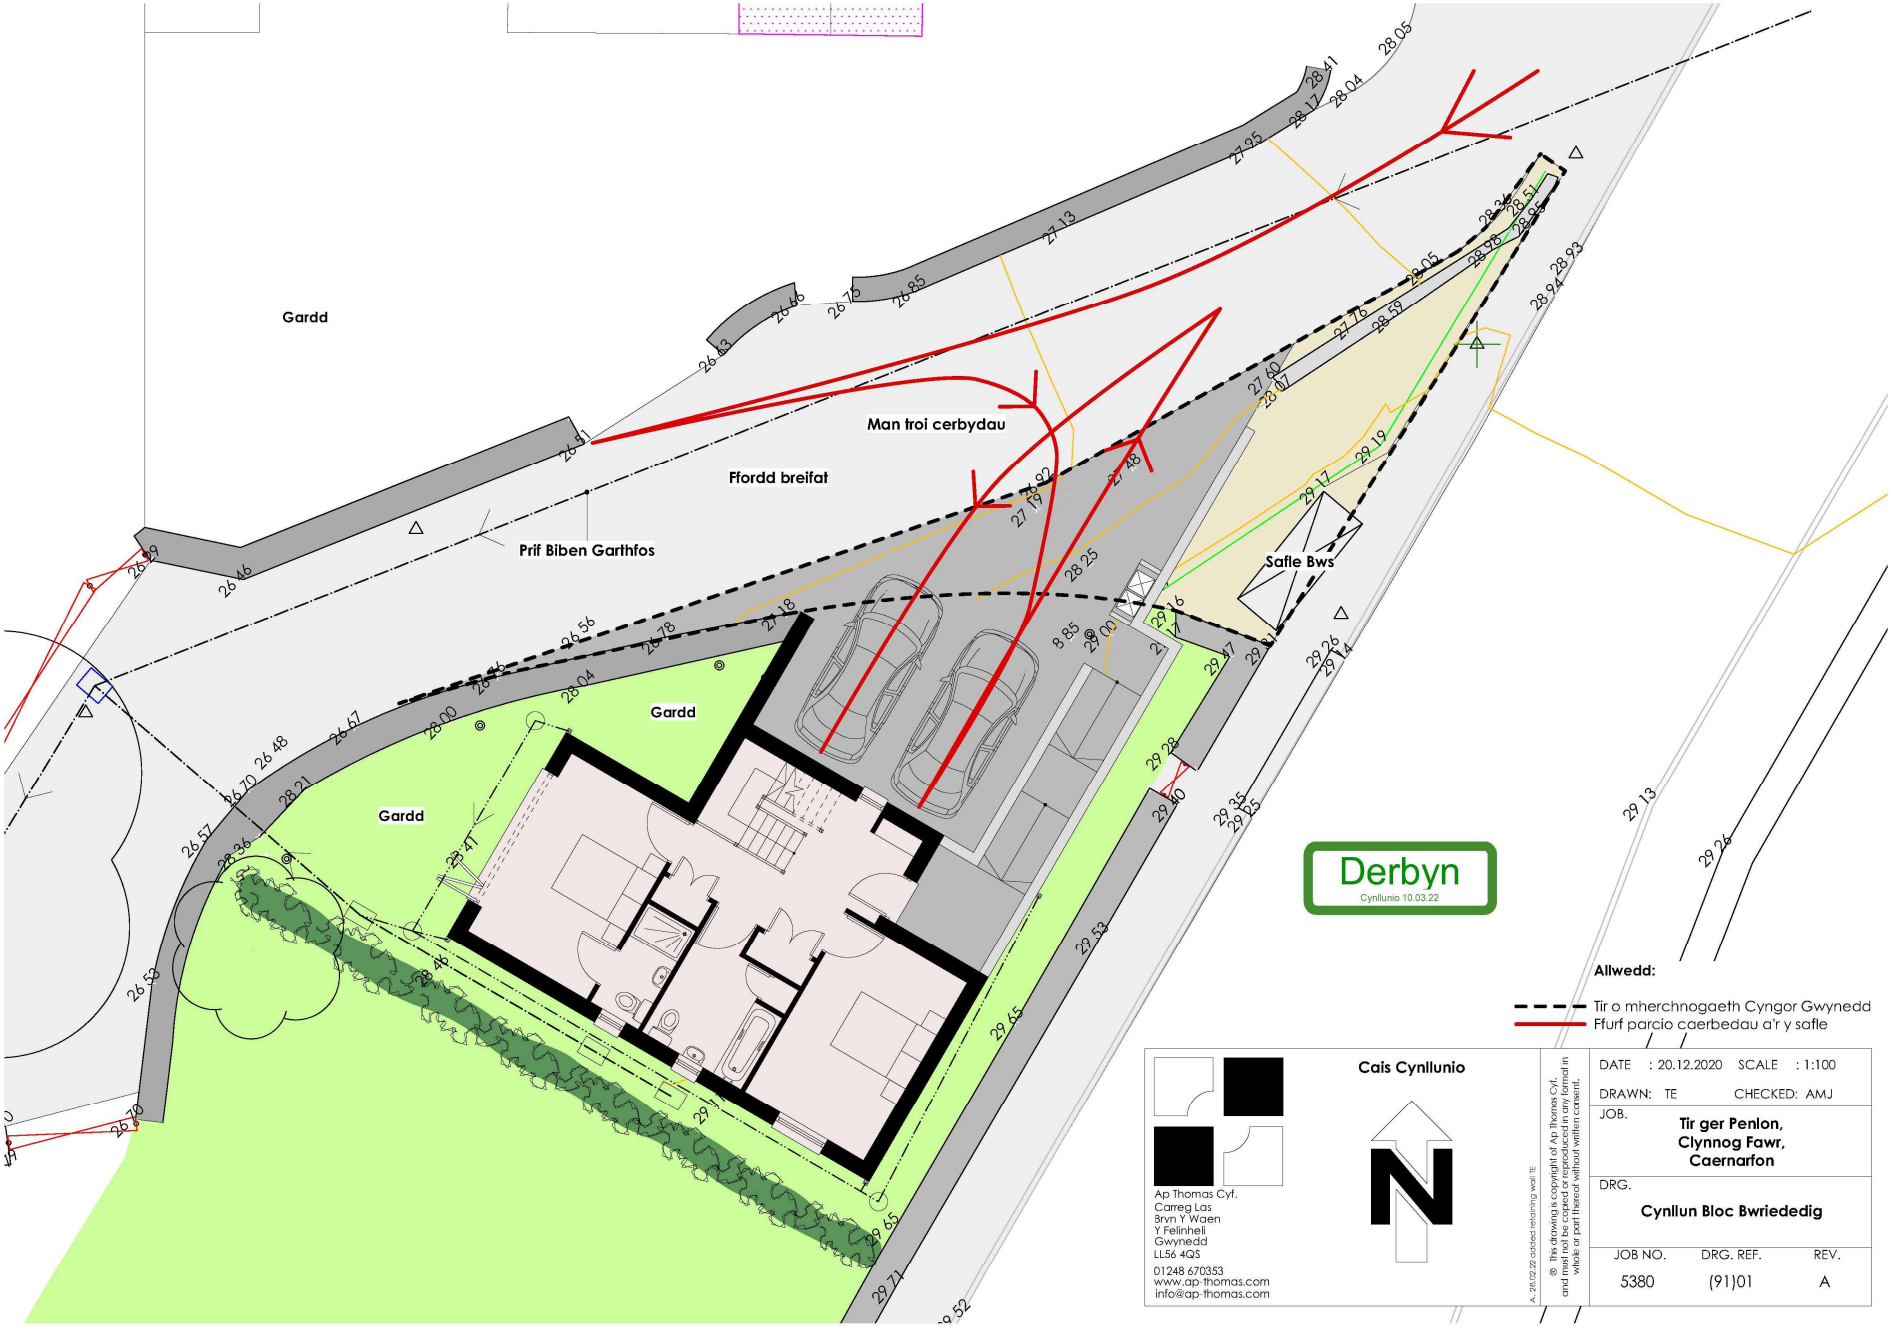
Gardd
Man troi cerbydau
Ffordd breifat
Prif Biben Garthfos
Safle Bws
Gardd
Gardd
Derbyn
Cynllunio 10.03.22
Allwedd:
Tir o mherchnogaeth Cyngor Gwynedd
Ffurf parcio caerbedau a'r y safle
Cais Cynllunio
Ap Thomas Cyf.
Carreg Las
Bryn Y Waen
Y Felinheli
Gwynedd
LL56 4QS
01248 670353
www.ap-thomas.com
info@ap-thomas.com
A. 28/02/22 added retaining wall TE
© This drawing is copyright of Ap Thomas Cyf. and must not be copied or reproduced in any format in whole or part thereof without written consent.
DATE : 20.12.2020 SCALE : 1:100
DRAWN: TE CHECKED: AMJ
JOB.
Tir ger Penlon,
Clynnog Fawr,
Caernarfon
DRG.
Cynllun Bloc Bwriededig
JOB NO. DRG. REF. REV.
5380 (91)01 A


A499
A499
Debbidoo
Llys Eben
Eglwys Beuno Sant
Tŷ Newydd
Google

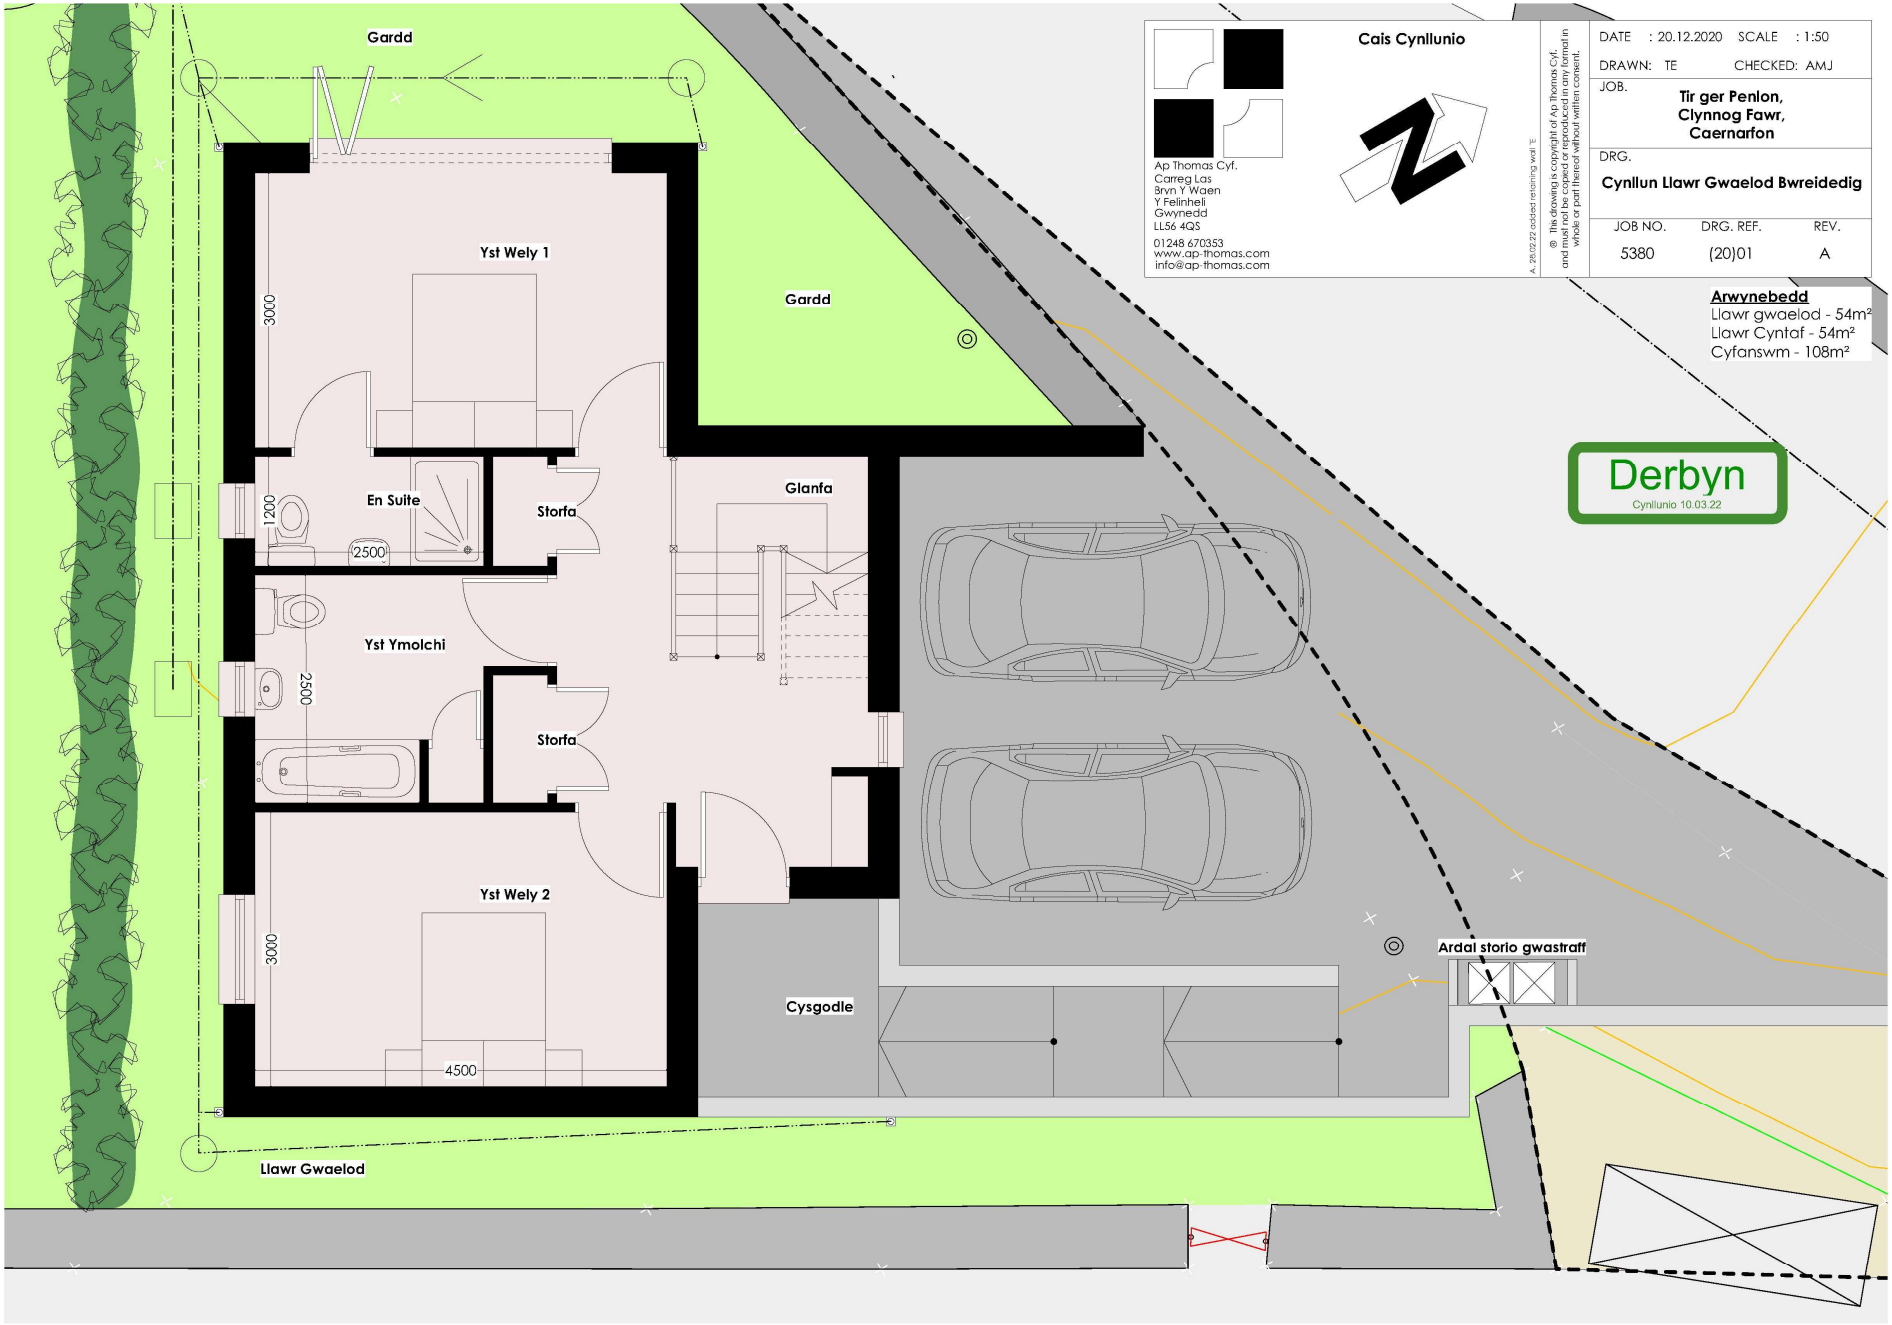
Gardd
Yst Wely 1
3000
Gardd
En Suite
1200
2500
Storfa
Glanfa
Yst Ymolchi
2500
Storfa
Yst Wely 2
3000
4500
Cysgodle
Ardal storio gwastraff
Llawr Gwaelod
Cais Cynllunio
Ap Thomas Cyf.
Carreg Las
Bryn Y Waen
Y Felinheli
Gwynedd
LL56 4QS
01248 670353
www.ap-thomas.com
info@ap-thomas.com
A. 28/02/22 added retaining wall TE
© This drawing is copyright of Ap Thomas Cyf. and must be copied or reproduced in any format in whole or part thereof without written consent.
DATE : 20.12.2020 SCALE : 1:50
DRAWN: TE CHECKED: AMJ
JOB.
Tir ger Penlon, Clynnog Fawr, Caernarfon
DRG.
Cynllun Llawr Gwaelod Bwreidedig
JOB NO. DRG. REF. REV.
5380 (20)01 A
Arwynebedd
Llawr gwaelod - 54m²
Llawr Cyntaf - 54m²
Cyfanswm - 108m²
Derbyn
Cynllunio 10.03.22

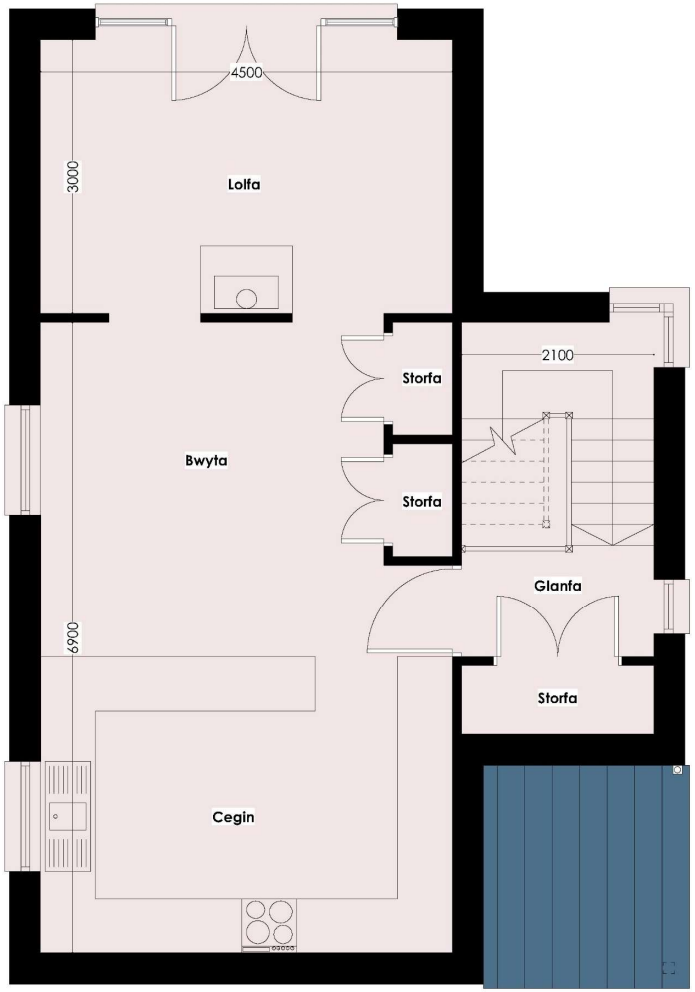

Llawr Cyntaf

Derbyn
Cynllunio 10.03.22

Arwynebedd
Llawr gwaelod - 54m²
Llawr Cyntaf - 54m²
Cyfanswm - 108m²


Ap Thomas Cyf.
Carreg Las
Bryn Y Waen
Y Felinheli
Gwynedd
LL56 4QS
01248 670353
www.ap-thomas.com
info@ap-thomas.com

Cais Cynllunio

© This drawing is copyright of Ap Thomas Cyf. and must not be copied or reproduced in any format in whole or part thereof without written consent.

DATE : 20.12.2020 SCALE : 1:50
DRAWN: TE CHECKED: AMJ
JOB.
Tir ger Penlon, Clynnog Fawr, Caernarfon
DRG.
Cynllun Llawr Cyntaf Bwreidedig

JOB NO.	DRG. REF.	REV.
5380	(20)02	*

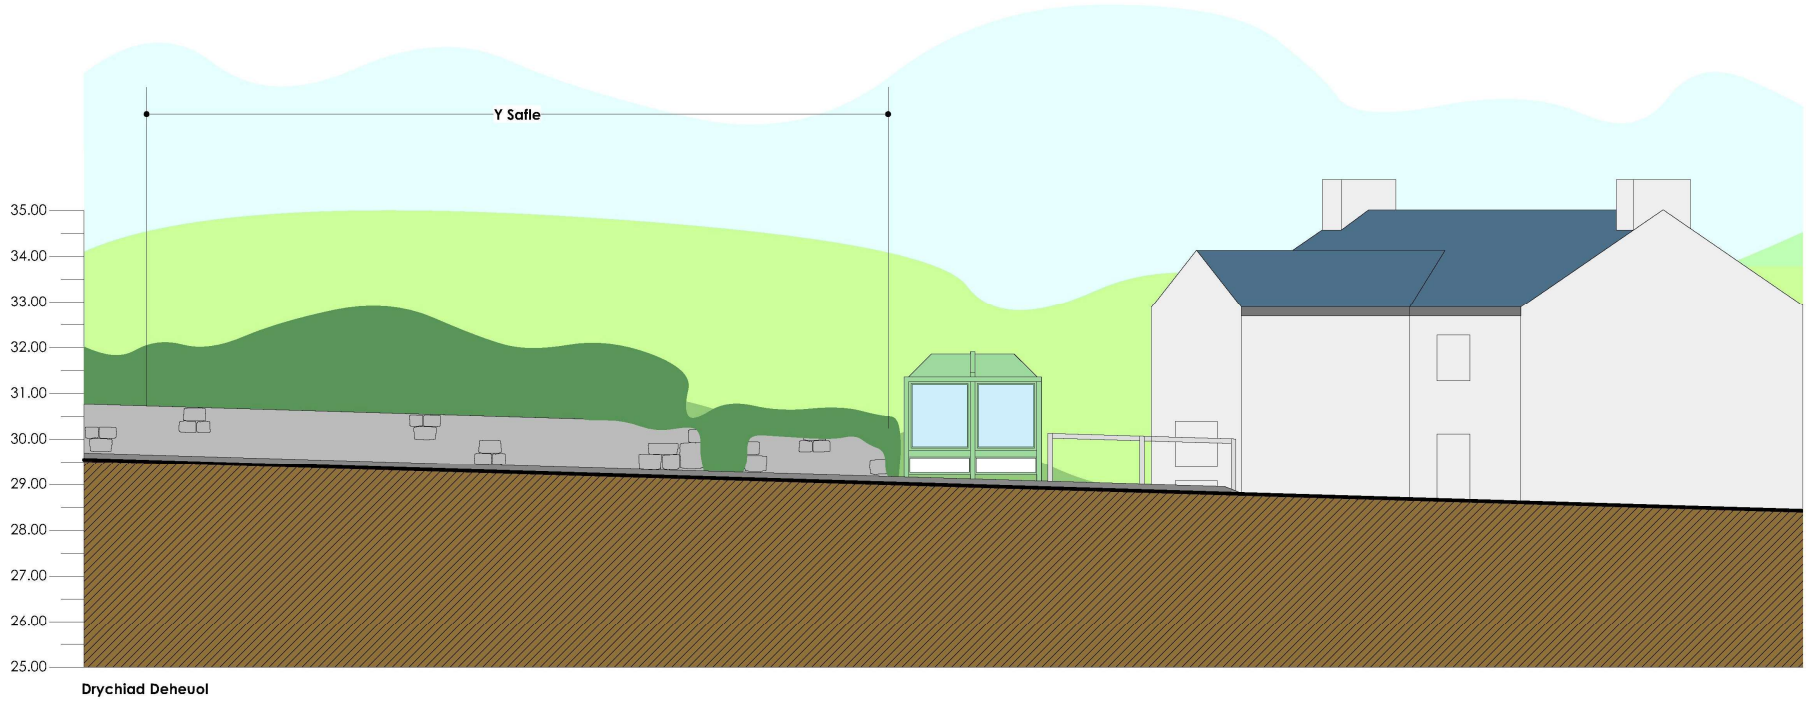

Derbyn
Cynllunio 10.03.22

Ap Thomas Cyf.
Carreg Las
Bryn Y Waen
Y Felinheli
Gwynedd
LL56 4QS
01248 670353
www.ap-thomas.com
info@ap-thomas.com

Cais Cynllunio

© This drawing is copyright of Ap Thomas Cyf. and must not be copied or reproduced in any format in whole or part thereof without written consent.


DATE : 20.12.2020 SCALE : 1:100

DRAWN: TE CHECKED: AMJ

JOB.
Tir ger Penlon, Clynnog Fawr, Caernarfon

DRG.
Drychiadau Presennol

JOB NO.	DRG. REF.	REV.
5380	(00)01	*

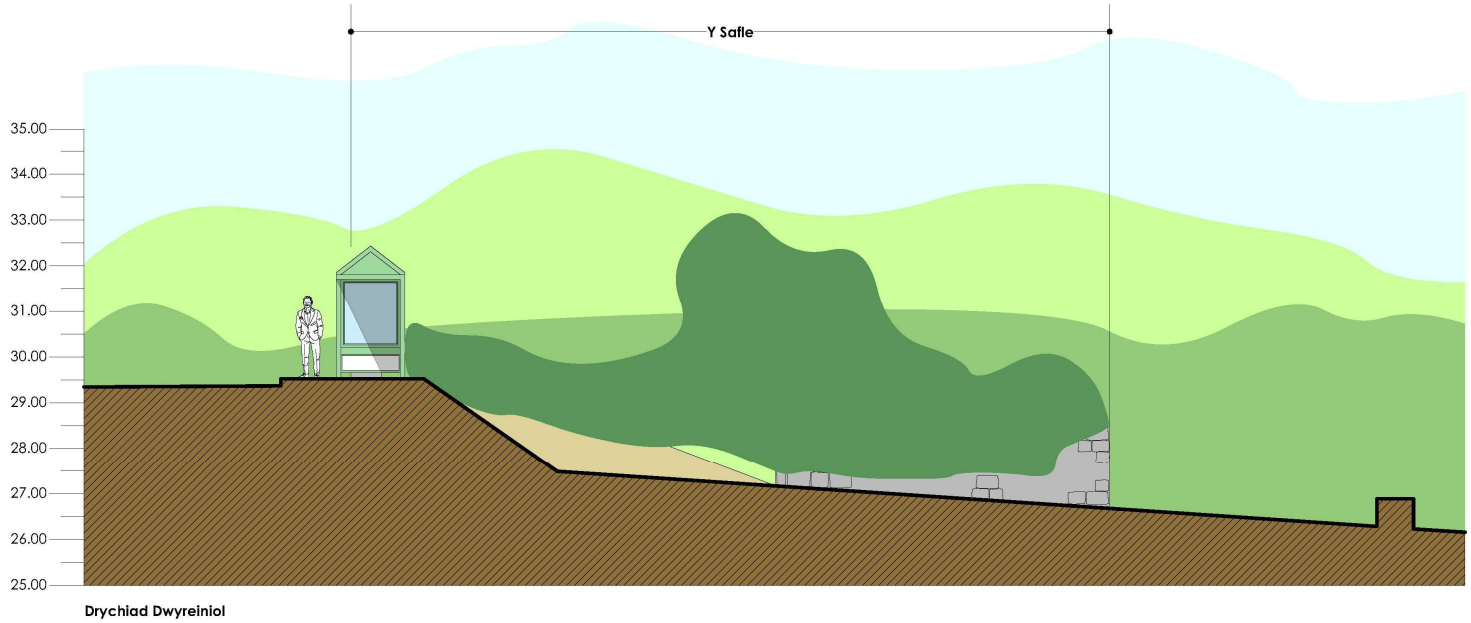

Cais Cynllunio

Ap Thomas Cyf.
Carreg Las
Bryn Y Waen
Y Felinheli
Gwynedd
LL56 4QS
01248 670353
www.ap-thomas.com
info@ap-thomas.com

© This drawing is copyright of Ap Thomas Cyf. and must not be copied or reproduced in any format in whole or part thereof without written consent.

DATE : 20.12.2020 SCALE : 1:100

DRAWN: TE CHECKED: AMJ


JOB.

Tir ger Penlon, Clynnog Fawr, Caernarfon

DRG.

Drychiad Presennol

JOB NO.	DRG. REF.	REV.
5380	(00)02	*

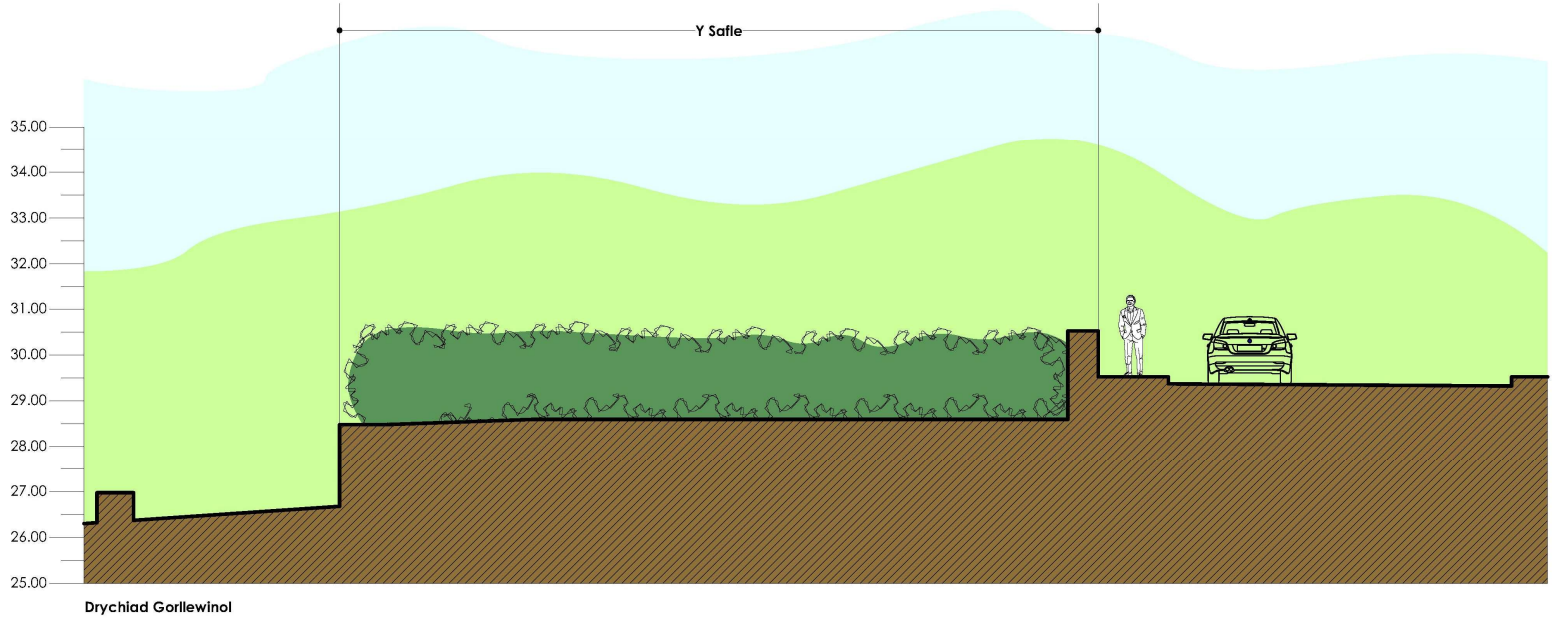

Cais Cynllunio

Ap Thomas Cyf.
Carreg Las
Bryn Y Waen
Y Felinheli
Gwynedd
LL56 4QS
01248 670353
www.ap-thomas.com
info@ap-thomas.com

© This drawing is copyright of Ap Thomas Cyf. and must not be copied or reproduced in any format in whole or part thereof without written consent.

DATE : 20.12.2020 SCALE : 1:100

DRAWN: TE CHECKED: AMJ


JOB.

Tir ger Penlon, Clynnog Fawr, Caernarfon

DRG.

Drychiad Presennol

JOB NO.	DRG. REF.	REV.
5380	(00)03	*

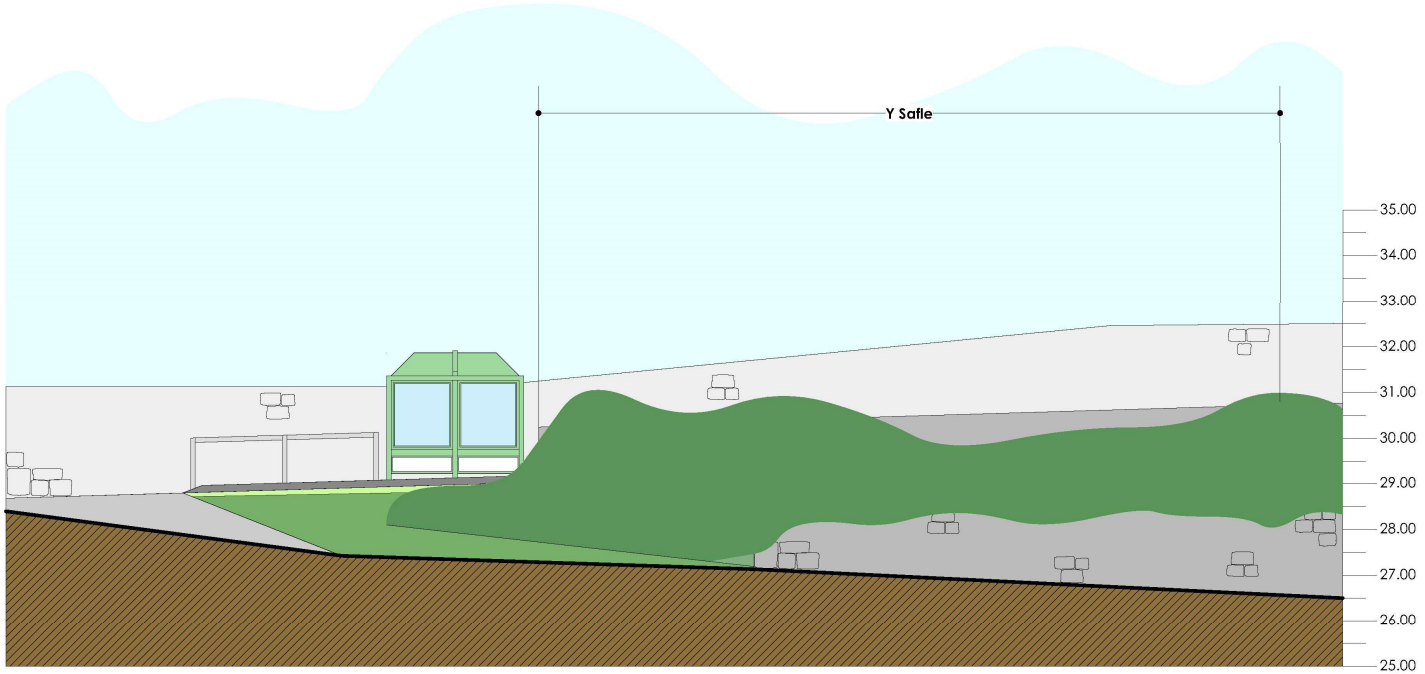

Drychiad Gogleddol

Cais Cynllunio

Ap Thomas Cyf.
Carreg Las
Bryn Y Waen
Y Felinheli
Gwynedd
LL56 4QS
01248 670353
www.ap-thomas.com
info@ap-thomas.com

© This drawing is copyright of Ap Thomas Cyf. and must not be copied or reproduced in any format in whole or part thereof without written consent.

DATE : 20.12.2020 SCALE : 1:100

DRAWN: TE CHECKED: AMJ


JOB.

Tir ger Penlon, Clynnog Fawr, Caernarfon

DRG.

Drychiad Presennol

JOB NO.	DRG. REF.	REV.
5380	(00)04	*

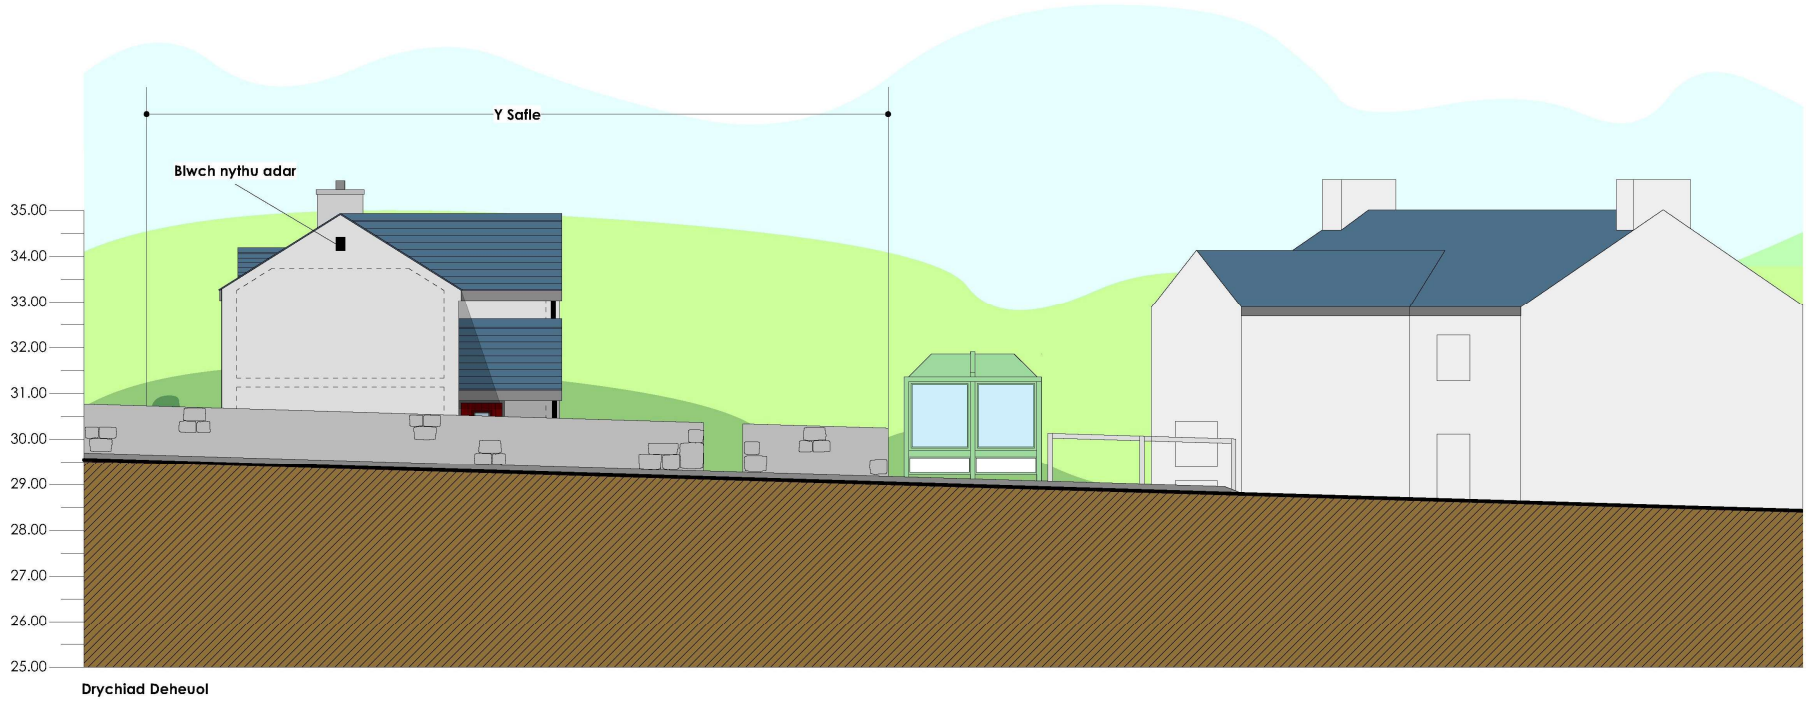

Gorffeniadau:
Tô - Llechen las naturiol
Muriau - Rendr lliw
Drysau - Coedyn
Ffenestri - Coedyn
Nwyddau - Dŵr glaw haearn bwrw nid aluminium

Derbyn
Cynllunio 10.03.22

Cais Cynllunio

Ap Thomas Cyf.
Carreg Las
Bryn Y Waen
Y Felinheli
Gwynedd
LL56 4QS
01248 670353
www.ap-thomas.com
info@ap-thomas.com

A: 2020.21\Tir ger Penlon, Clynnog Fawr, Caernarfon\Cais Cynllunio\Drychiadau Bwriedig TE


© This drawing is copyright of Ap Thomas Cyf. and must not be copied or reproduced in any format in whole or part thereof without written consent.

DATE : 20.12.2020 SCALE : 1:100
DRAWN: TE CHECKED: AMJ

JOB.
Tir ger Penlon, Clynnog Fawr, Caernarfon

DRG.
Drychiadau Bwreidedig

JOB NO.	DRG. REF.	REV.
5380	(20)04	A

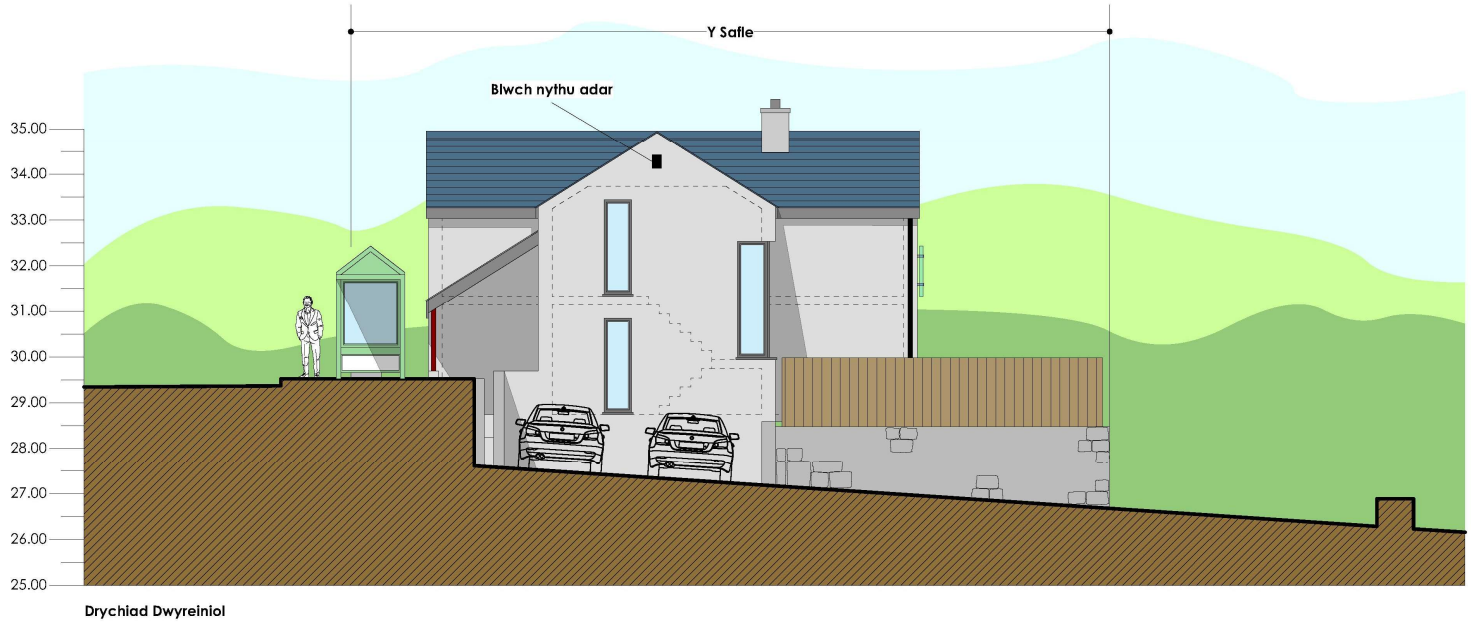

Drychiad Dwyreiniol

Gorffeniadau:
Tô - Llechen las naturiol
Muriau - Rendr lliw
Drysau - Coedyn
Ffenestri - Coedyn
Nwyddau - Dŵr glaw haearn bwrw nid aluminium

Derbyn
Cynllunio 10.03.22

Cais Cynllunio

Ap Thomas Cyf.
Carreg Las
Bryn Y Waen
Y Felinheli
Gwynedd
LL56 4QS
01248 670353
www.ap-thomas.com
info@ap-thomas.com


© This drawing is copyright of Ap Thomas Cyf. and must not be copied or reproduced in any format in whole or part thereof without written consent.

DATE : 20.12.2020 SCALE : 1:100
DRAWN: TE CHECKED: AMJ

JOB.
Tir ger Penlon, Clynnog Fawr, Caernarfon

DRG.
Drychiad Bwreidedig

JOB NO.	DRG. REF.	REV.
5380	(20)05	*

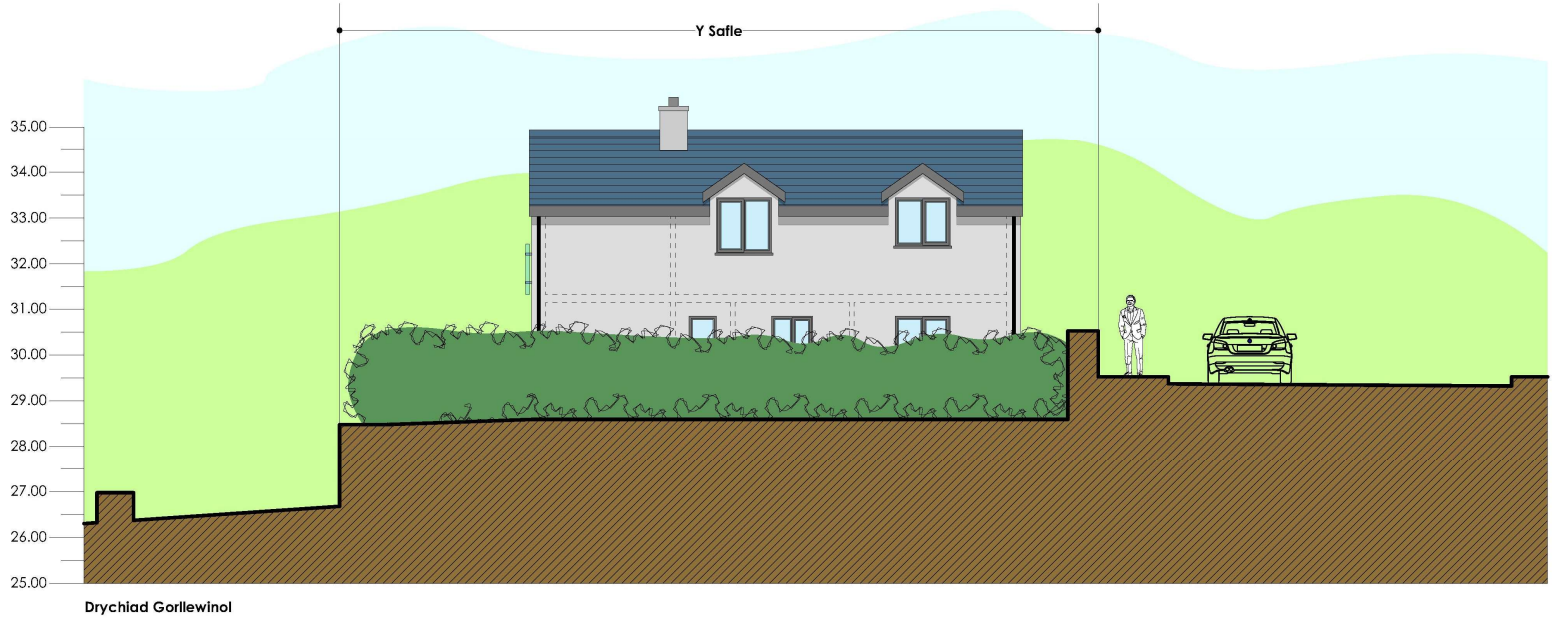

Drychiad Gorllewinol

Gorffeniadau:
Tô - Llechen las naturiol
Muriau - Rendr lliw
Drysau - Coedyn
Ffenestri - Coedyn
Nwyddau - Dŵr glaw haearn bwrw nid aluminium

Derbyn
Cynllunio 10.03.22

Cais Cynllunio

Ap Thomas Cyf.
Carreg Las
Bryn Y Waen
Y Felinheli
Gwynedd
LL56 4QS
01248 670353
www.ap-thomas.com
info@ap-thomas.com

A: 2022/21/Tresaith corner west/west TE


© This drawing is copyright of Ap Thomas Cyf. and must not be copied or reproduced in any format in whole or part thereof without written consent.

DATE : 20.12.2020 SCALE : 1:100
DRAWN: TE CHECKED: AMJ

JOB.
Tir ger Penlon, Clynnog Fawr, Caernarfon

DRG.
Drychiad Bwreidedig

JOB NO.	DRG. REF.	REV.
5380	(20)06	A

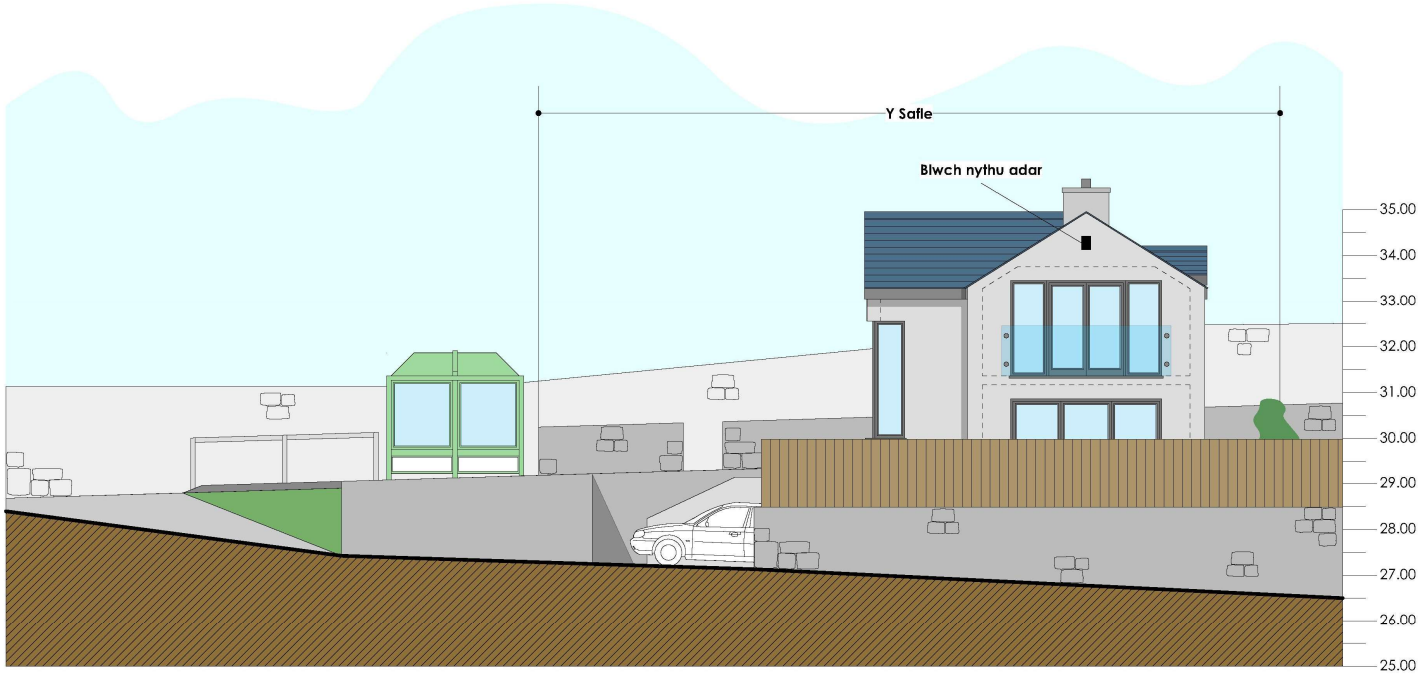

Drychiad Gogleddol

Gorffeniadau:
Tô - Llechen las naturiol
Muriau - Rendr lliw
Drysau - Coedyn
Ffenestri - Coedyn
Nwyddau - Dŵr glaw haearn bwrw nid aluminium

Derbyn
Cynllunio 10.03.22

Cais Cynllunio

Ap Thomas Cyf.
Carreg Las
Bryn Y Waen
Y Felinheli
Gwynedd
LL56 4QS
01248 670353
www.ap-thomas.com
info@ap-thomas.com

A:\5380\2\Ffenestri\corren wedi newid TE

© This drawing is copyright of Ap Thomas Cyf. and must not be copied or reproduced in any format in whole or part thereof without written consent.

DATE : 20.12.2020 SCALE : 1:100
DRAWN: TE CHECKED: AMJ

JOB.
Tir ger Penlon, Clynnog Fawr, Caernarfon

DRG.
Drychiad Bwreidedig

JOB NO.	DRG. REF.	REV.
5380	(20)07	A










ARAF
SLOW

